

BUILDING DESIGN PARTNERSHIP SHALL HAVE NO RESPONSIBILITY FOR ANY USE OF THIS DOCUMENT OTHER THAN FOR WHICH IT WAS PREPARED AND ISSUED.

ALL DIMENSIONS SHOULD BE CHECKED ON SITE.

DO NOT SCALE FROM THIS DRAWING.

ANY DRAWING ERRORS OR DIFFERENCES SHOULD BE BROUGHT TO THE ATTENTION OF BUILDING DESIGN PARTNERSHIP AT THE ADDRESS SHOWN BELOW.


NOTES

TO BE READ IN CONJUNCTION WITH:

- (9-1-001) - LANDSCAPE GENERAL ARRANGEMENT PLAN
- (9-1-002) - LANDSCAPE LAYOUT PLAN
- (9-1-003) - DETAILED PLANTING PLAN (SHEET 1 OF 2)
- (9-1-004) - DETAILED PLANTING PLAN (SHEET 2 OF 2)
- (9-1-005) - TREE CONSTRAINTS PLAN
- (9-1-007) - PROPOSED LANDSCAPE WORKS AND ZONES OF ARCHAEOLOGICAL POTENTIAL
- (9-1-008) - LANDSCAPE MASTERPLAN
- (9-1-009) - LANDSCAPE WORKS GROW BOX TYPICAL DETAILS
- (9-1-010) - LANDSCAPE WORKS DESIGN INTENT - TIME-LINE FEATURE
- (9-1-011) - LANDSCAPE WORKS DESIGN INTENT - TIMBER STAGE
- (9-1-012) - RED LINE BOUNDARY PLAN
- (9-1-013) - LANDSCAPE LONG SECTIONS
- (9-1-016) - LANDSCAPE FENCING AMENDMENT PLAN
- (9-1-018) - LANDSCAPE CONSTRUCTION DETAILS SHEET 1 OF 2
- (9-1-017) - LANDSCAPE CONSTRUCTION DETAILS SHEET 2 OF 2
- (SP01-001) - NBS LANDSCAPE SPECIFICATION


NOTES

Based on a bespoke design produced by Streetlife.
Refer to landscape Specification clauses Q50/Q52 and Q50/Q354.
All corten steel products to be thermos-lacquered or pre-oxidised to prevent leaching.
The construction does not require separate foundation. The standard depth of the wall below ground level is 150mm. A semi-permeable rubber strip can be installed around the steel wall.

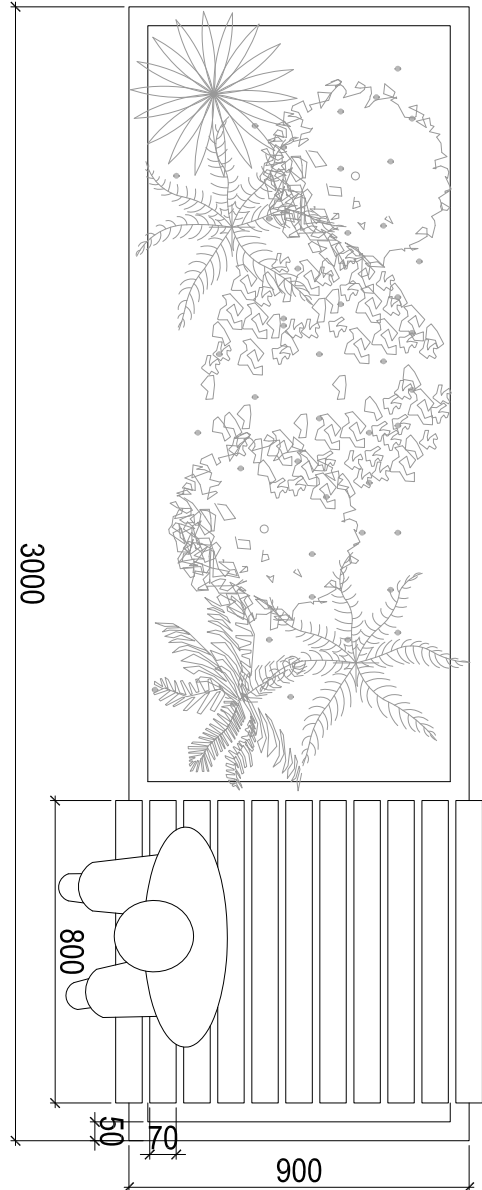


PLANTING AS (9-1-004)
LASER-CUT WEATHERING
STEEL CLASS A



TIMBER SEAT - UNTREATED
FSC-100% HARDWOOD BEAMS
MOUNTED IN INTEGRATED
STREETLOCK FIX AND REPLACE
SYSTEM

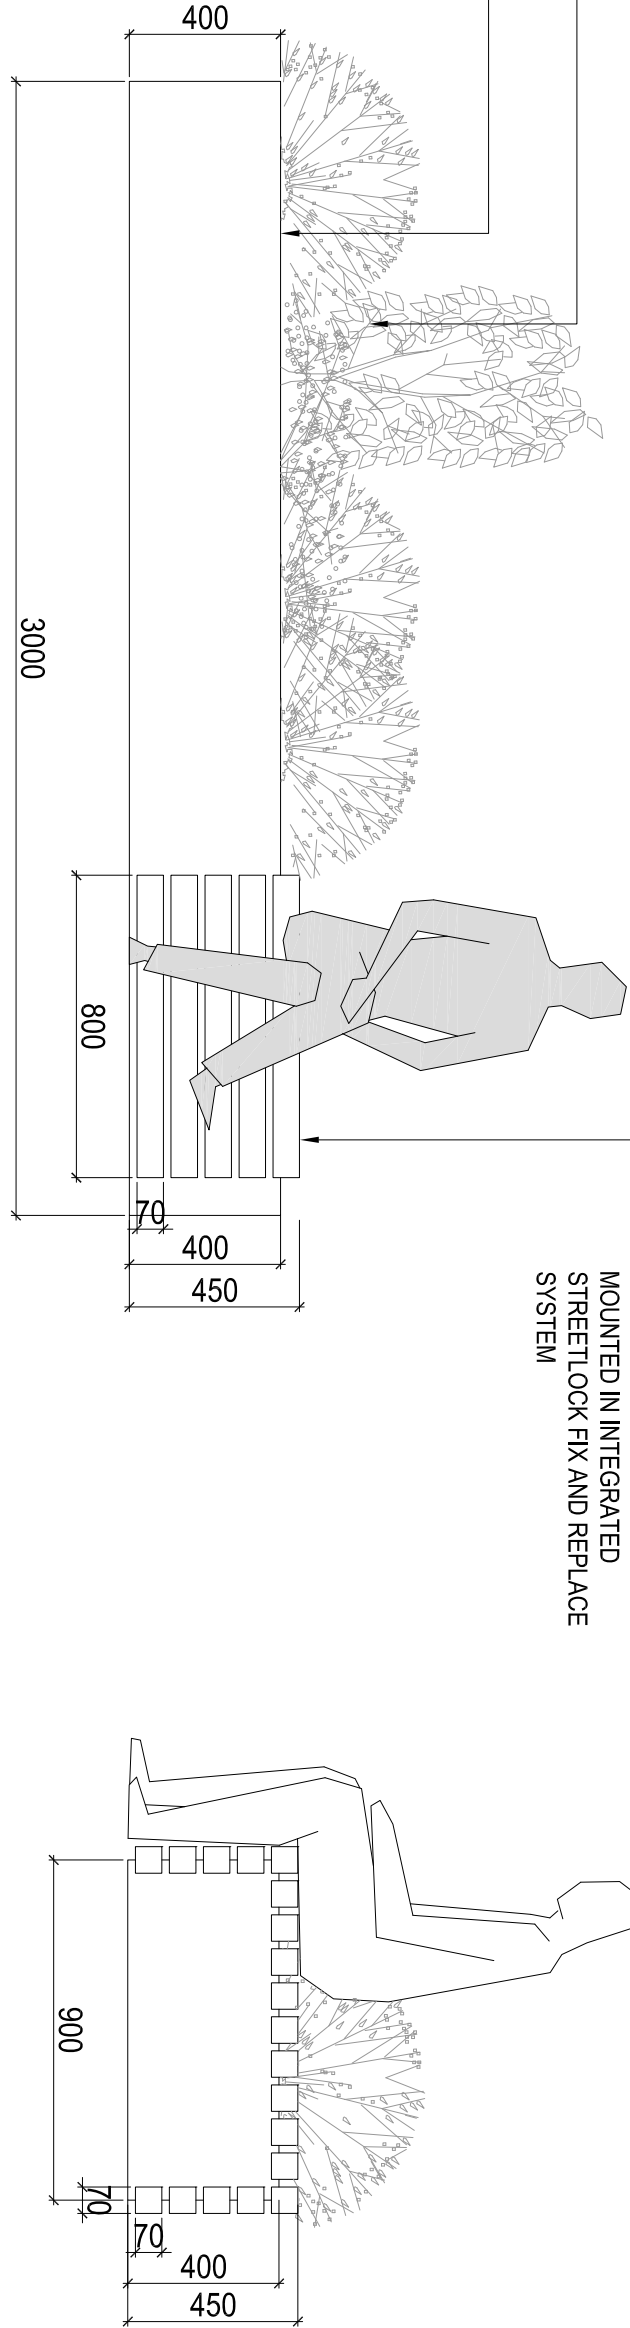

1-120 CORTEN STEEL RAISED PLANTER WITH BENCH DETAIL

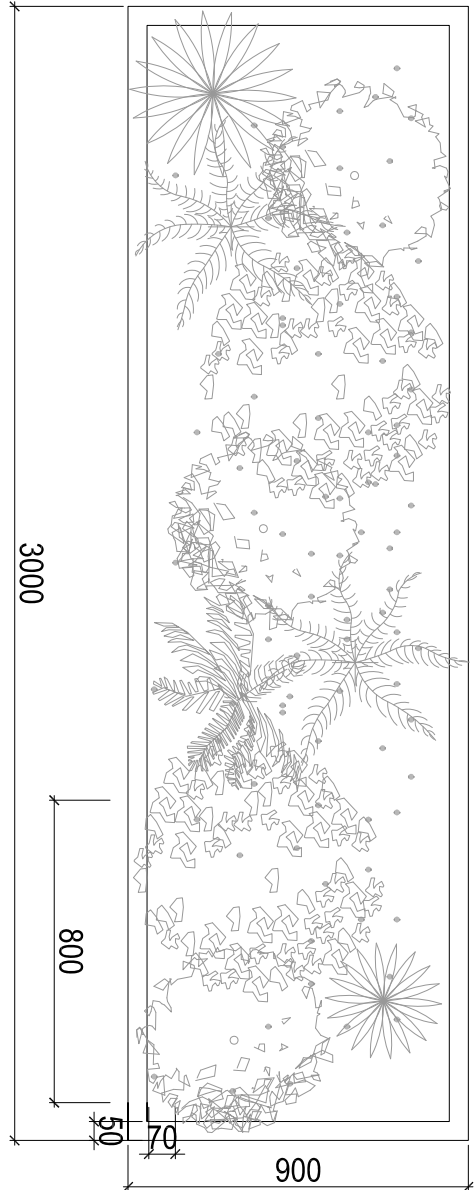

PLANTING AS (9-1-004)
LASER-CUT WEATHERING
STEEL CLASS A

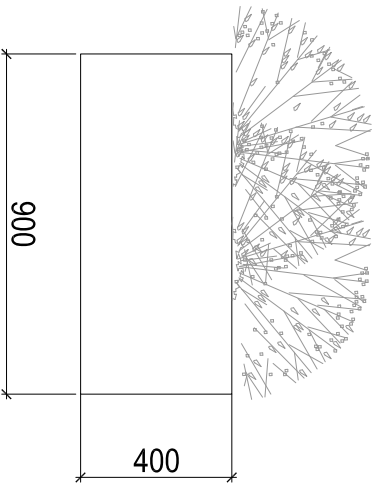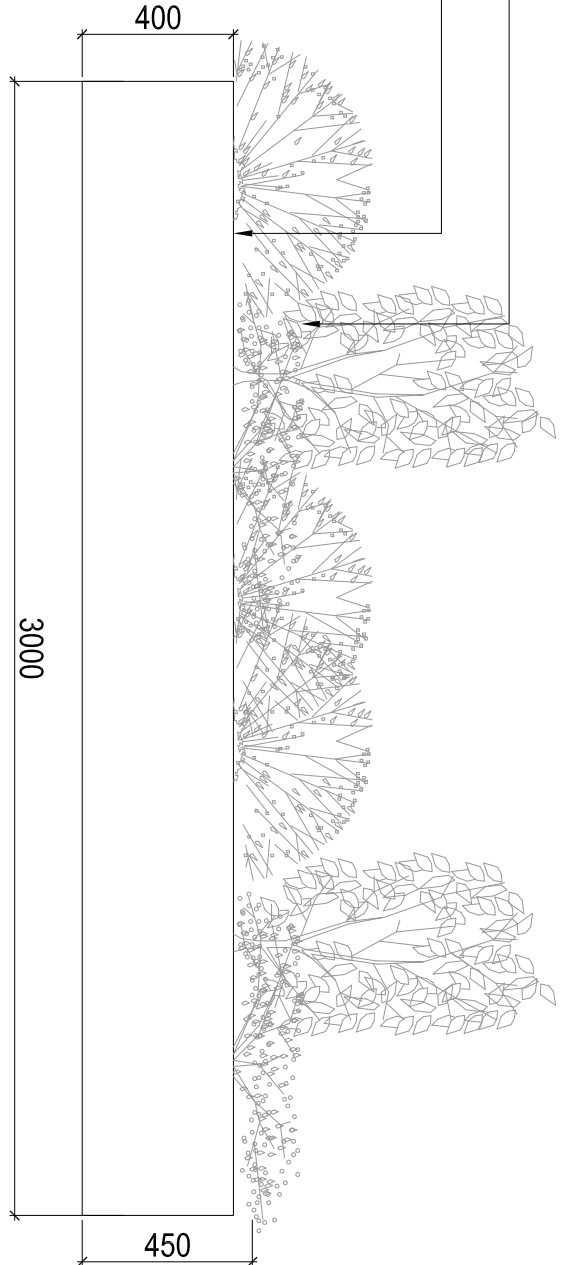

1-120 CORTEN STEEL RAISED PLANTER

DATE

CASTLEFIELD
FORUM
www.ourcastlefield.co.uk

BDP.

11 Duke Street
P.O. Box 55, Piccadilly Basin
Manchester, M60 3JA
United Kingdom
T +44 (0)161 625 2200
F +44 (0)161 625 2235
www.bdp.com

ROMAN GARDENS
CASTLEFIELD, MANCHESTER

PROJECT NO.	SCALE	DATE
LANDSCAPE WORKS	@ A1	1:20
GROW BOX		
TYPICAL DETAILS		APR 16
PROJECT NO.	REVISION	
P2006915	(9-1-009)	B