

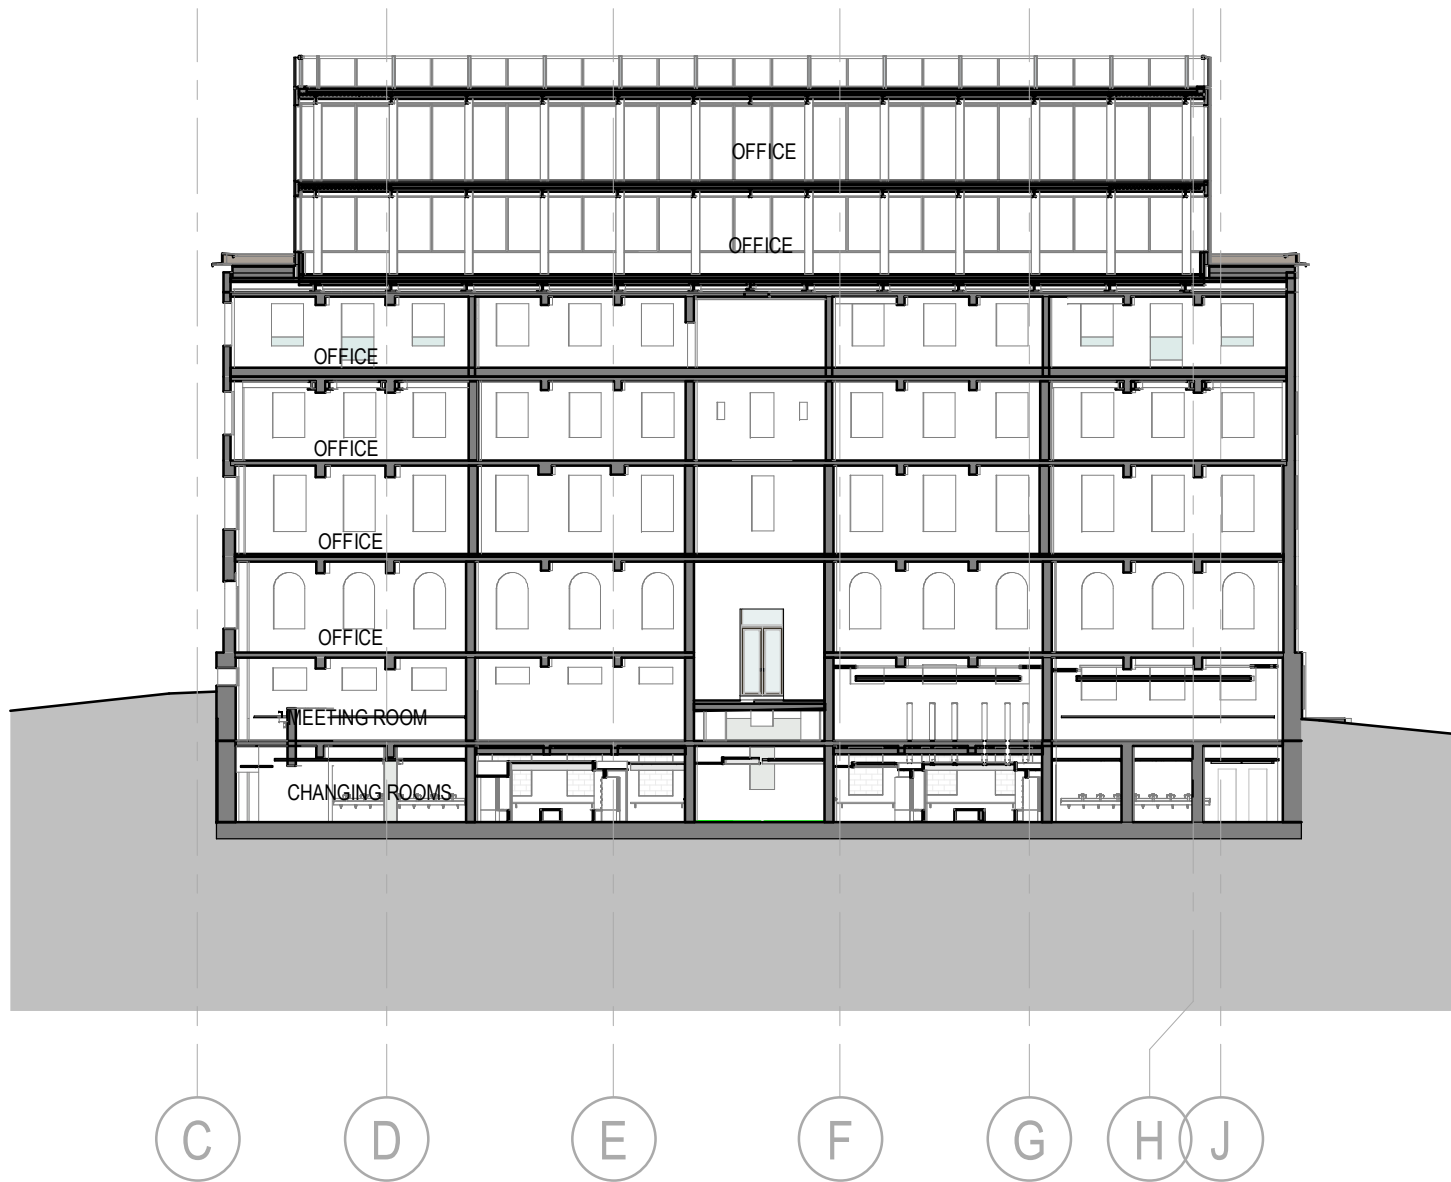


DO NOT SCALE
Work to annotated dimensions only. Read drawings in conjunction with relevant specification, Structural Engineers' and Services Engineers' drawings. Confirm all dimensions before commencement of any work on site or fabrication.

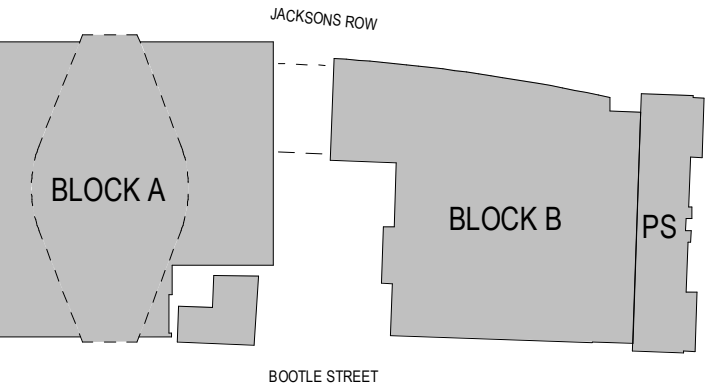

A7 CROSS SECTION NORTH-SOUTH
1 : 300

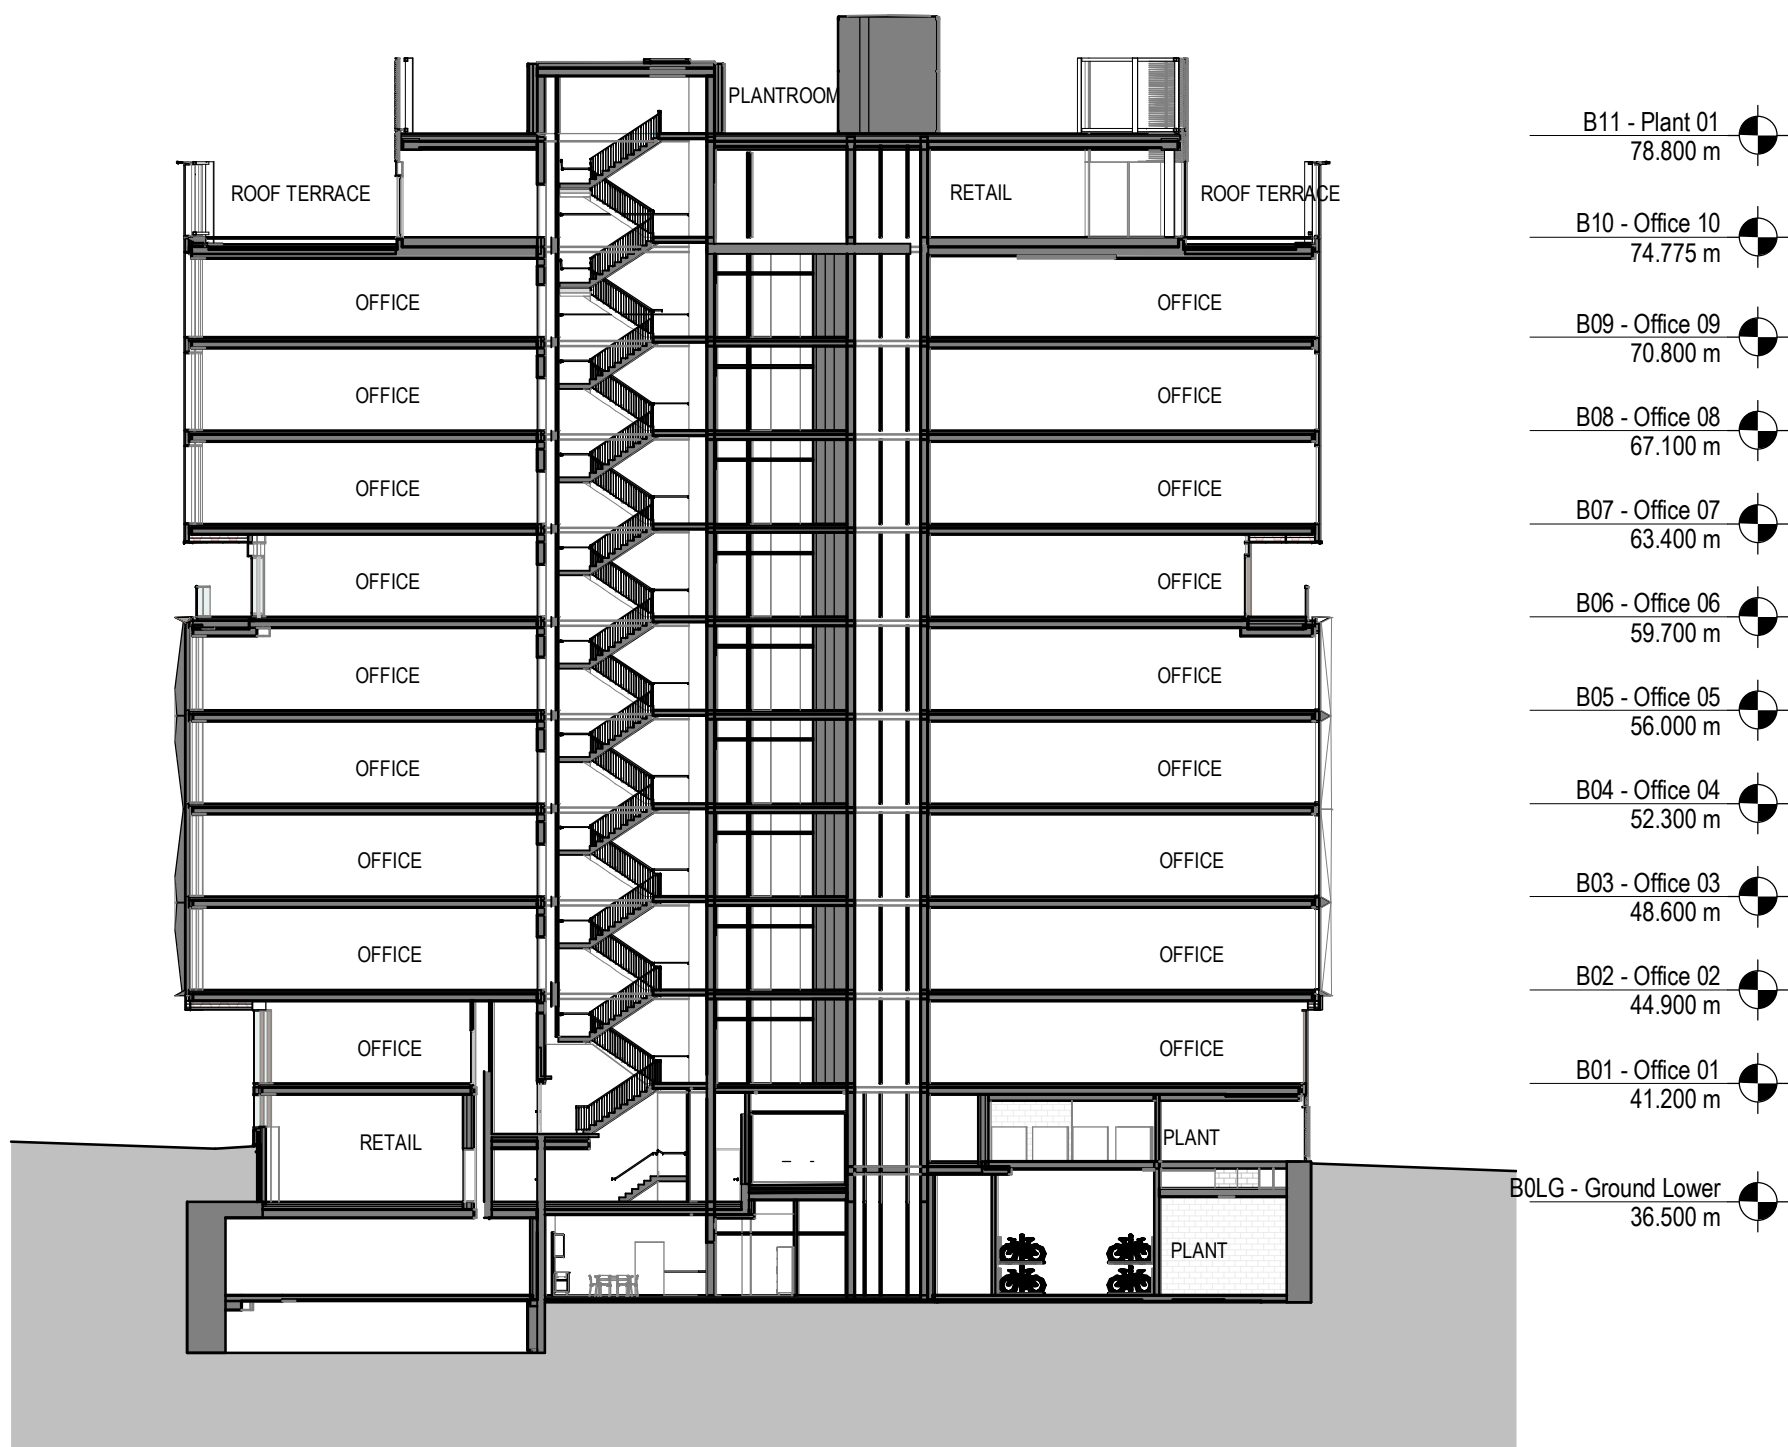

A4 CROSS SECTION BLOCK B NORTH-SOUTH
1 : 300

P01 Oct 22 - S73 First Issue
Rev: Details: 14/10/22
Date:

client:
ST. MICHAEL'S
project:
ST. MICHAEL'S
job number:
0643
status:
PLANNING

title:
BUILDINGS SECTIONS -
NORTH-SOUTH BLOCK B

scale: As indicated
drawn by: Author
@ A1

drawing number:
HOD-S73-254

current revision date: 14/10/22
revision: P01

SGI Studios
1 Kelso Place
Marine Parade, M15 4LE
t: +44(0)161 832 9842
e: mail@hodderandpartners.com
w: www.hodderandpartners.com

hodder+partners