


DESIGN INTENT DRAWING ONLY.  
ANY CONSTRUCTION MUST COMPLY  
WITH ALL APPLICABLE BUILDING  
REGULATIONS.

ALL DIMENSIONS IN MM.

Section through new shop frontage showing  
proposed security shutter installation detail.

Scale 1:20

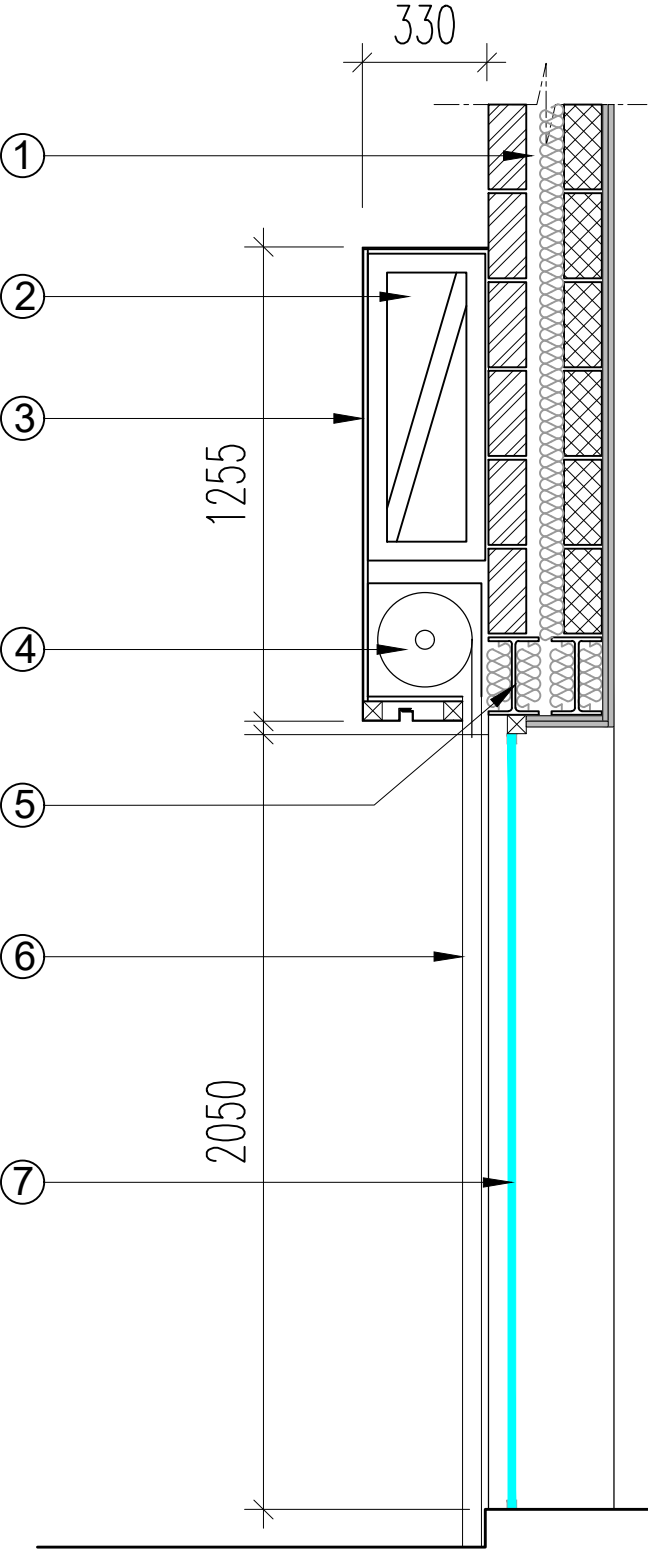

- Section Key:
- 1. Existing external wall.
  - 2. New signage frame.
  - 3. New signage Facia.
  - 4. 300mm x300mm security shutter.
  - 5. New steel beams to create new structural opening.
  - 6. Security shutter guides.
  - 7. New shop frontage.

|     |           |      |
|-----|-----------|------|
|     |           |      |
| -   | -         | -    |
| Rev | Amendment | Date |

t 0161 8501045  
m 07814 024033  
e info@nk-architects.com  
w www.nk-architects.com

PROJECT:  
SUB-DIVISION OF E-CLASS SHOP UNIT  
UNIT TO CREATE SELF CONTAINED  
E-CLASS RESTAURANT UNIT.

ADDRESS:  
250 FOG LANE, MANCHESTER M20 6EL

DRG:  
PROPOSED SECURITY  
SHUTTER DETAIL

DRG STATUS:  
PLANNING SUBMISSION

DATE: January 2023 DRAWN: ANK  
SCALE: 1:20 CHECKED: ANK  
SIZE: A3 DRG NO: 493.07

COPYRIGHT © 2007 NK ARCHITECTS (MCR) LIMITED. ALL RIGHTS RESERVED.  
REFER TO DIMENSIONS AND DO NOT SCALE.