


- Existing
Proposed
Existing Historic Fabric to be Removed
Existing Non-Historic Fabric to be Removed

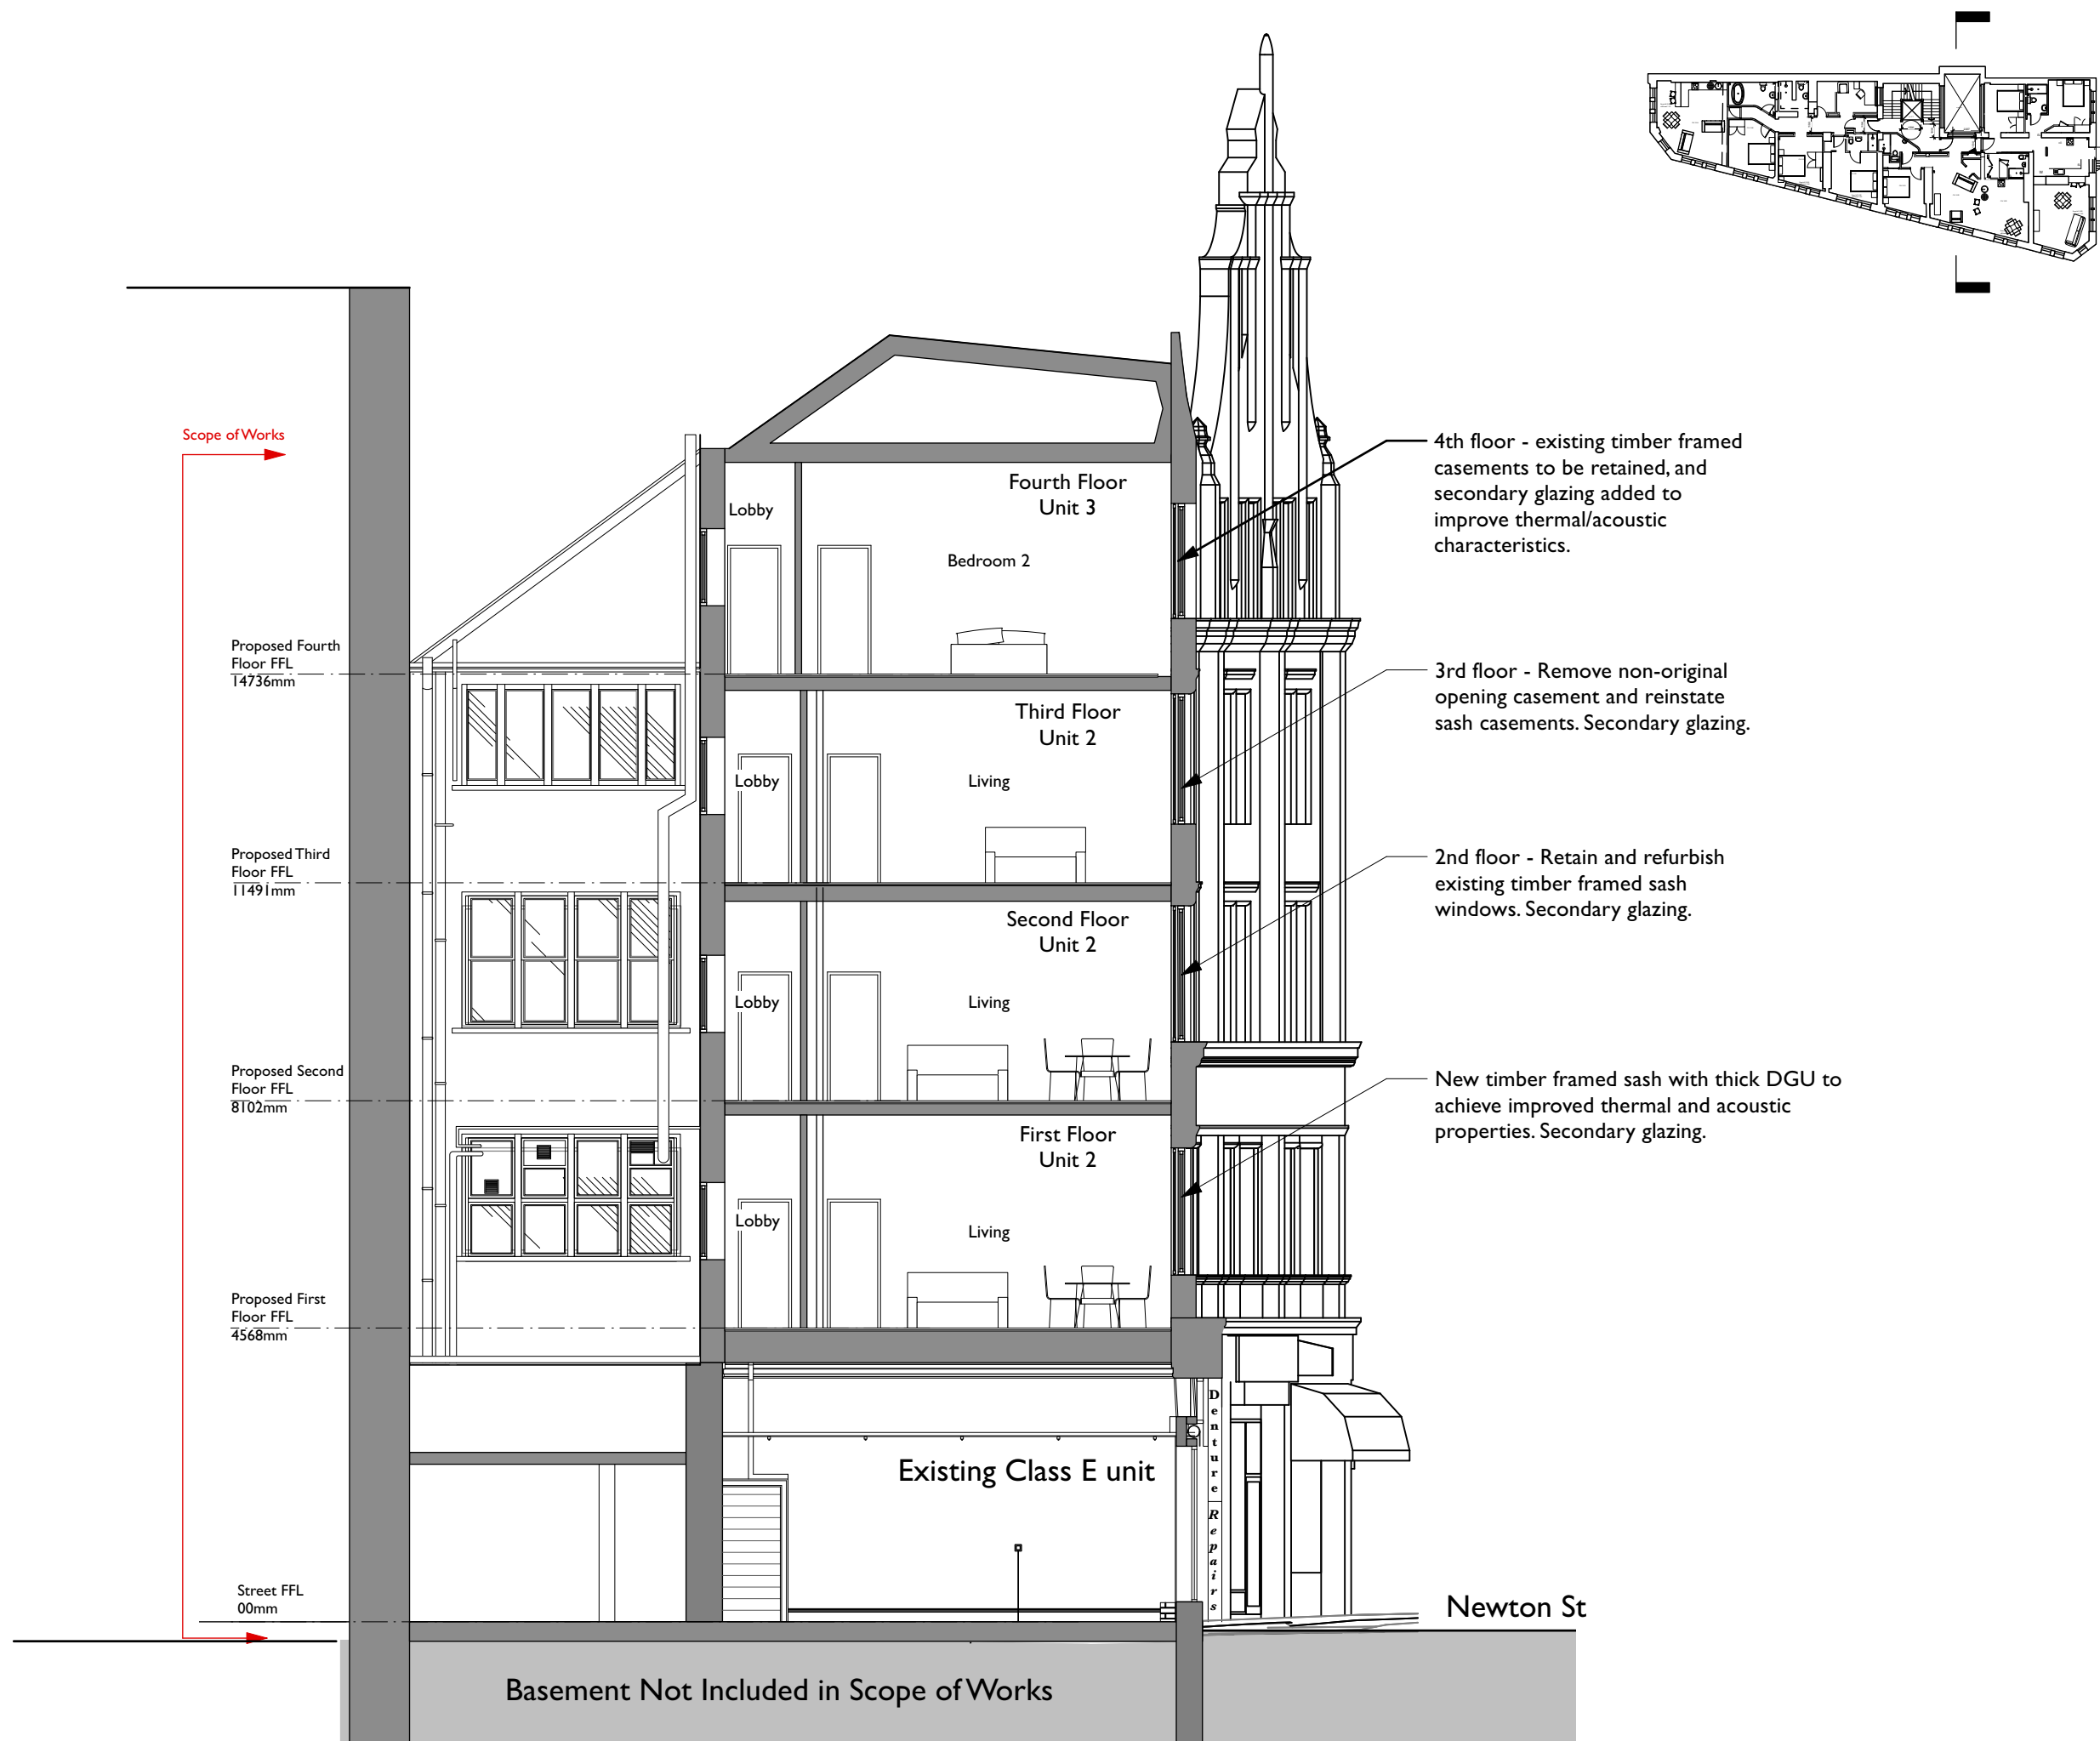

Rev Note DRN CHK

St Margarets, Manchester
For Charlotte Street Estates

Proposed Section CC

scheme 1907
drwg no. **P(320)**
revision

scale 1:100 @ A3
date first drawn Oct 2020
drawn BC

SK sketch E existing P proposed T tender C construction FI final issue

www.ateliermb.co.uk
t 0161 236 0051
e architect@ateliermb.co.uk