



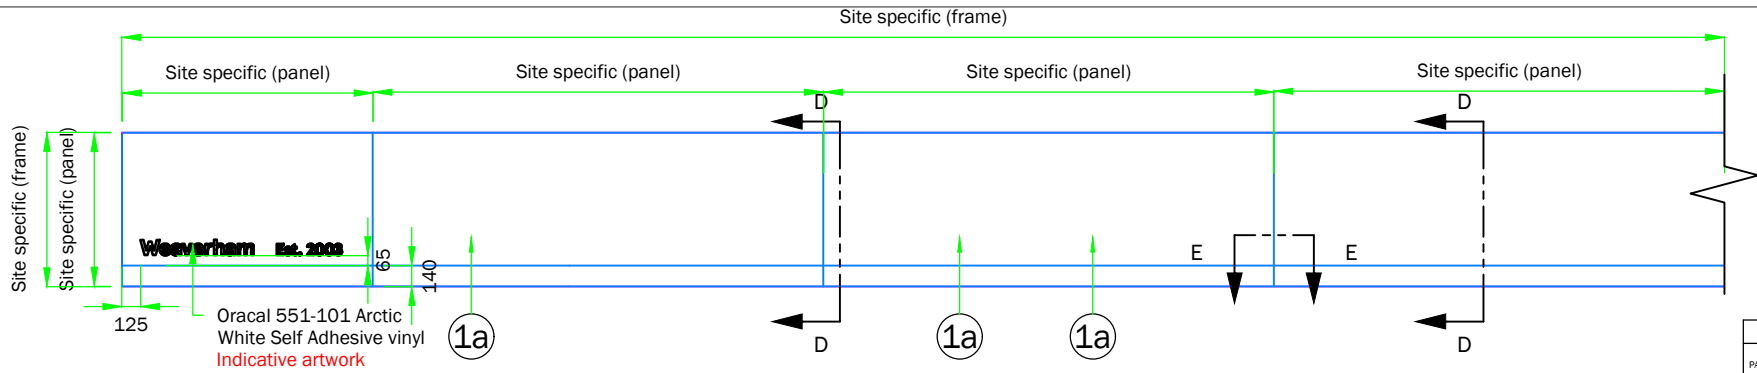


Fascia Elevation - LHS
scale 1:50

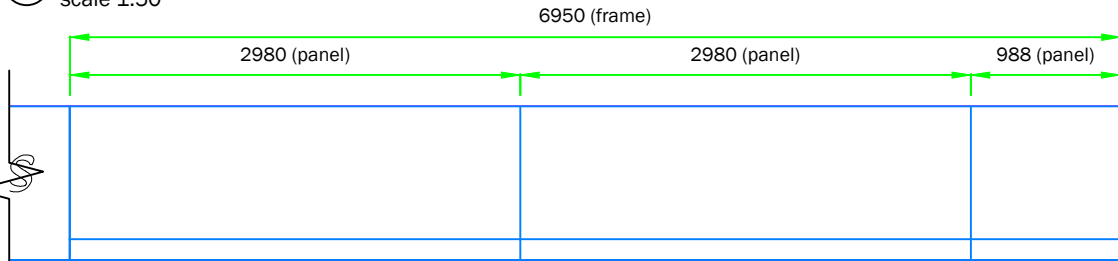


Fascia Elevation - RHS
scale 1:50


WRITTEN SPECIFICATION						
PART No.	DESCRIPTION	PART QTY.	PART WEIGHT (KG)	TOTAL WEIGHT (KG)	MATERIAL USAGE (LDM)	LEAD TIME RISK
1a	2mm aluminium panel, to be powdercoated BLUE RAL 5005, 30% gloss. BROWN ARIZONA OAK strip applied to face, to be digitally printed onto opaque WHITE vinyl - Metamark MD3-301M with Metaguard 300 MG-302 MATT overlaminate.	7	-	-	-	Y
1b	3mm fret cut aluminium panel, to be powdercoated WHITE RAL 9010, 30% gloss	2	-	-	-	Y
2a	1metre to be 5mm Opal 030 with Avery 5600LD/82A BLUE translucent vinyl applied to face, flush in-lead and fixed to rear of panel with Big Head fixings and Simson ISR 70-03	1	-	-	-	-
2b	1TESCO to be 5mm Opal 030 with Avery 4509 RED 431 translucent vinyl applied to face, flush in-lead and fixed to rear of panel with Big Head fixings and Simson ISR 70-03	1	-	-	-	-
2c	BLPS to be 5mm Opal 030 with Avery 5600LD/82A BLUE translucent vinyl applied to face, flush in-lead and fixed to rear of panel with Big Head fixings and Simson ISR 70-03	1	-	-	-	-
3	ASGUKO11 extrusion frame, to be BROWN ARIZONA OAK finish	9	-	-	-	-
4	ASGUKO12 extrusion frame, riveted to extrusion frame. To be left mill finish	27	-	-	-	-
5	3mm flat aluminium joining piece, 29x150mm. To be left mill finish	8	-	-	-	-
6	No.8x25mm Flange Head Self Tapper, touched up to match LWD	as req'd	-	-	-	-
7	3mm WHITE Foam PVC LED panel	2	-	-	-	-
8	Tetra Minimax 7100K LEDs (GEMM7 1:2)	100	-	-	-	-
9	MEAN WELL LPV-60-12	1	-	-	-	-
10	Frame work from folded 3mm aluminium x bracket welded to 45x45x3mm aluminium angle using 50x3mm straps (6mm fillet weld)	9	-	-	-	-
11	No.8x50mm Flange Head Self Tapper, touched up to match LWD	as req'd	-	-	-	-
12	Bonding to be 3M 5952 VHB tape. To be applied to full perimeter of frame and also vertical bracers	as req'd	-	-	-	-
13	No.8x13mm Flange Head Self Tapper	as req'd	-	-	-	-
14	Fixings and anchors to suit substrate	as req'd	-	-	-	-

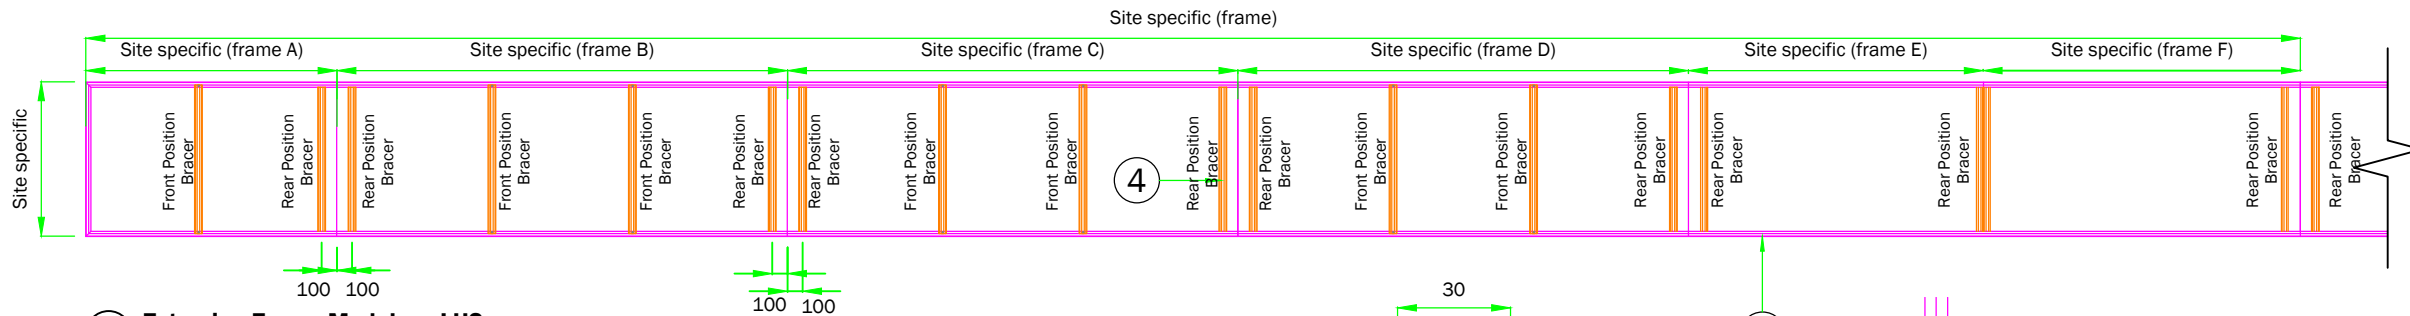

Extrusion Frame Modules - LHS
scale 1:50

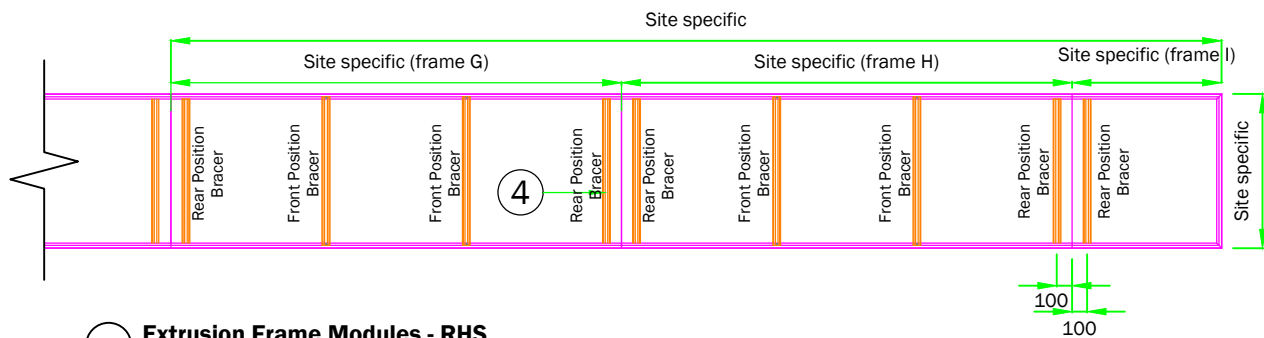


Extrusion Frame Modules - RHS
scale 1:50

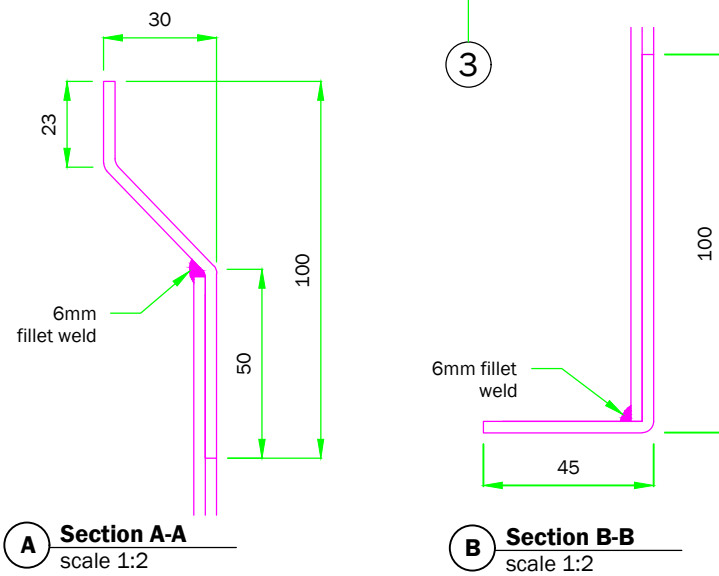


Section A-A
scale 1:2


Section B-B
scale 1:2

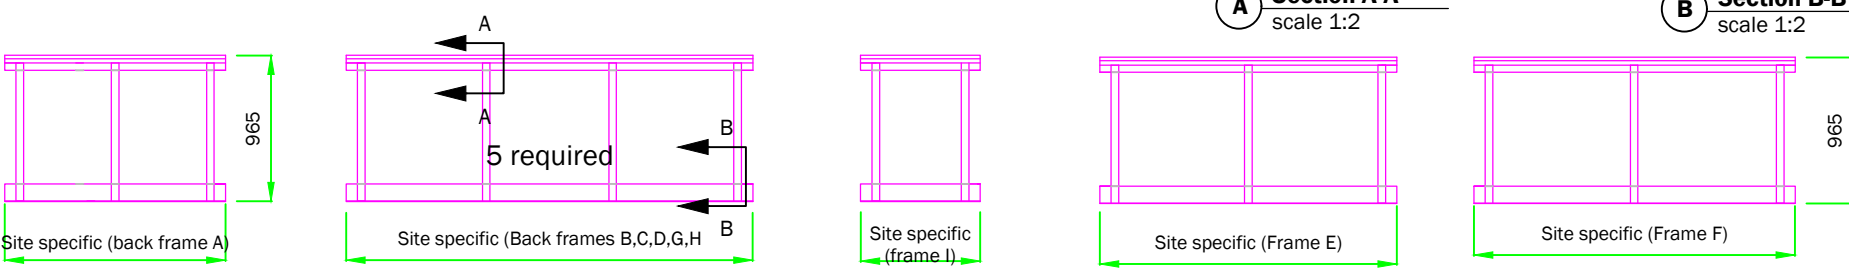

Back Frames
scale 1:50

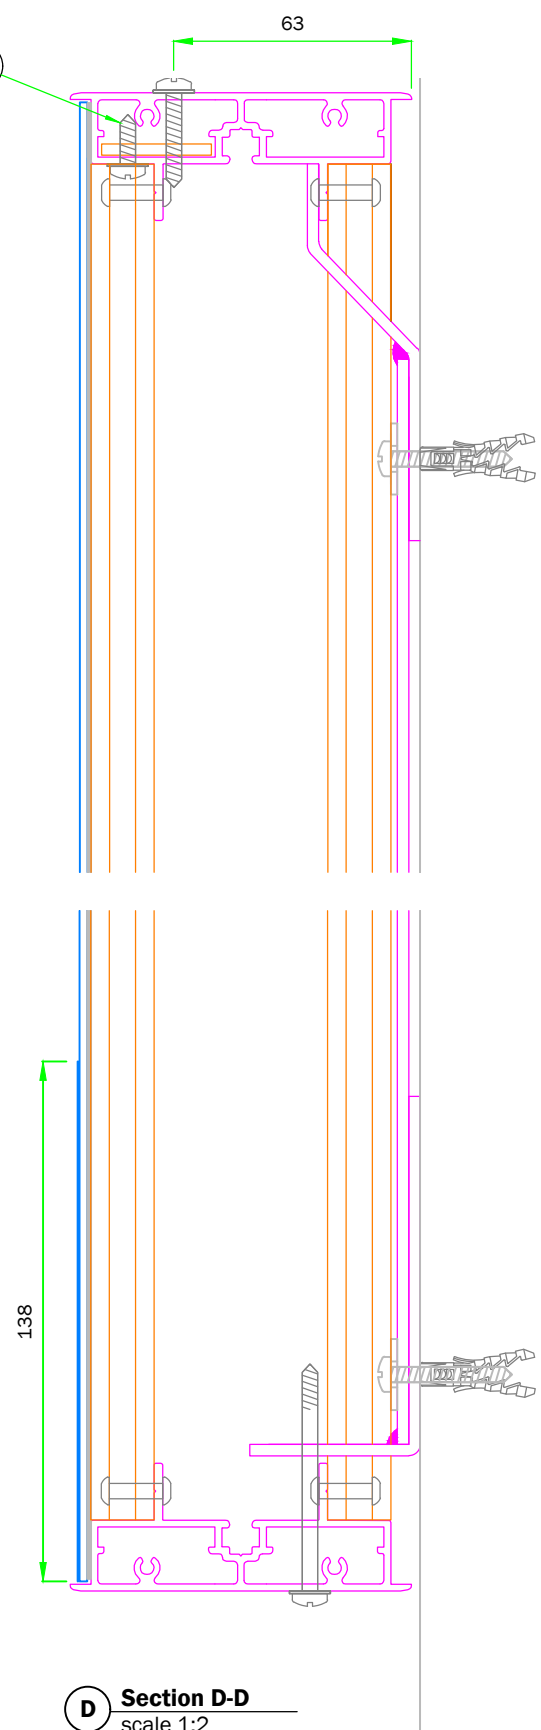

Section D-D
scale 1:2

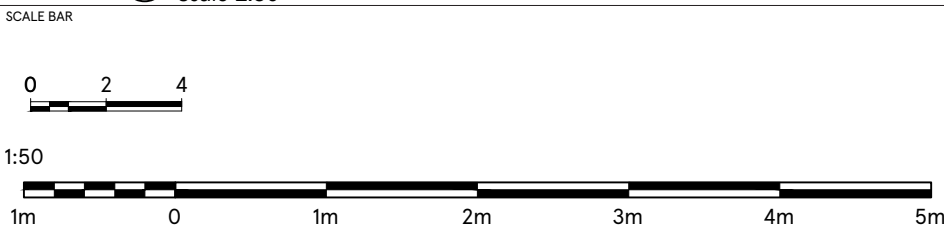

DRAWING NO
04_MANC_04A

SCALE
1:50/1:2@A3

CHECKED BY
RITESH

DRAWN BY
VACHAN BOJAMMA MG

DATE
07.12.2022

STORE TYPE
EXPRESS

STORE NAME
MANCHESTER NEW SQUARE

CONTENT
FASCIA DETAILS-1

TESCO
FEASIBILITY PLANNING
STORE PLANNING DEPARTMENT
PROPERTY SERVICES
HIGHWOODS BUILDING, KESTREL WAY
WELWYN GARDEN CITY, HERTFORDSHIRE, AL7 1GB UK
TELEPHONE : 01707 395150
THE COPYRIGHT AND ALL OTHER RIGHTS IN AND RELATING TO THIS PUBLICATION
BELONG TO AND ARE THE SOLE PROPERTY OF TESCO STORES LIMITED
ALL RIGHTS ARE RESERVED. NEITHER THE WHOLE NOR ANY PART OF THIS
PUBLICATION MAY BE REPRODUCED OR TRANSMITTED IN ANY FORM OR BY ANY
ELECTRONIC OR MECHANICAL MEANS INCLUDING PHOTOCOPYING AND RECORDING
OR FROM ANY RETRIEVAL SYSTEM WITHOUT THE PRIOR WRITTEN LICENCE FROM THE
OWNER © 1997 TESCO STORES LIMITED