


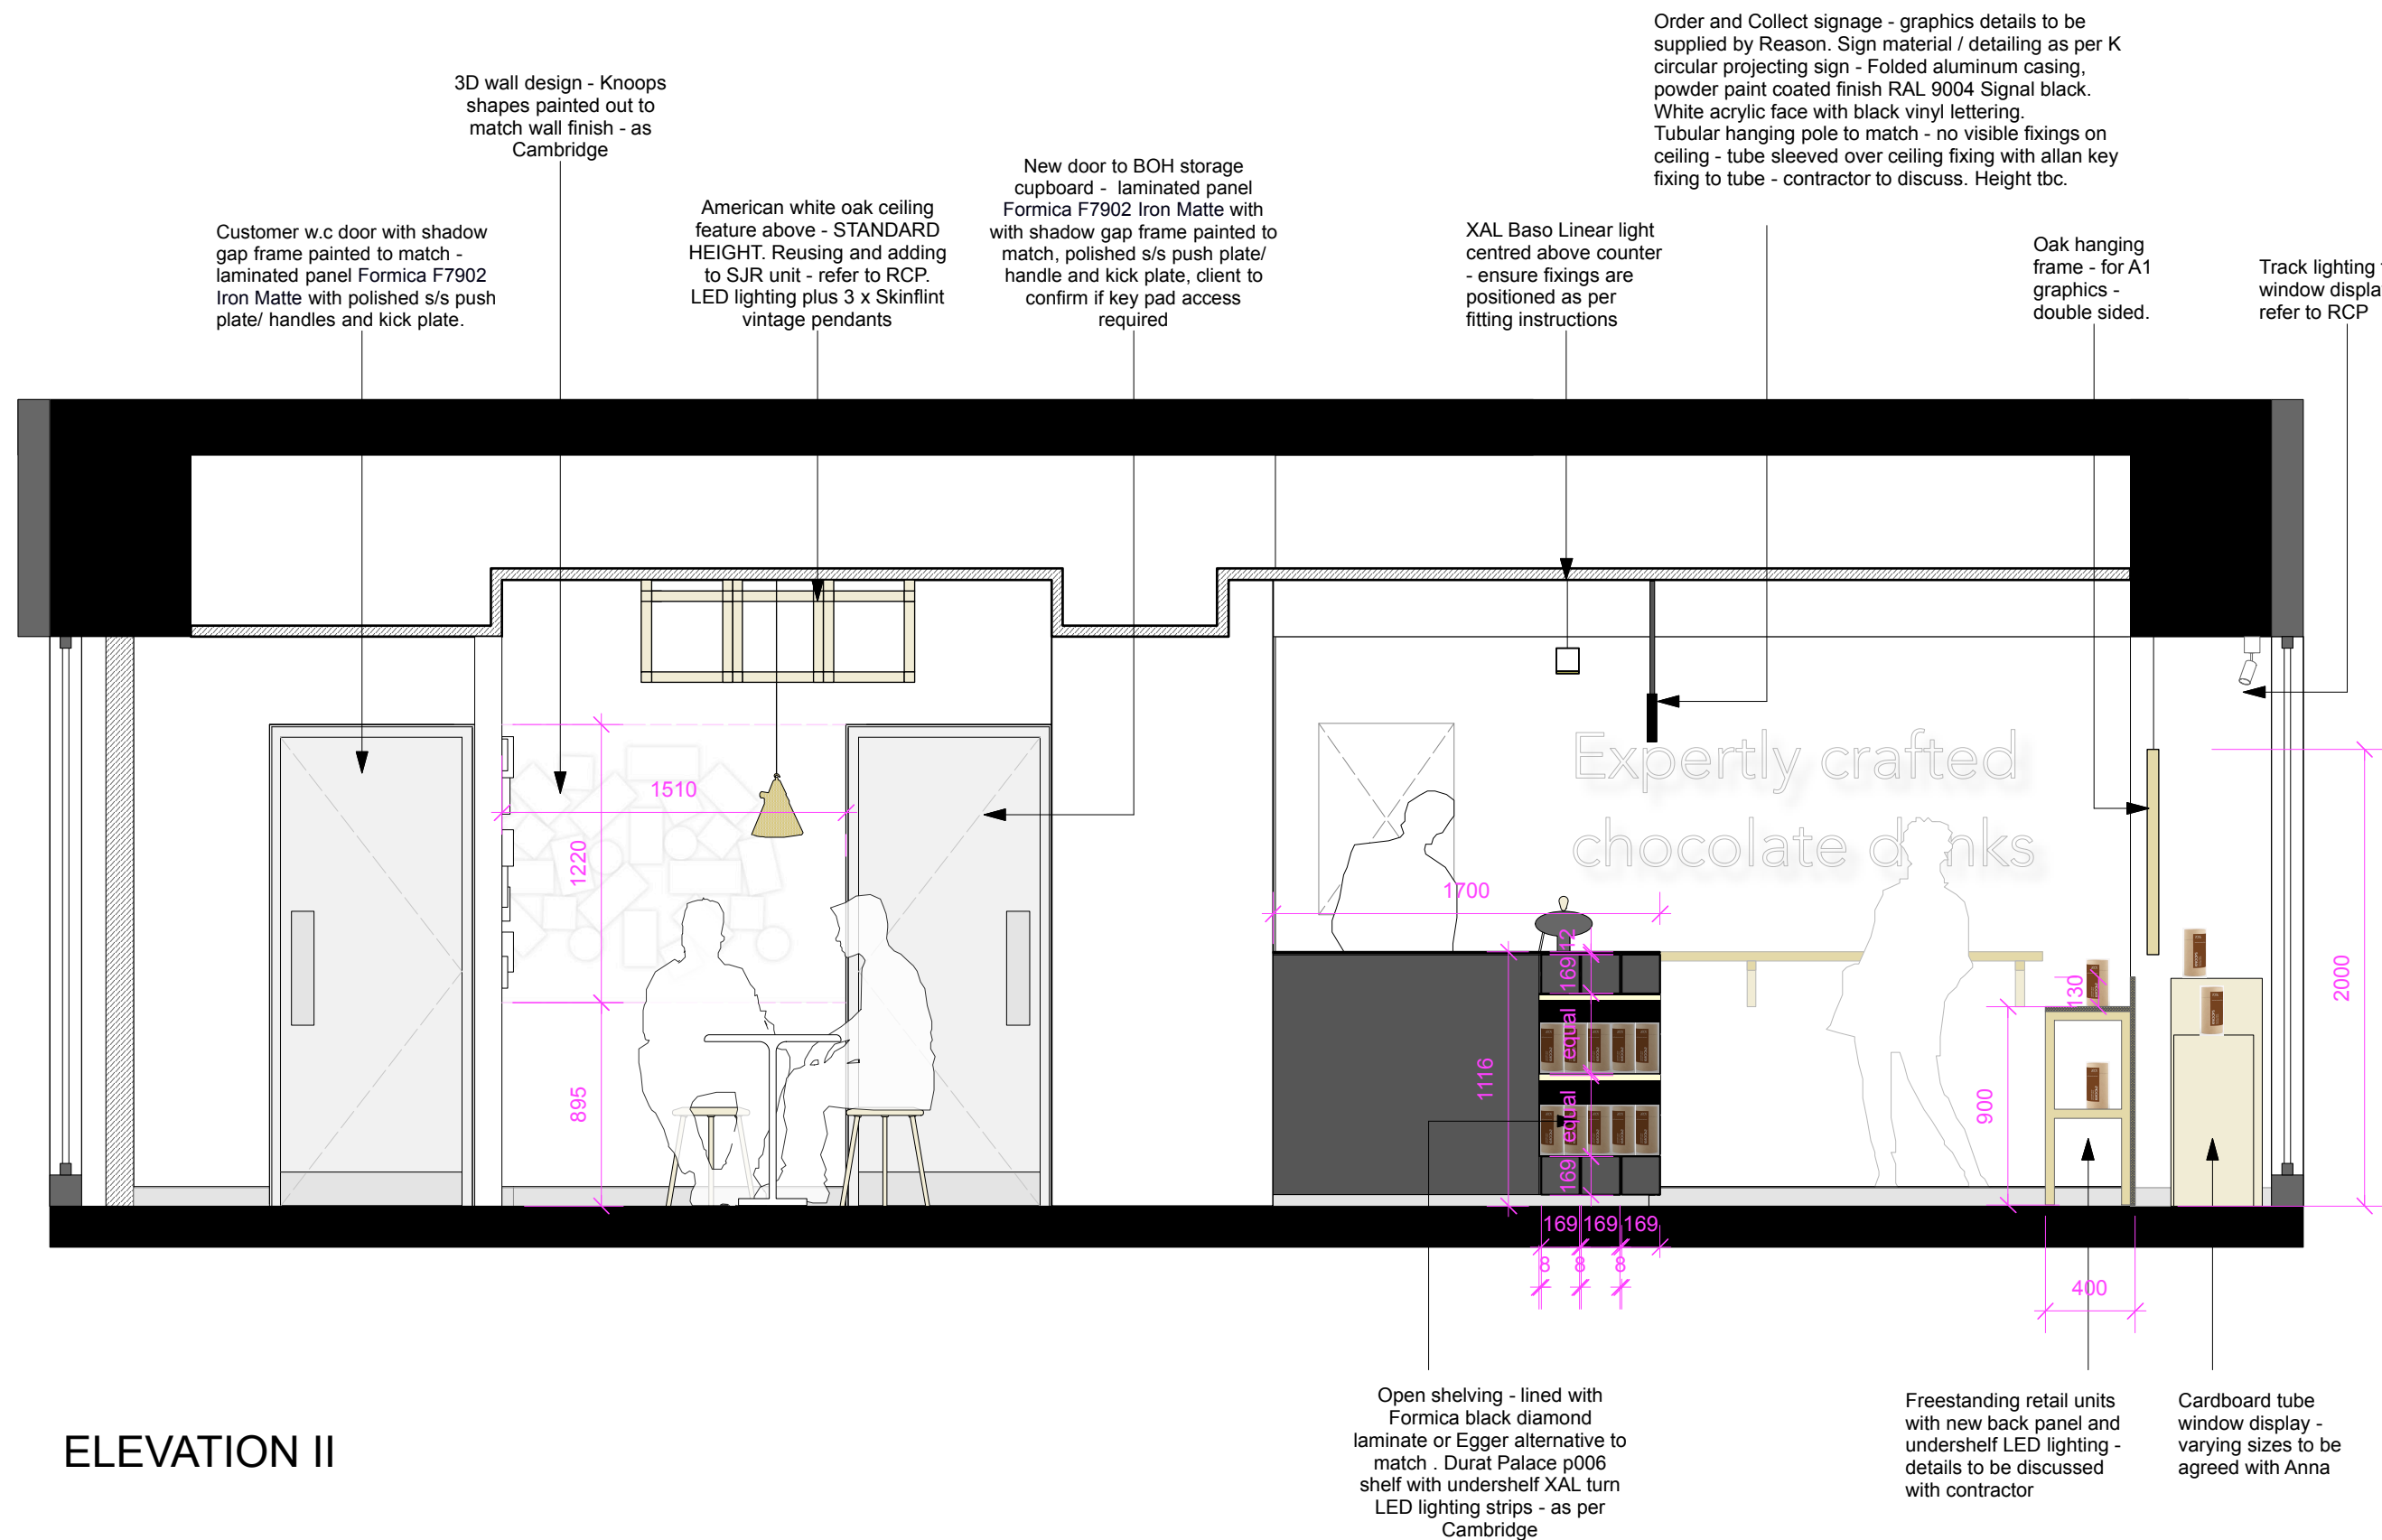

ELEVATION II