



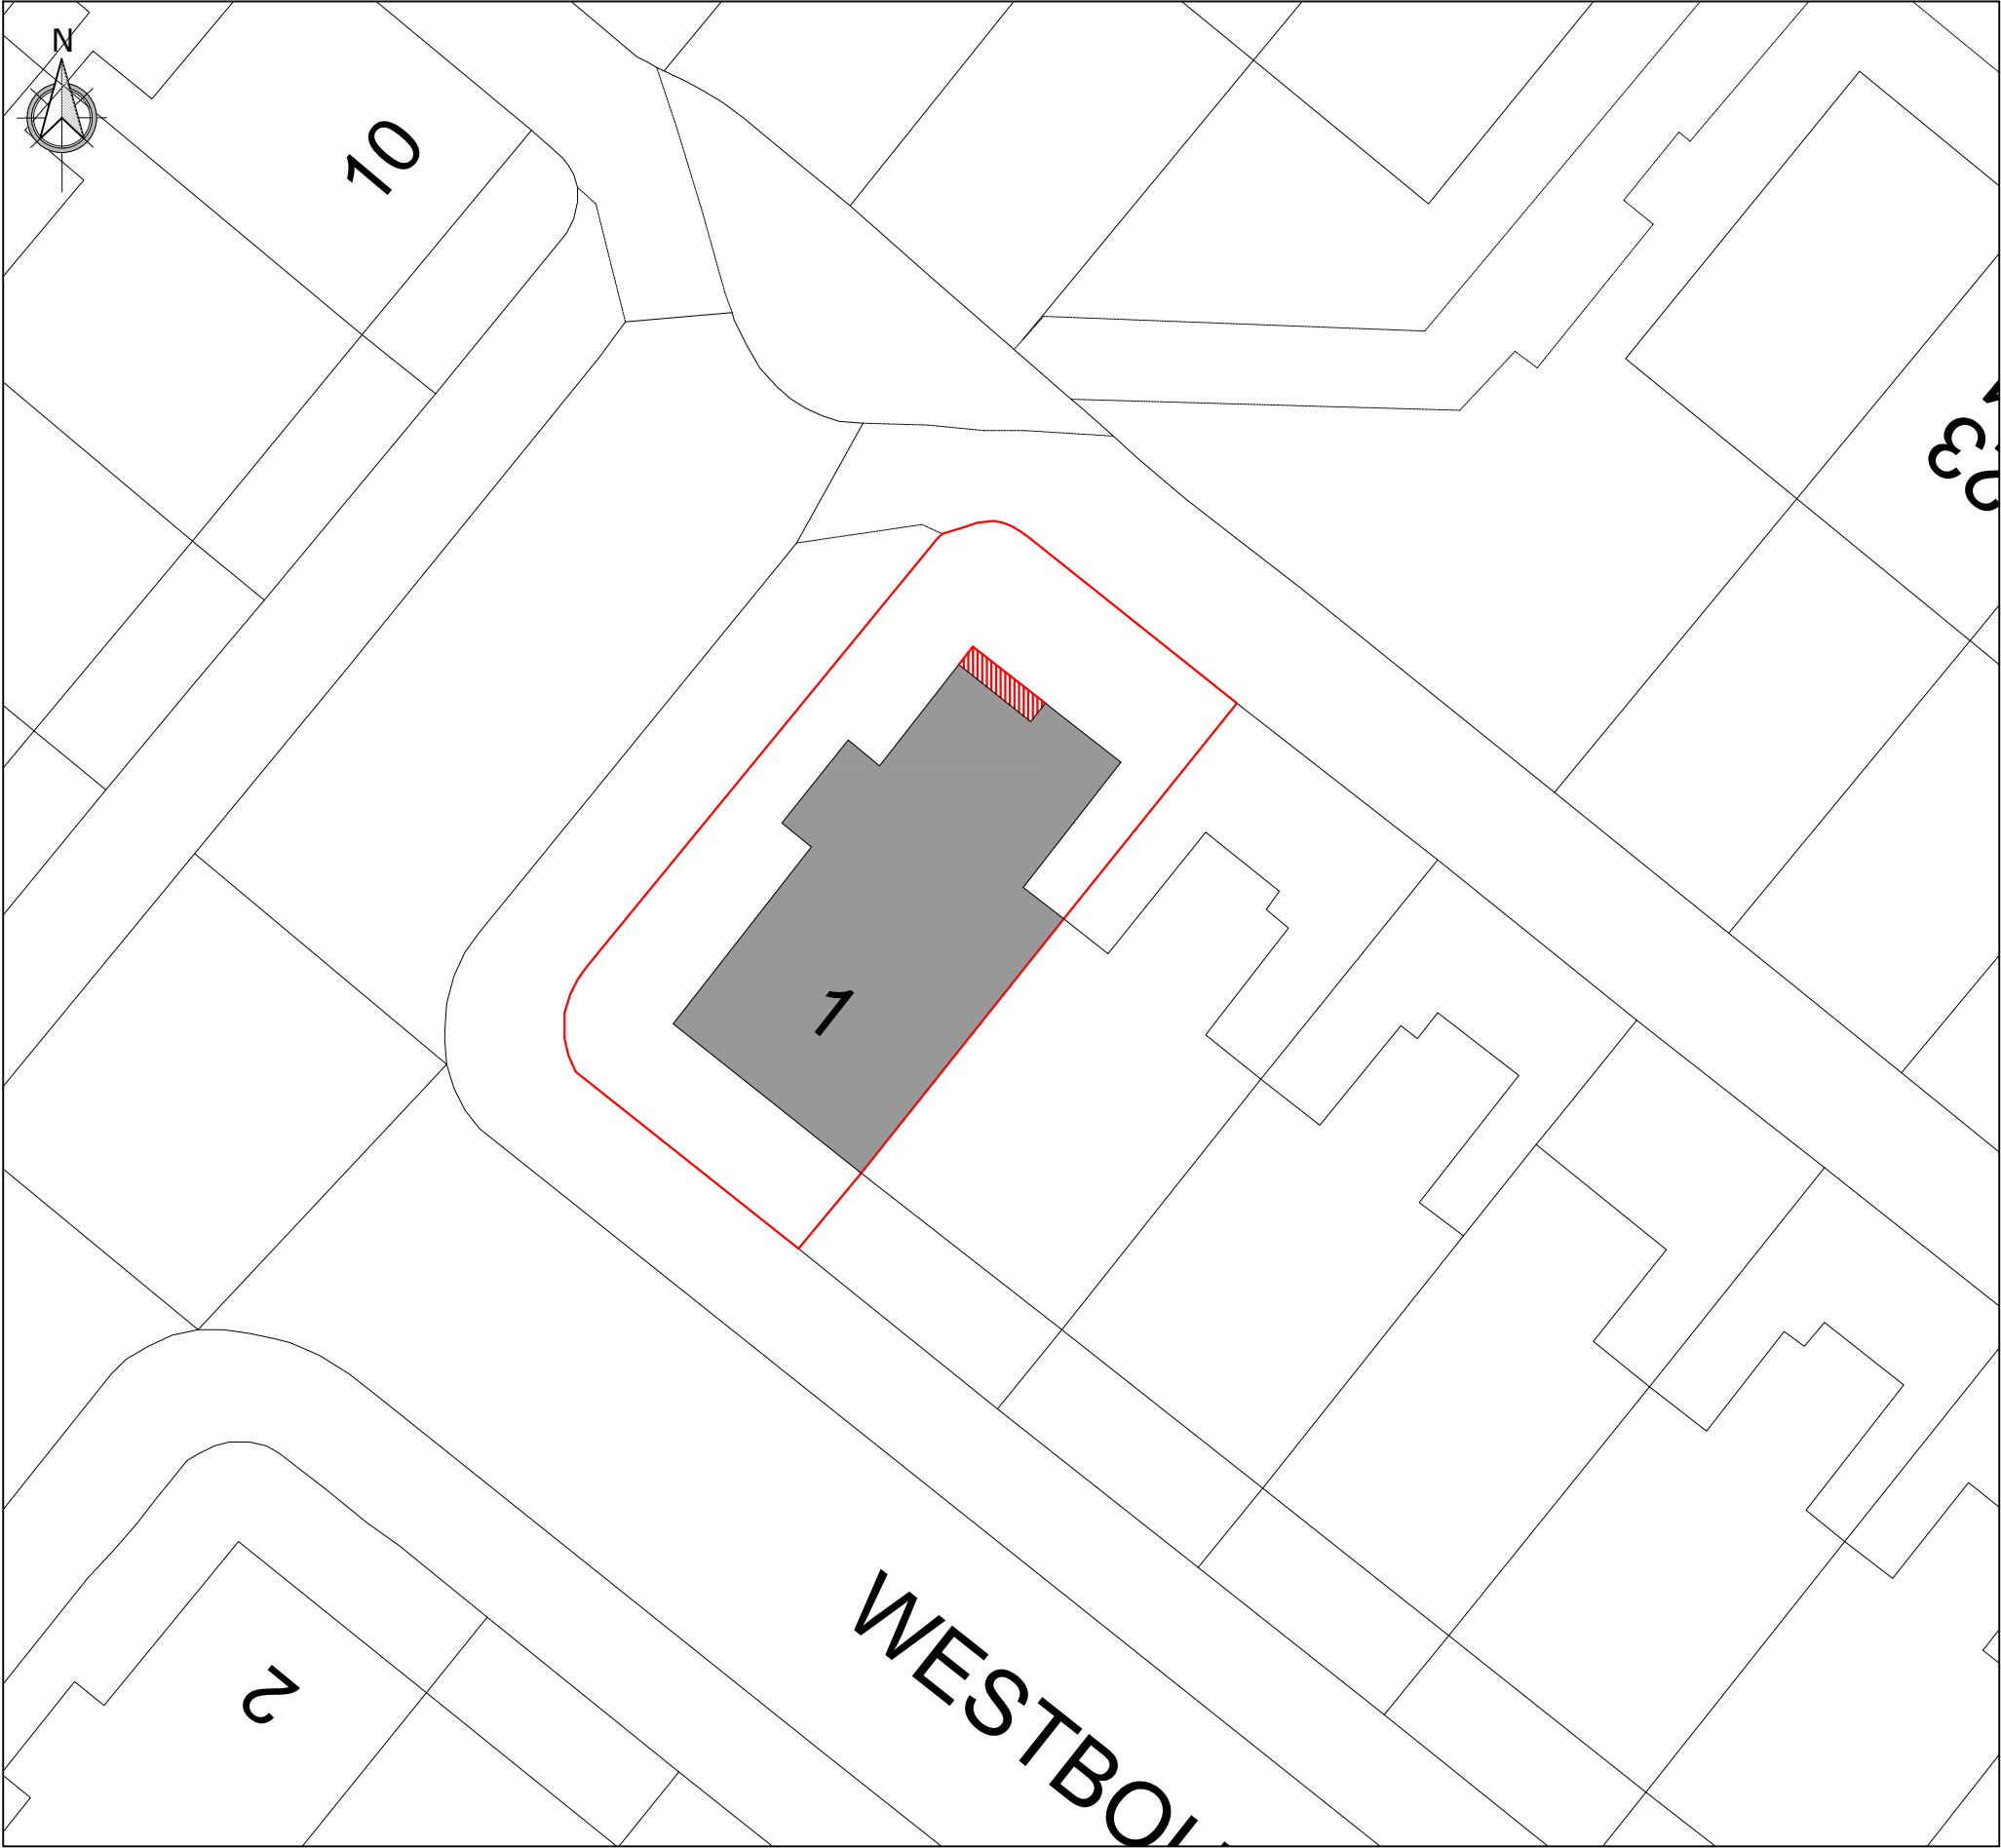

Block Plan 1:500

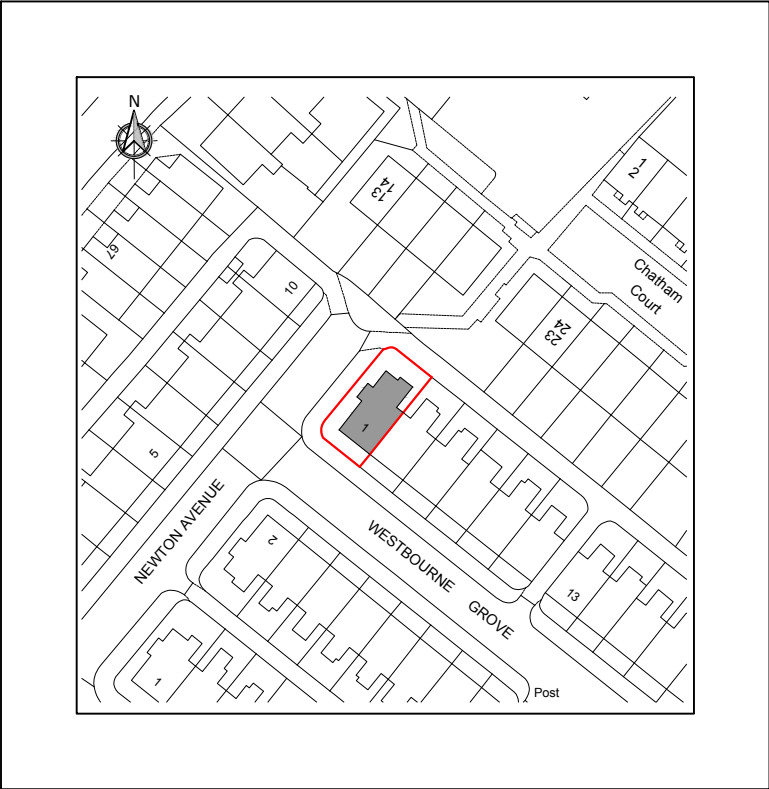

Block Plan 1:1250

LHG PROJECTS LTD Architectural Design & Surveying M: 07941 889 509 E: lhgprojects@gmail.com			
PROJECT 1 Westbourne Grove, Didsbury			
DRAWING TITLE Location & Block Plan			
DATE 20/12/22	SCALE As indicated at A3		
DRAWING NUMBER 1035.000	REVISION NO.		