
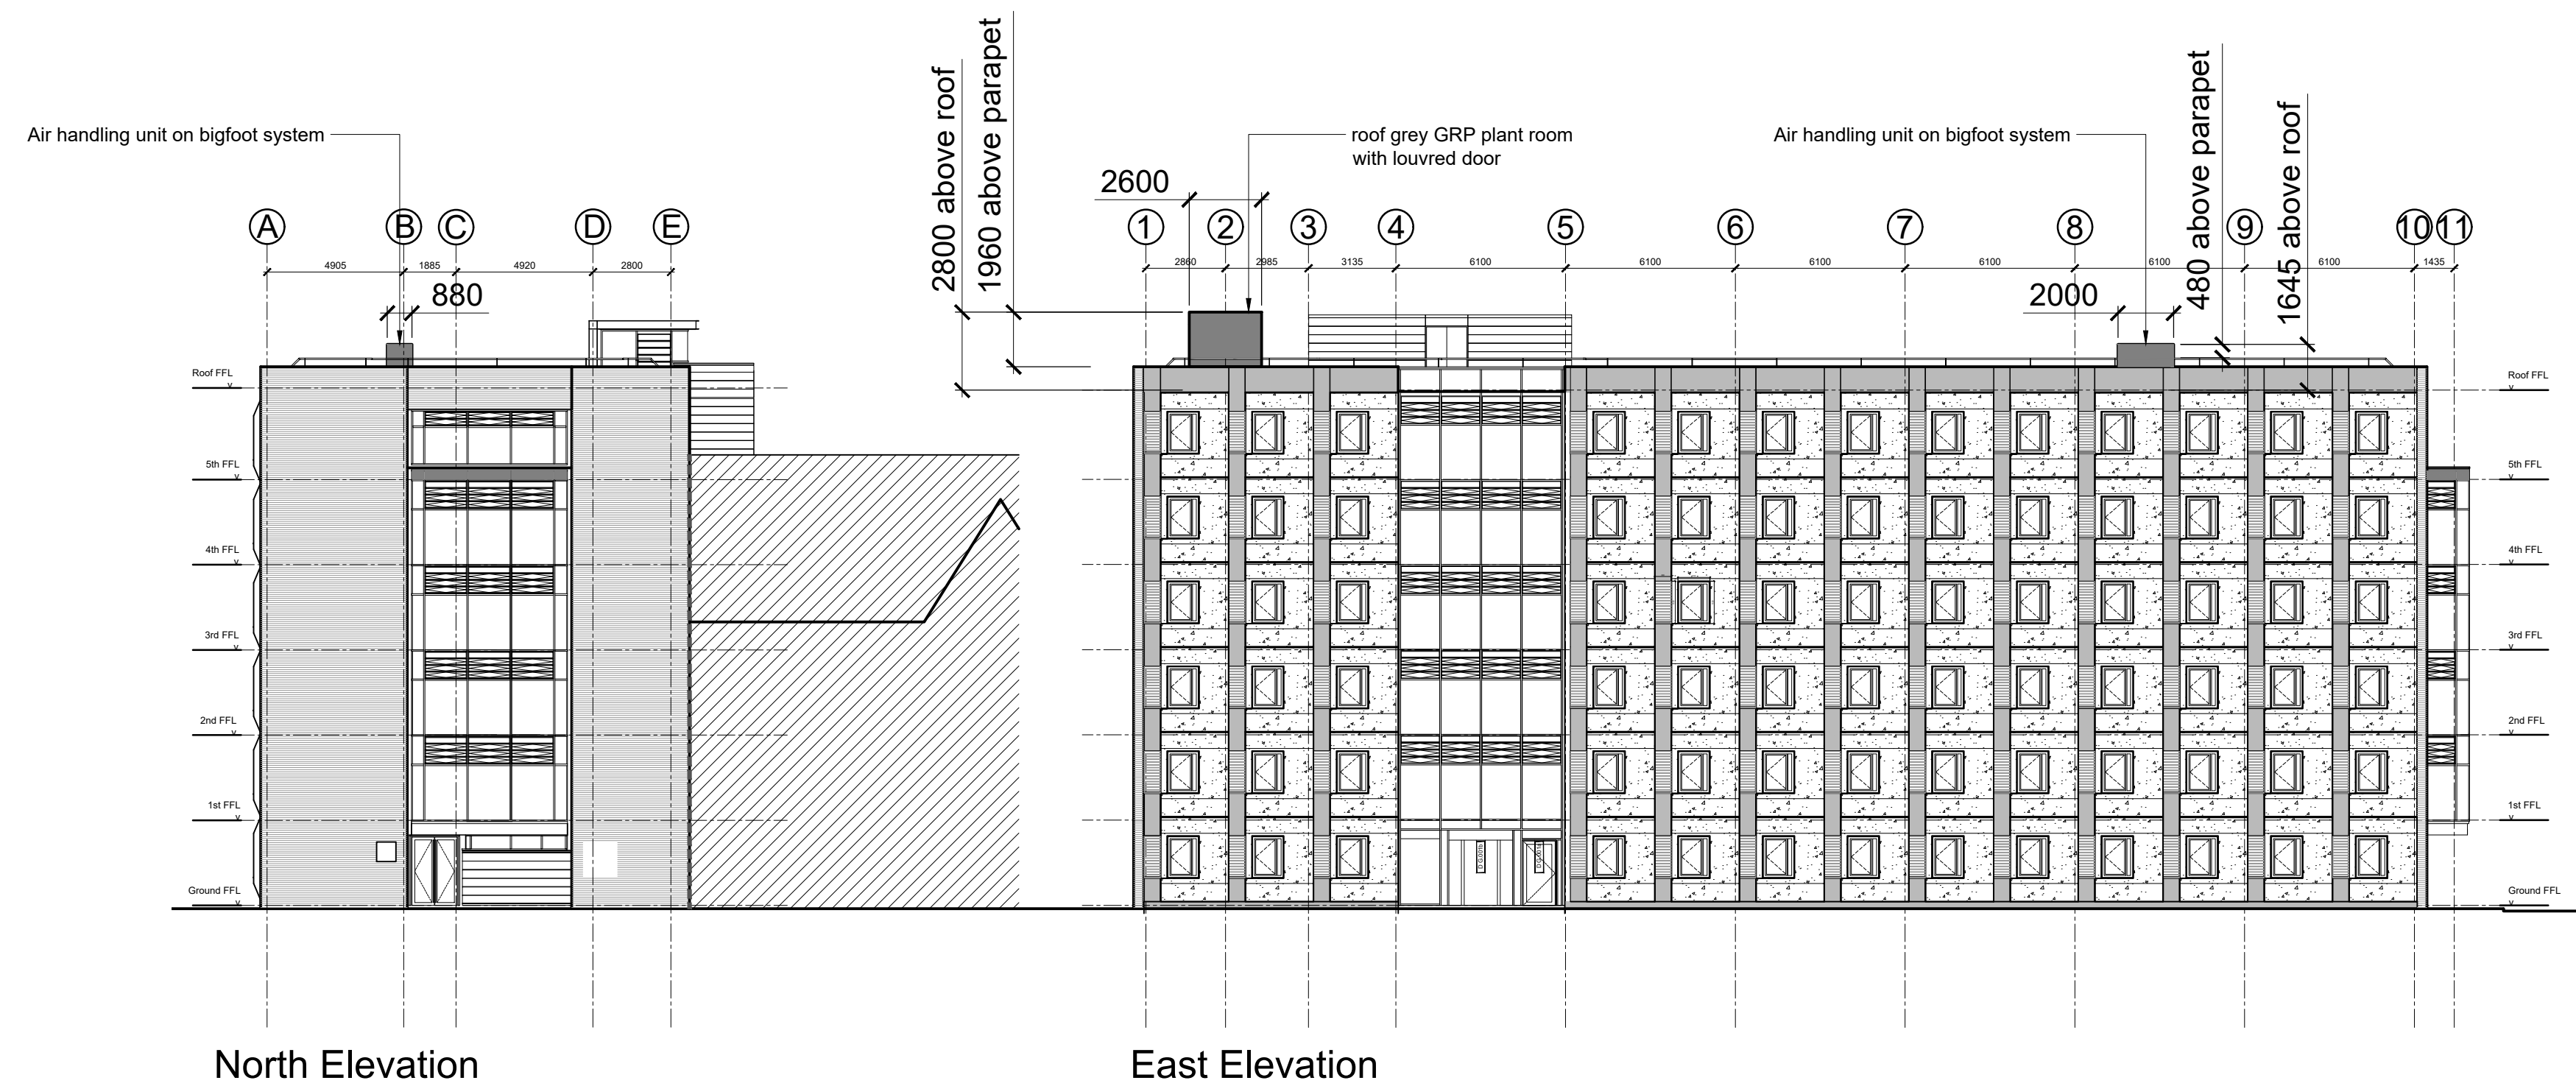
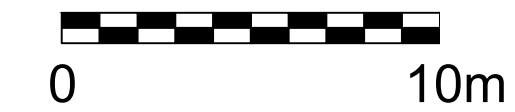
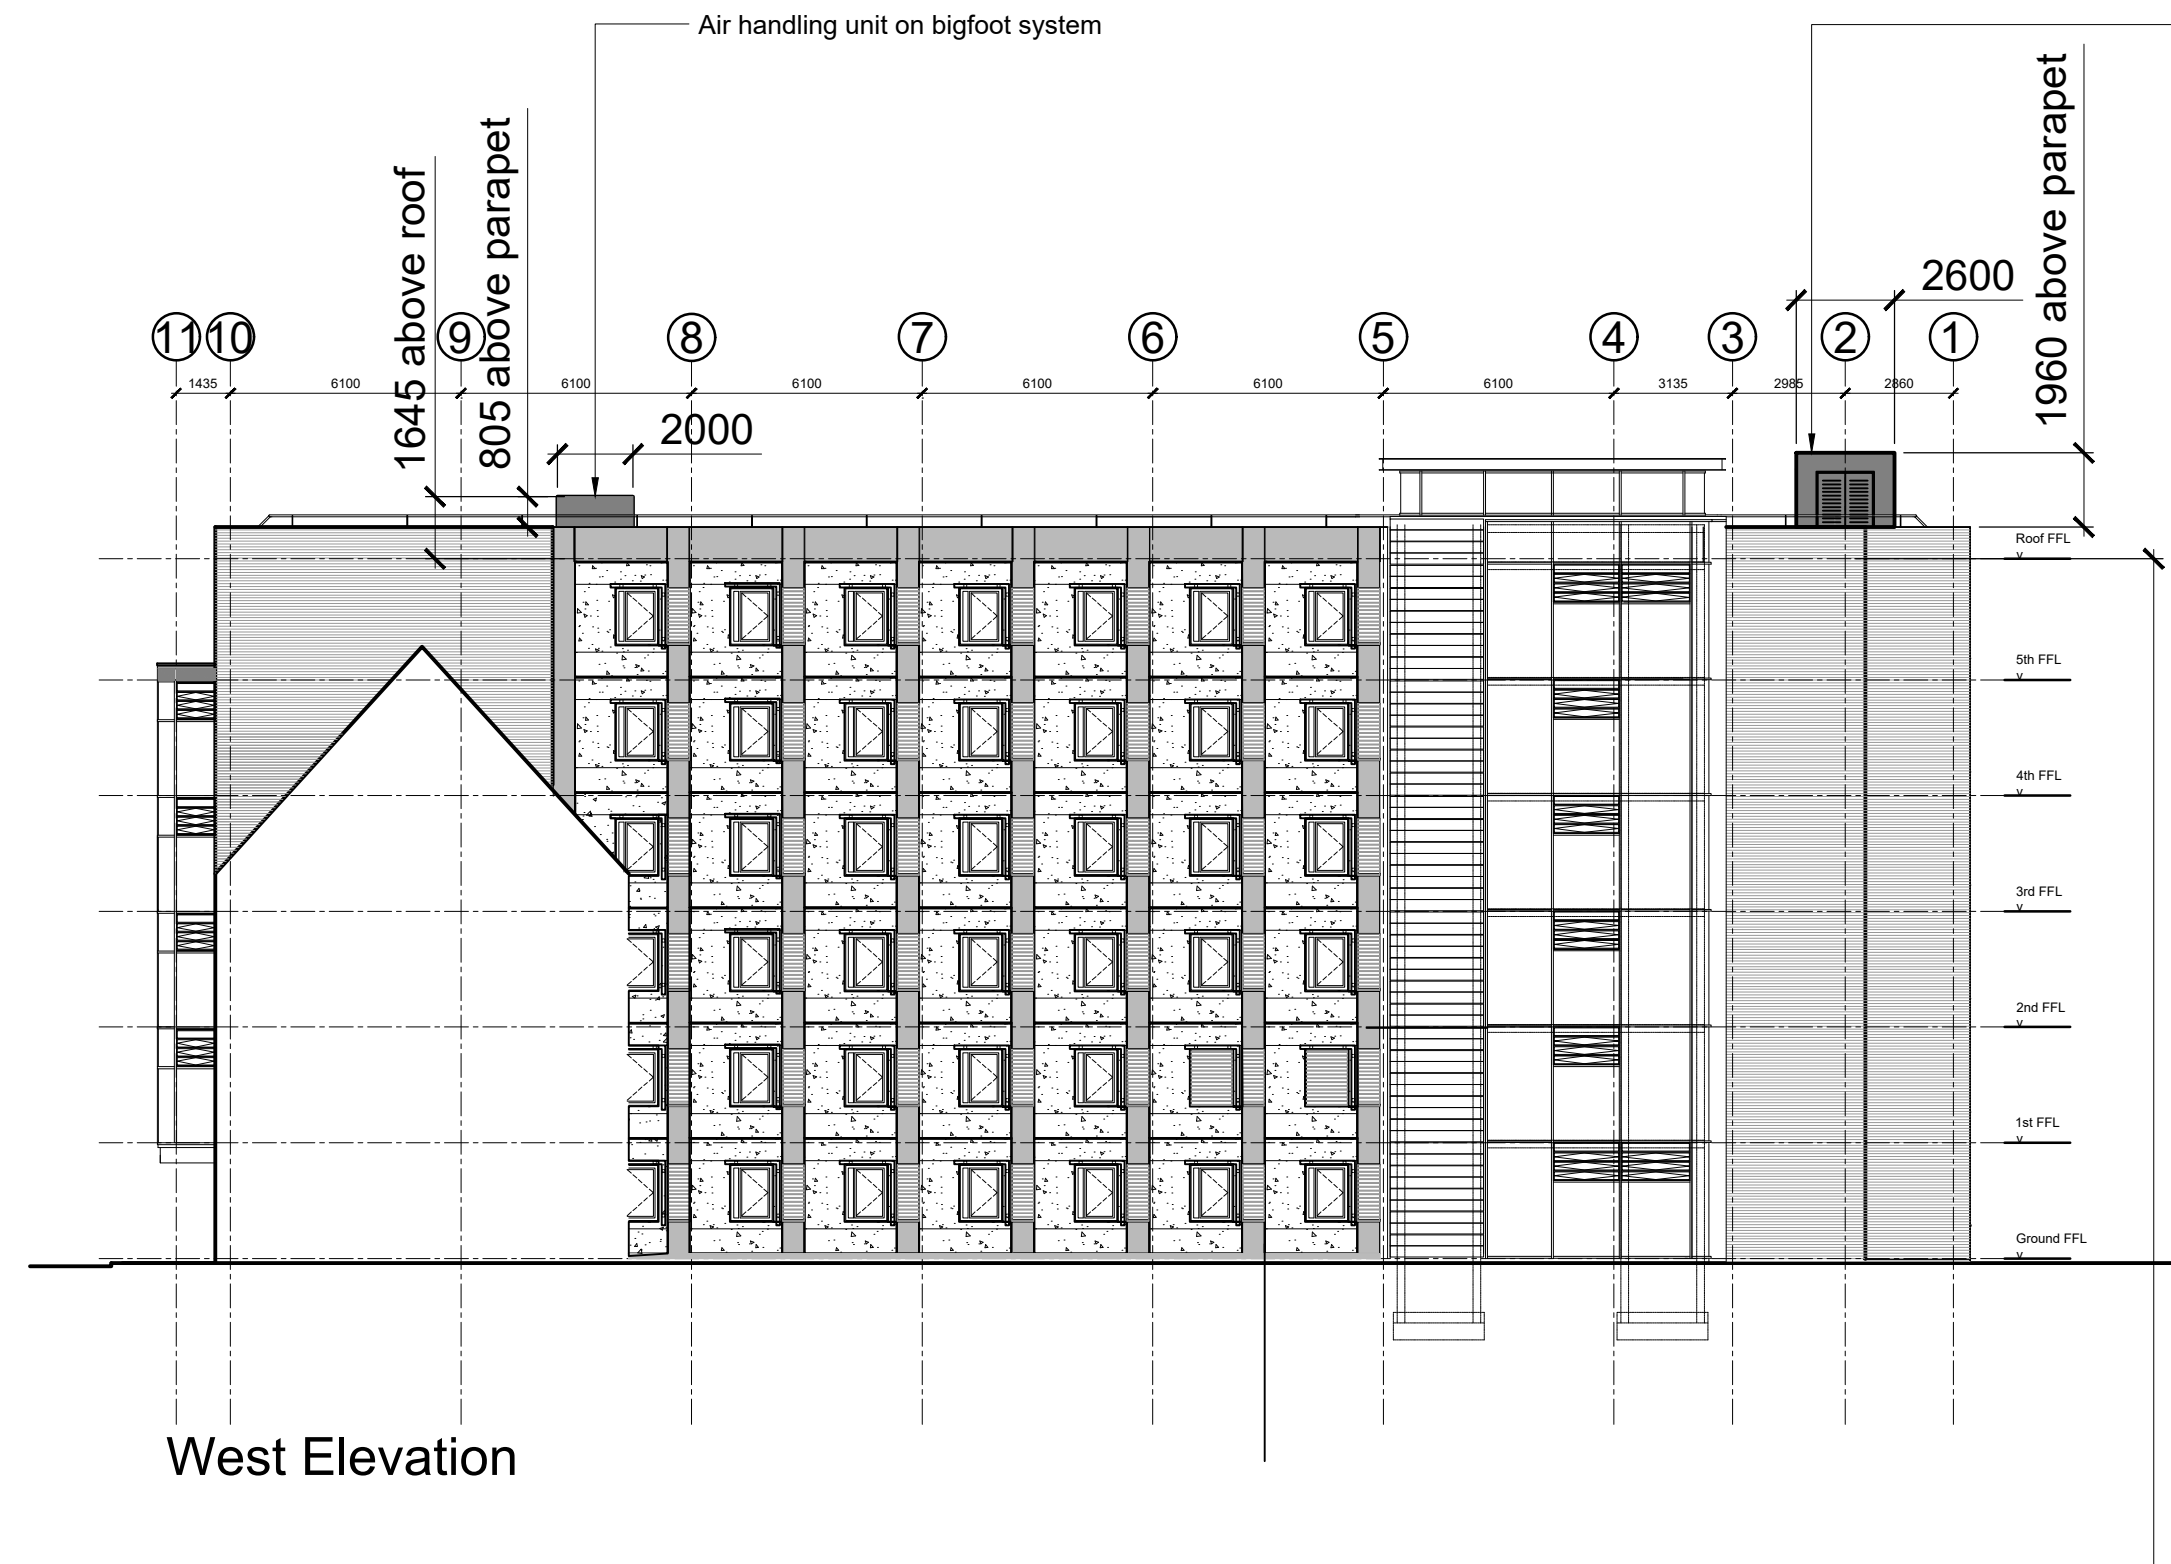


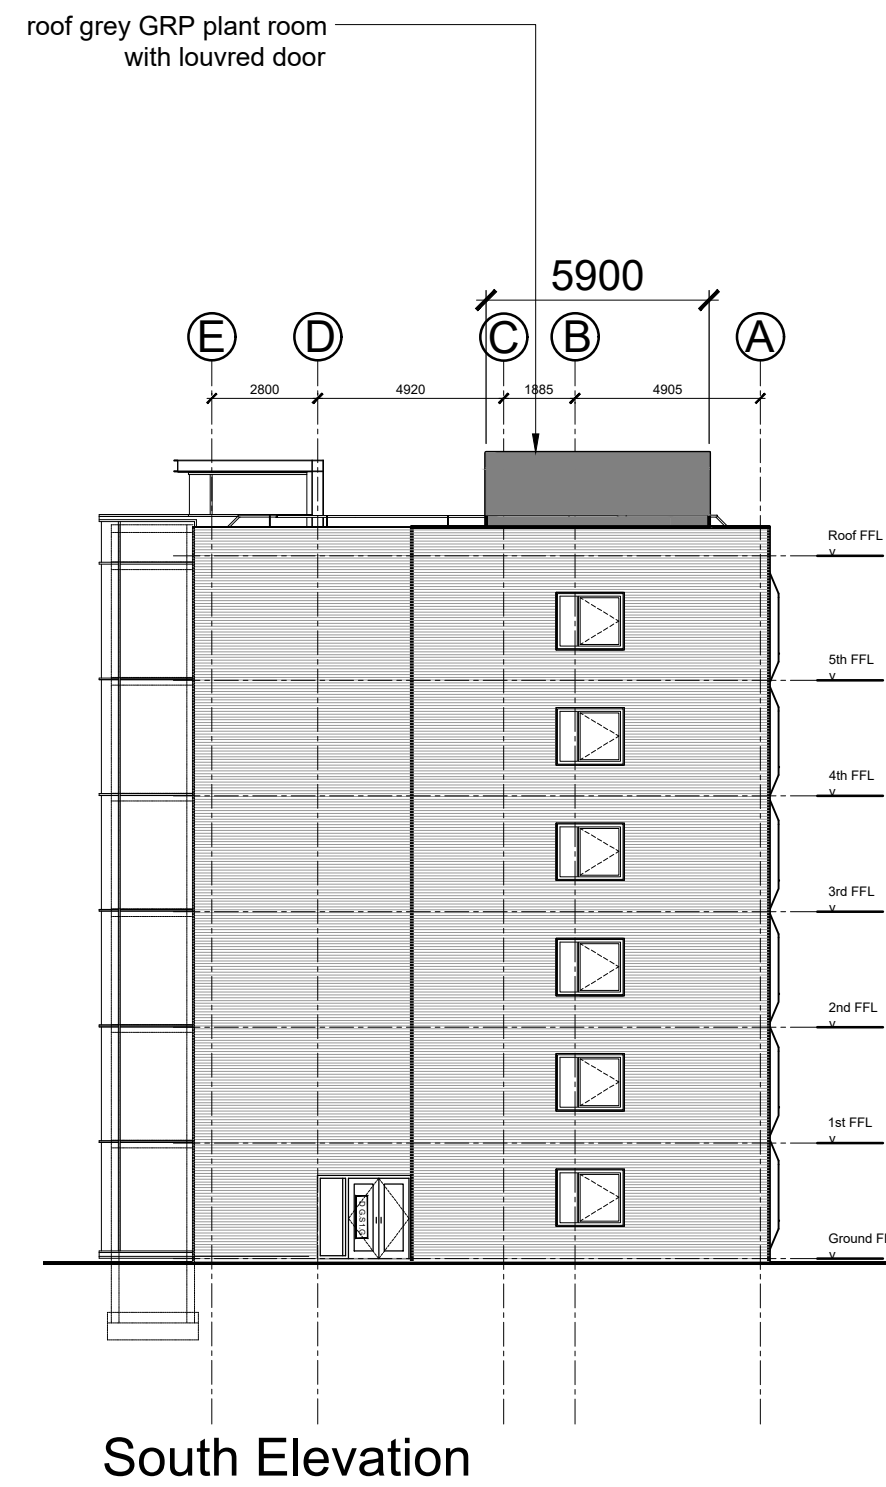

NOTES

- DO NOT SCALE FROM THIS DRAWING.
- ALL MEASUREMENTS ARE IN MILLIMETRES UNLESS STATED OTHERWISE.
- THIS DRAWING IS TO BE READ IN CONJUNCTION WITH THE SPECIFICATION AND ALL RELEVANT ARCHITECTURAL, ELECTRICAL, MECHANICAL AND STRUCTURAL DRAWINGS.
- MECHANICAL AND ELECTRICAL ENGINEER TO COORDINATE ACCESS POINTS AWAY FROM VINYL FLOORING. NO ACCESS BELOW AREAS OF VINYL FLOOR.

IN ADDITION TO THE HAZARDS/RISKS NORMALLY ASSOCIATED WITH THE TYPES OF WORK DETAILED ON THIS DRAWING, NOTE THE FOLLOWING SIGNIFICANT RESIDUAL RISKS -

Item	Hazard	Risk
01	plant room set back from parapet	JRB 20230222

WILSON MASON			
Wilson Mason LLP Upland House Spring Lane Sarnesbury e: preston@wilsonmason.co.uk			
Drawing Status			
Project Division of Dentistry Expansion			
Building Name Carys Bannister			
Sub Site Name			
Site Name University of Manchester			
Drawing Title Proposed Elevations			
PM	Drawn JRB	Checked -	Authorised
Scale 1:200@A1	Date Dec 2022	Date -	Date
Drawing No. 7104 L(2-)-10			Revision 01