



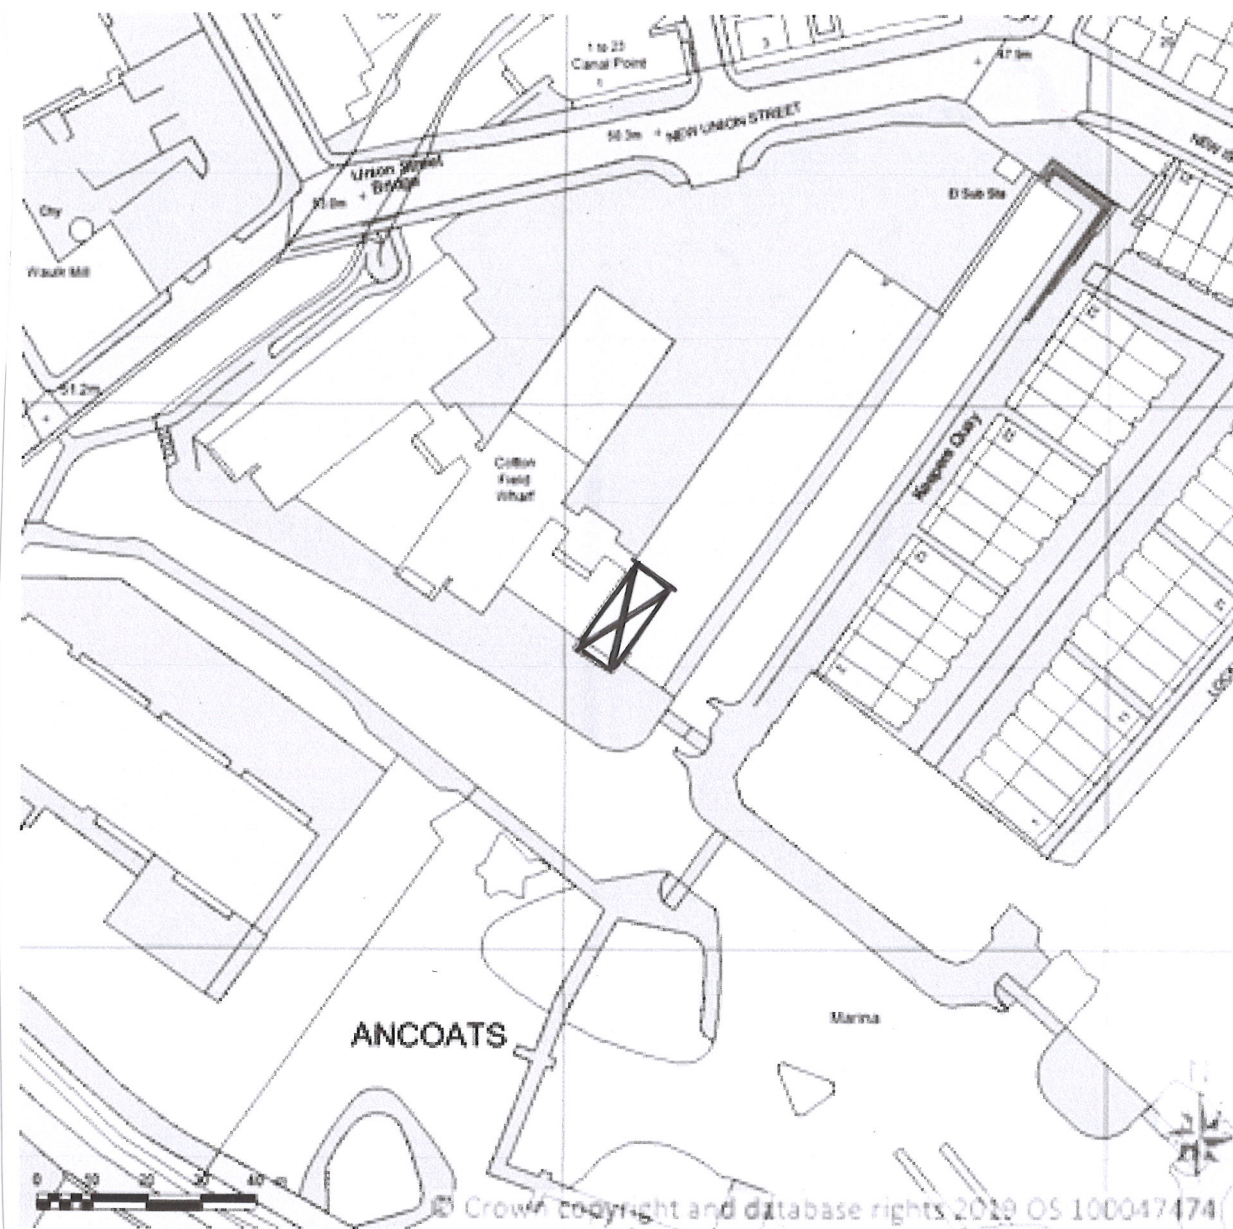

LOCATION PLAN SCALE 1:1250

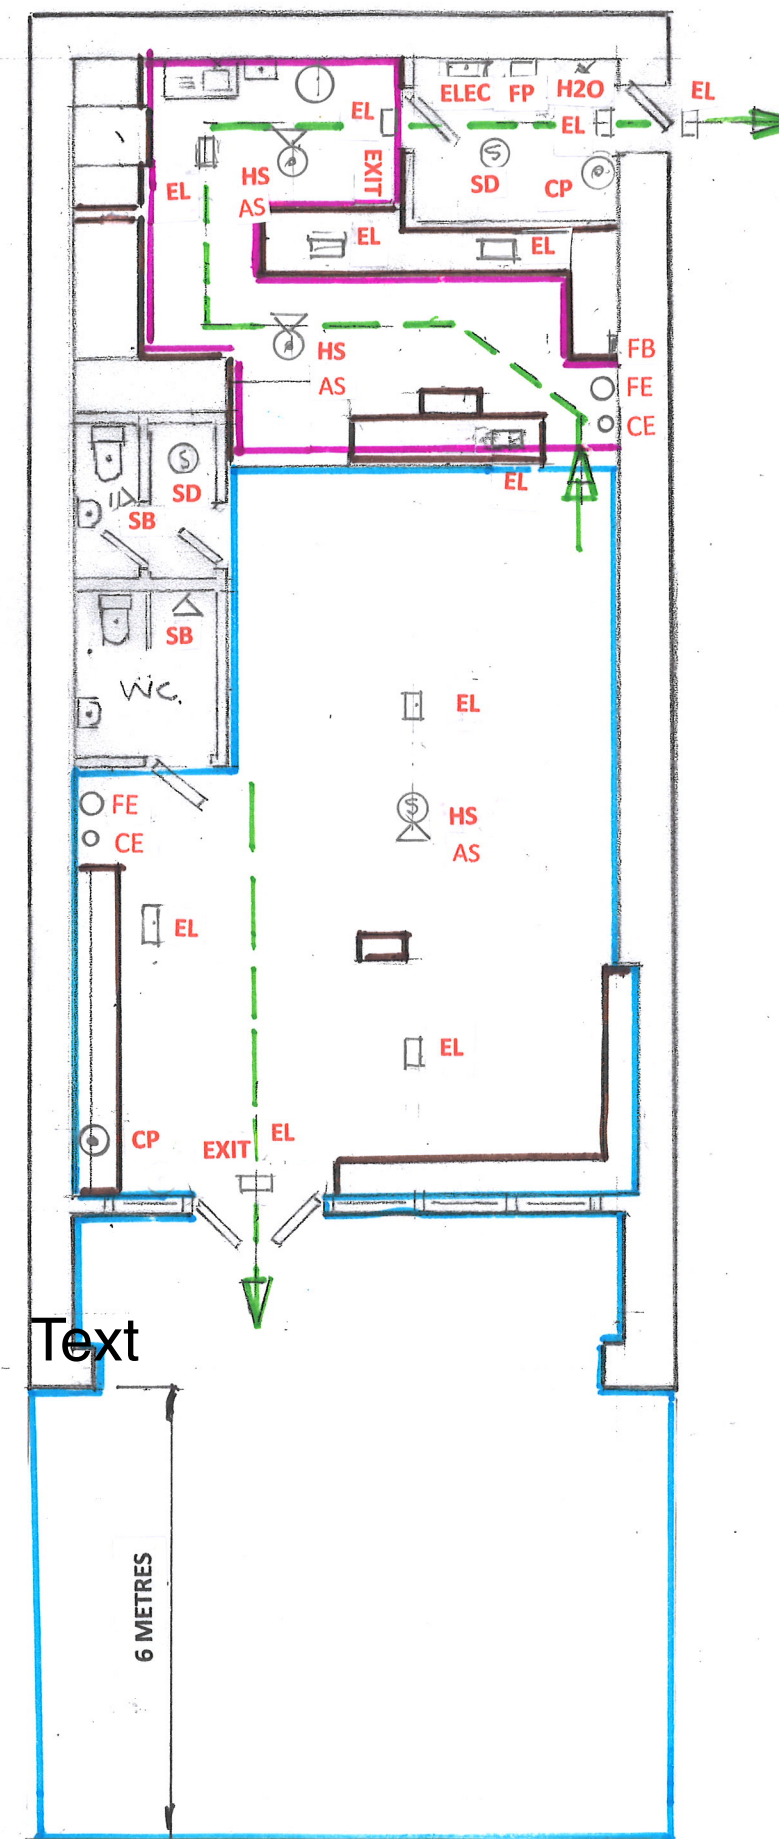

GROUND FLOOR SCALE 1:100

- | | |
|------------------------------|------|
| EMERGENCY LIGHTING | EL |
| FIRE ALARM PANEL | FP |
| SMOKE DETECTOR | SD |
| HEAT SENSOR | HS |
| FIRE ALARM SOUNDER | AS |
| SOUNDER BEACON | SB |
| MANUAL CALL POINT | CP |
| FOAM FIRE EXTINGUISHER | FE |
| CO2 FIRE EXTINGUISHER | CE |
| FIRE BLANKET | FB |
| WATER STOP VALVE | H2O |
| ELECTRIC METER & DB | ELEC |
| FIRE EXIT GRAPHIC SYMBOL | EXIT |
| ALCOHOL CONSUMPTION AREA : | --- |
| FOOD PREP AND STORAGE AREA : | --- |
| FIXED STRUCTURES : | --- |
| ESCAPE ROUTES : | --- |

House of Esk Ltd
6 New Union Street
Manchester
M4 6FQ