
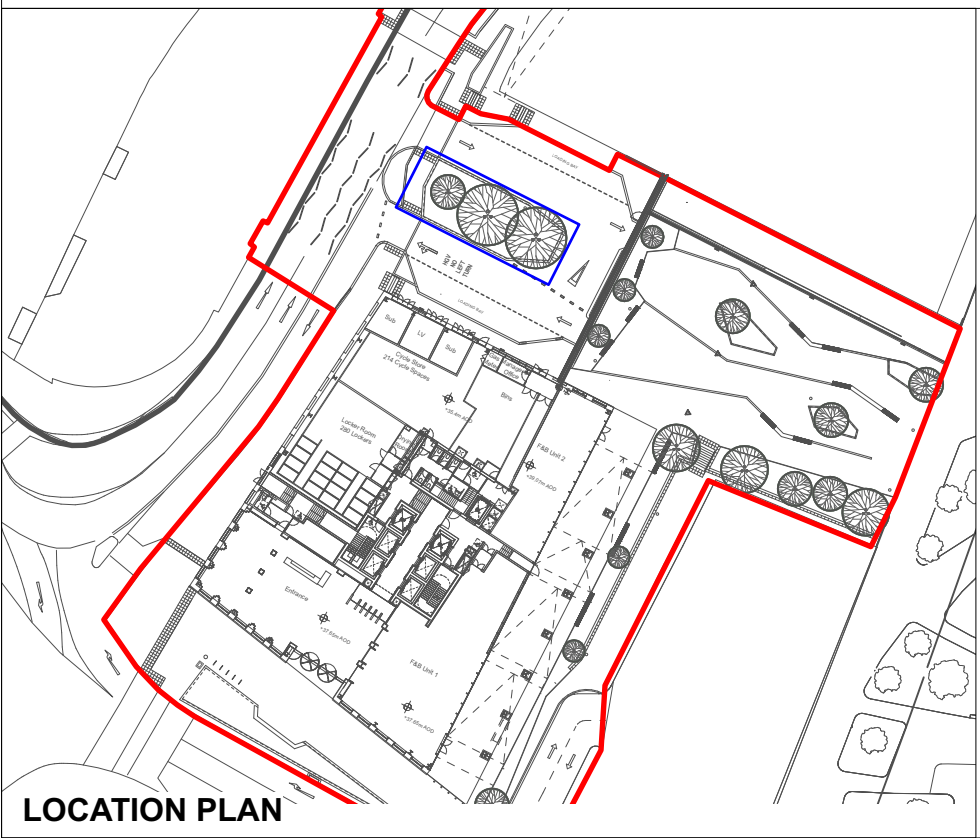
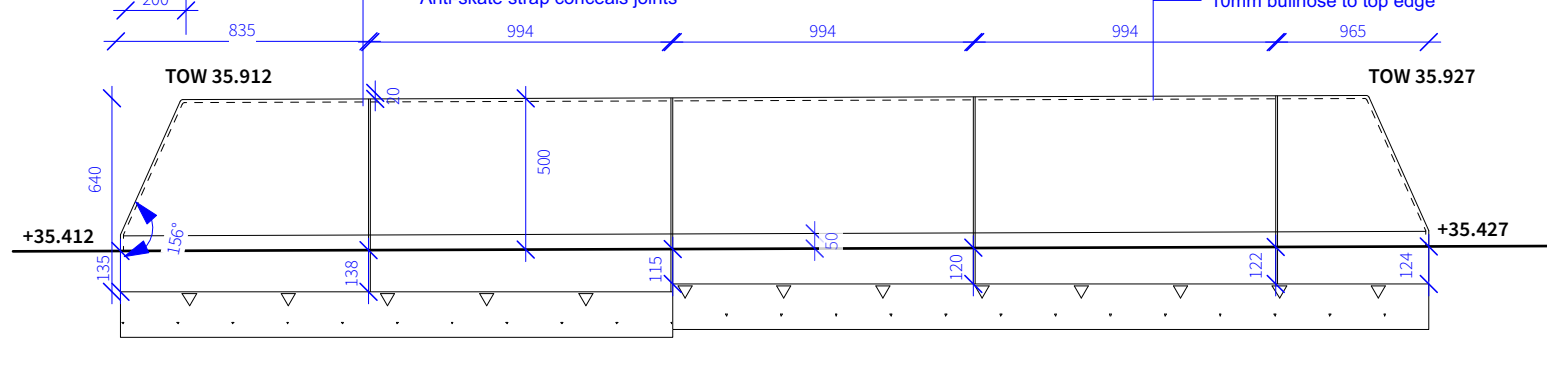
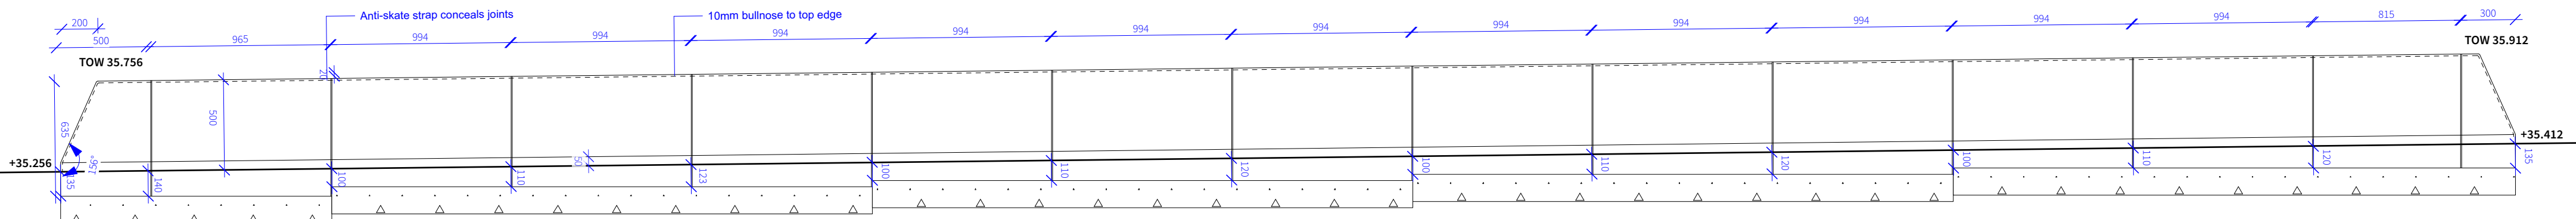
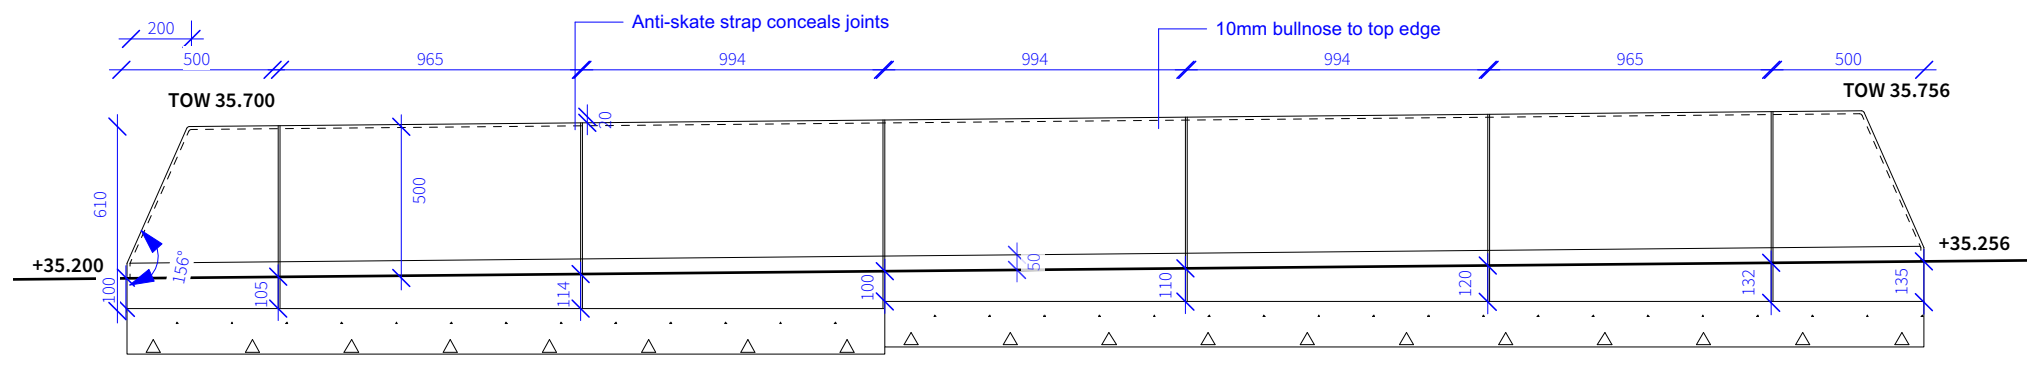
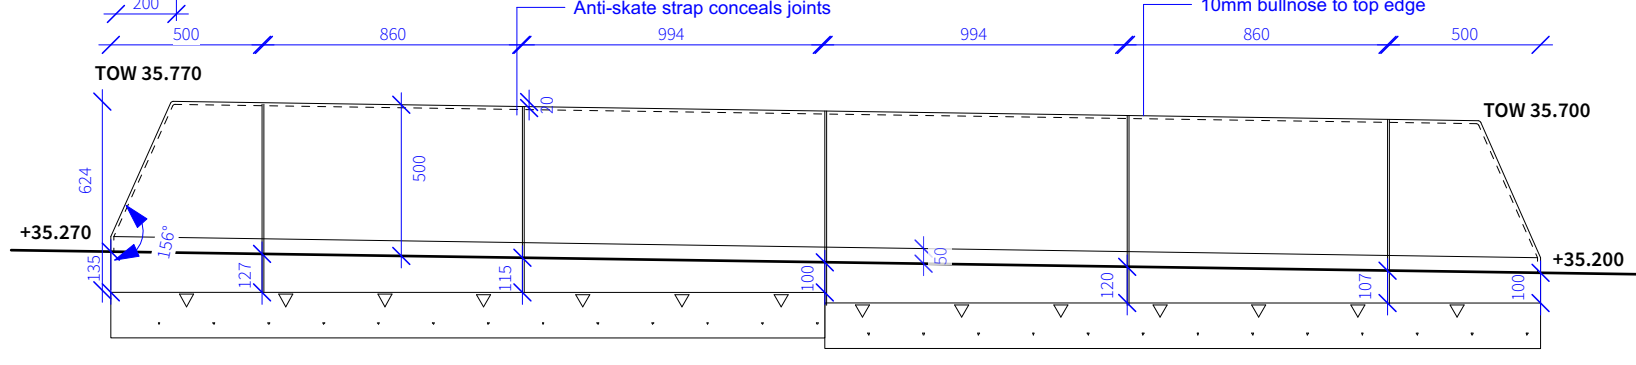
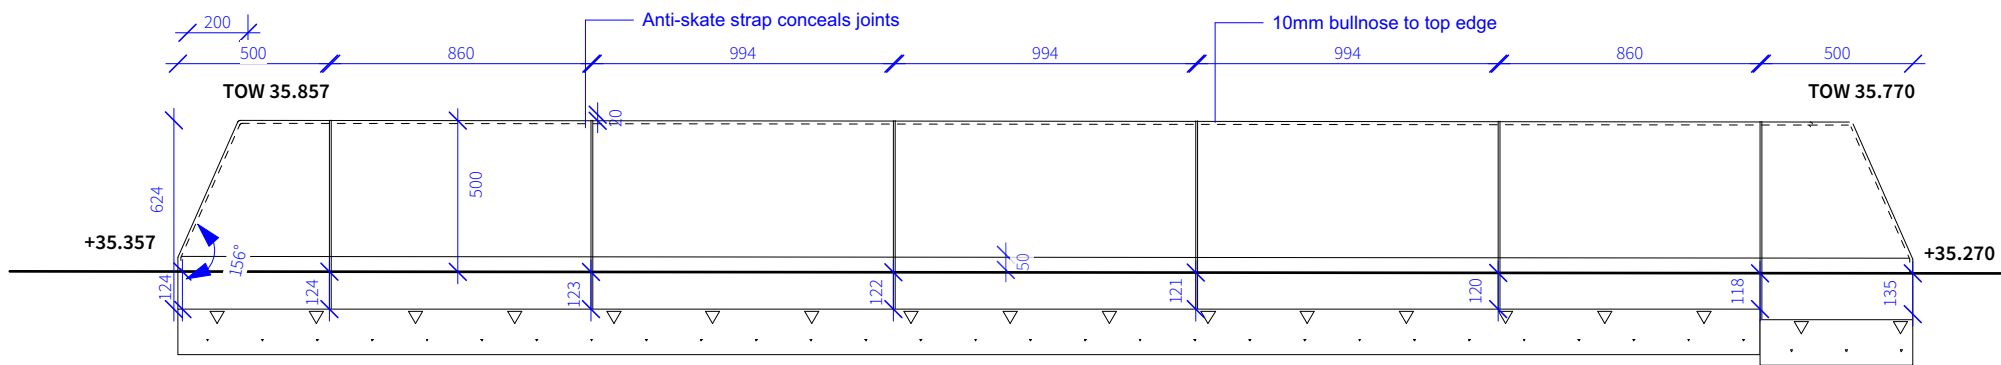
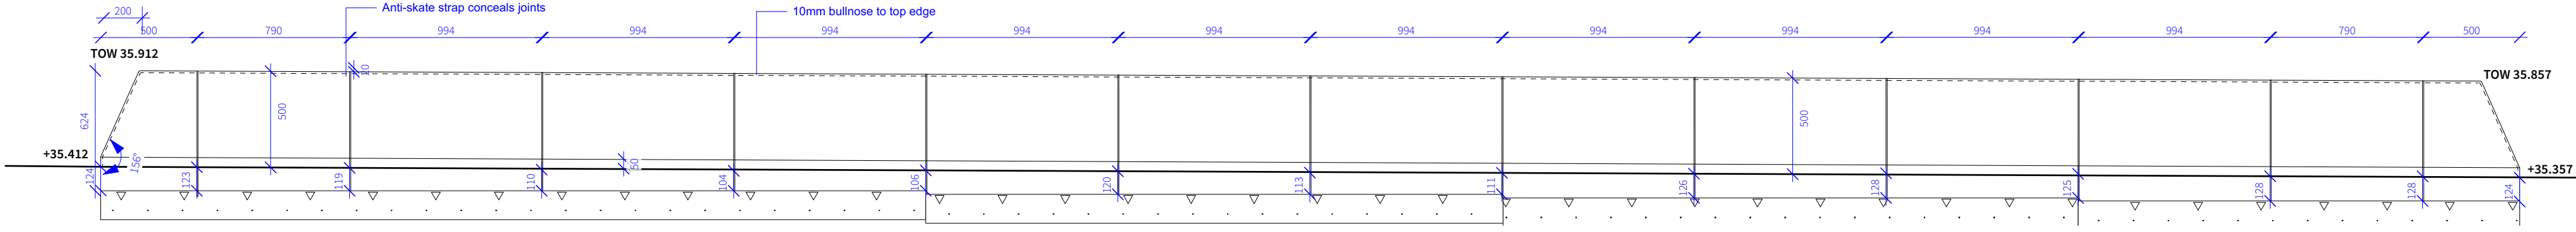
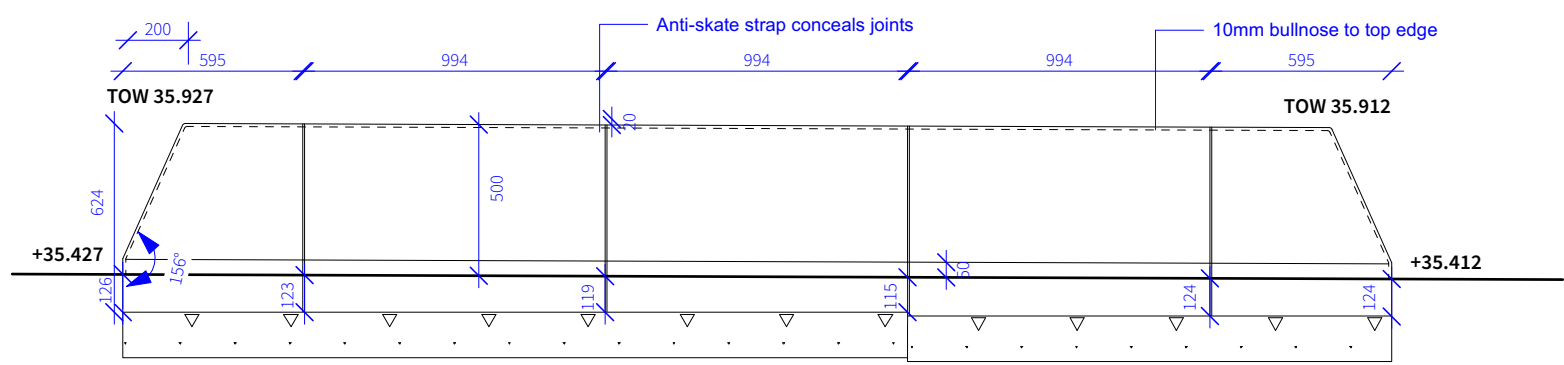


ALL JOINTS BETWEEN UNITS TO BE 6MM. TO BE FILLED WITH JOINTING MORTAR TO ENGINEER'S SPECIFICATION

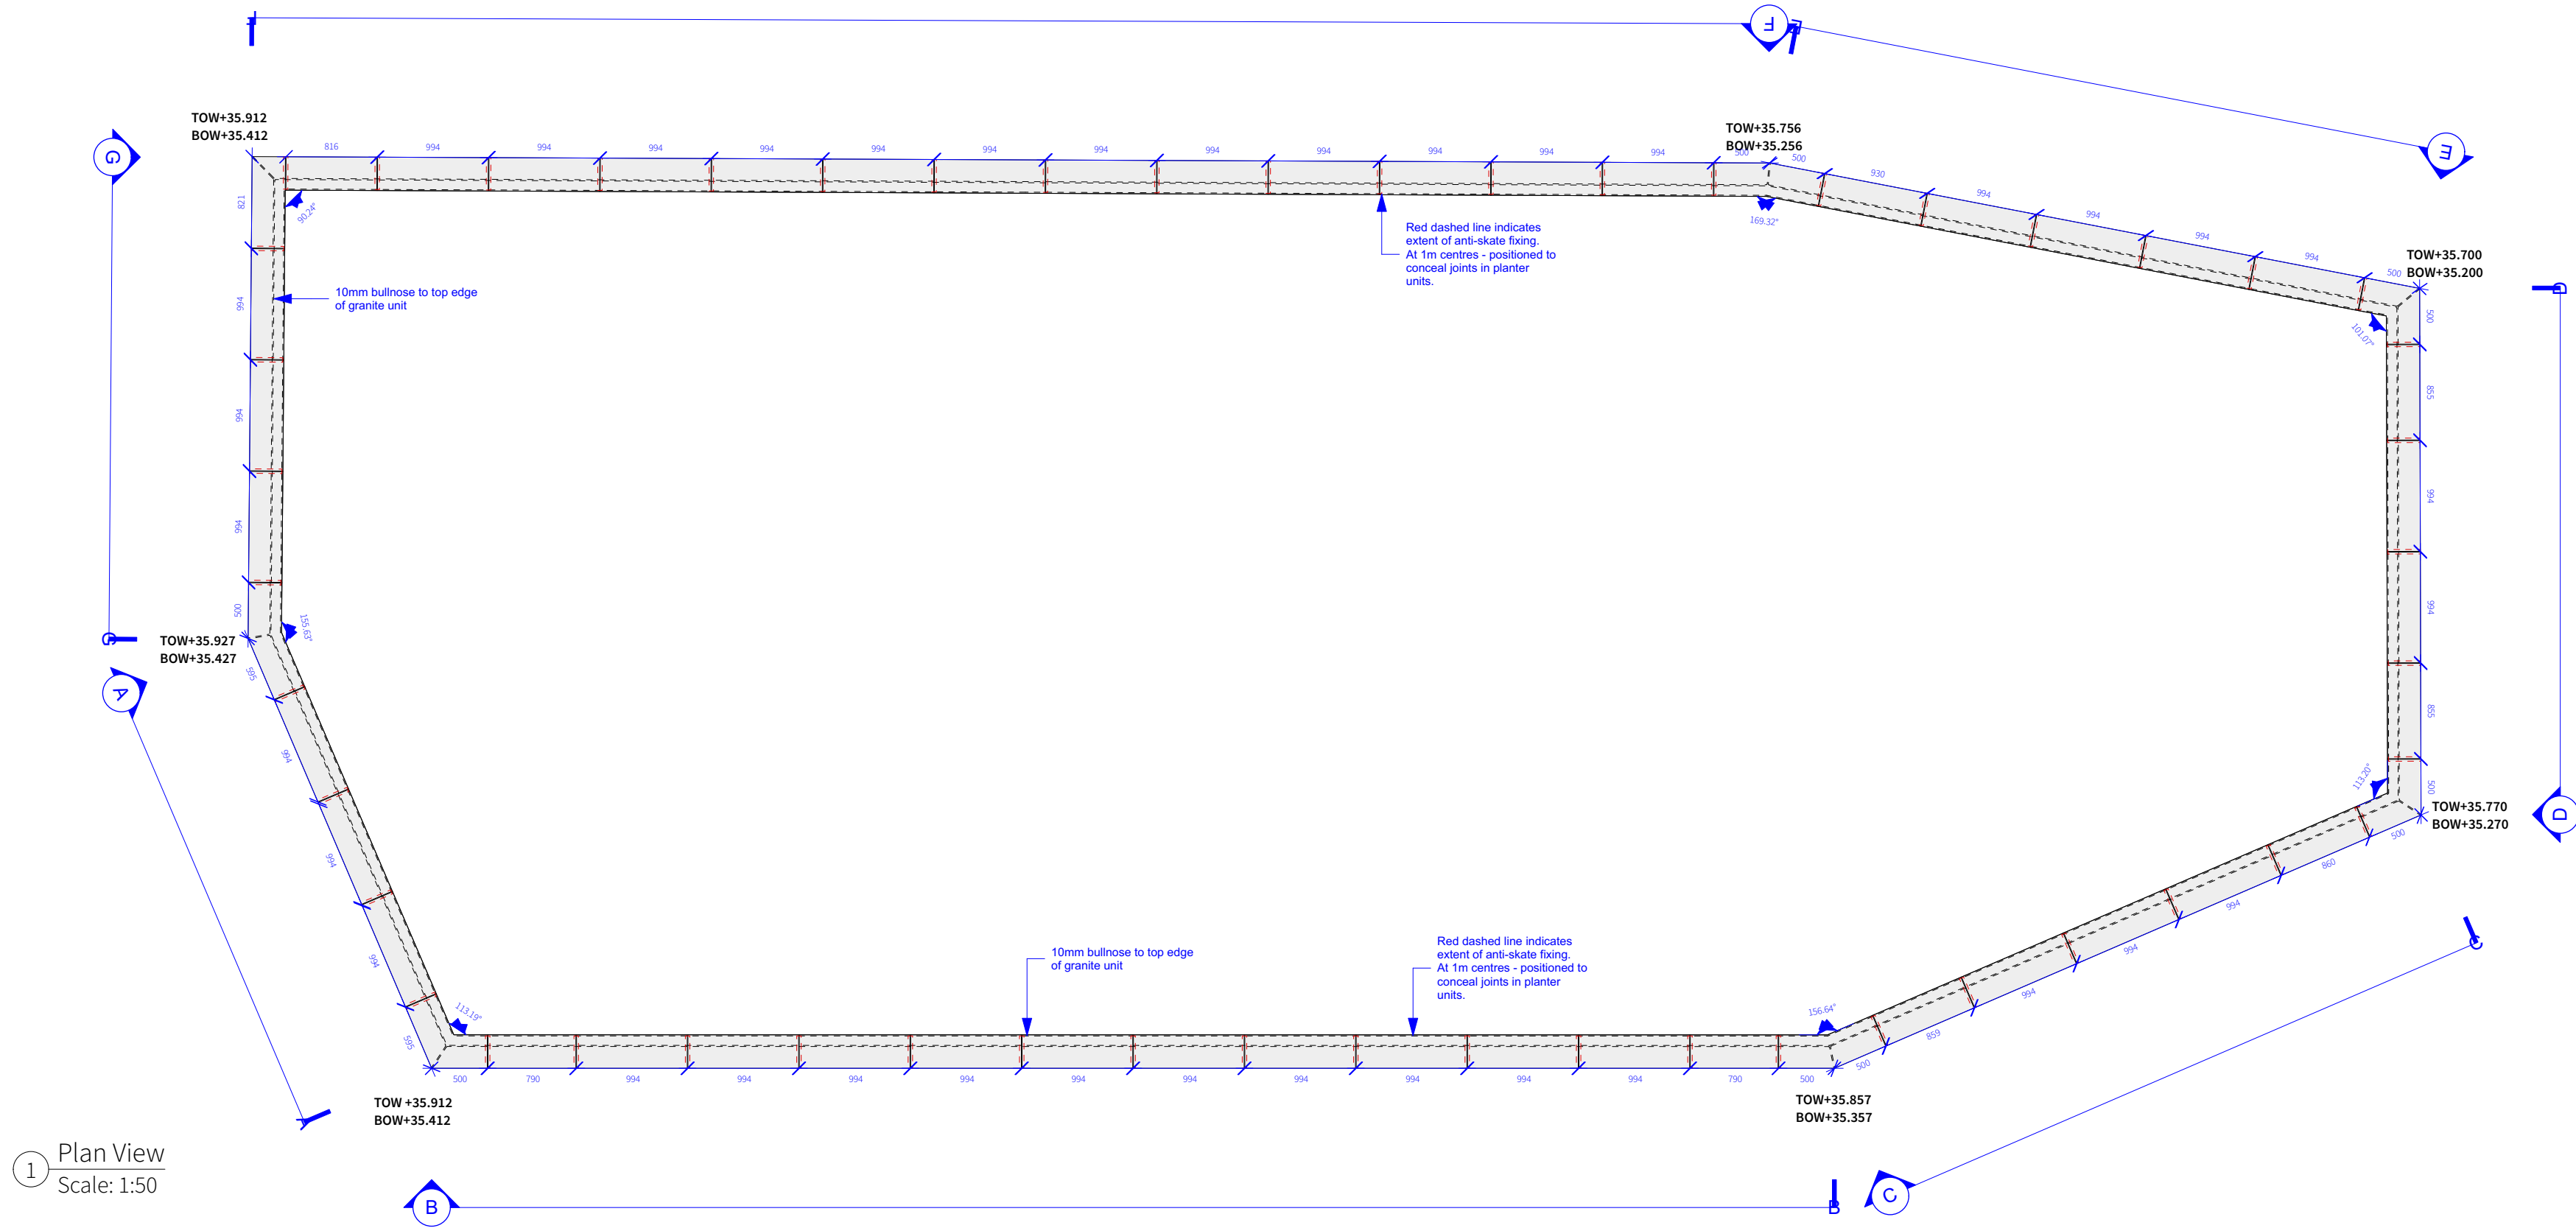

DESIGN INTENT ONLY
- refer to fabrication drawings

NOTE:
For all sub-surface and structurally relevant elements refer to the engineers' details and specification.
Don't scale from the drawing, engineers' dimensions take precedence. Please consult with us in case of inconsistencies with engineers' information.
Submit proposals and samples for all surface materials for approval prior to construction.

Client			MEPC		
Project			Noma, Plot P, Manchester		
Drg Title			Service Yard Planter Detail		
Created on			15.03.22	Created by	
				SR	
				Approved by	
				KR	
Scale			1:50 / 1:25	Size	
				A1	
				Workstage	
				Stage 5	
Drg No.			NP4-PLA-04-XX-DR-L-5015	Suitability	
				D4	
				Revision	
				C01	

Client

MEPC

Project

Noma, Plot P, Manchester

Drg Title

Service Yard Planter Detail

Created on

15.03.22

Created by

SR

Approved by

KR

Scale

1:50 / 1:25

Size

A1

Workstage

Stage 5

Drg No.

NP4-PLA-04-XX-DR-L-5015

Suitability

D4

Revision

C01

Planit I.E. Limited

E: info@planit-ie.com W: planit-ie.com

MANCHESTER

2 Back Grafton St., Altrincham, WA14 1DY

T: 0161 928 9281

LONDON

Unit 6 Waterside, 44-48 Wharf Road, London, N1 7UX

T: 0207 253 5678

LIVERPOOL

No. 8 Princes Parade, Princes Dock, Liverpool, L3 1DL

T: 0151 705 6746

THIS DRAWING IS COPYRIGHT PROTECTED AND MAY NOT BE REPRODUCED IN WHOLE OR PART WITHOUT WRITTEN AUTHORITY FROM THE OWNER.

NOTES:

1. Do not scale from this drawing.

2. Always work to noted dimensions.

3. All dimensions are in millimetres unless otherwise stated.

4. All setting out, levels and dimensions to be agreed on site.

5. The dimensions of all materials must be checked on site before being laid out.

6. This drawing must be read with the relevant specification clauses and detail drawings.

7. Order of construction and setting out to be agreed on site.

© Planit I.E. Limited