


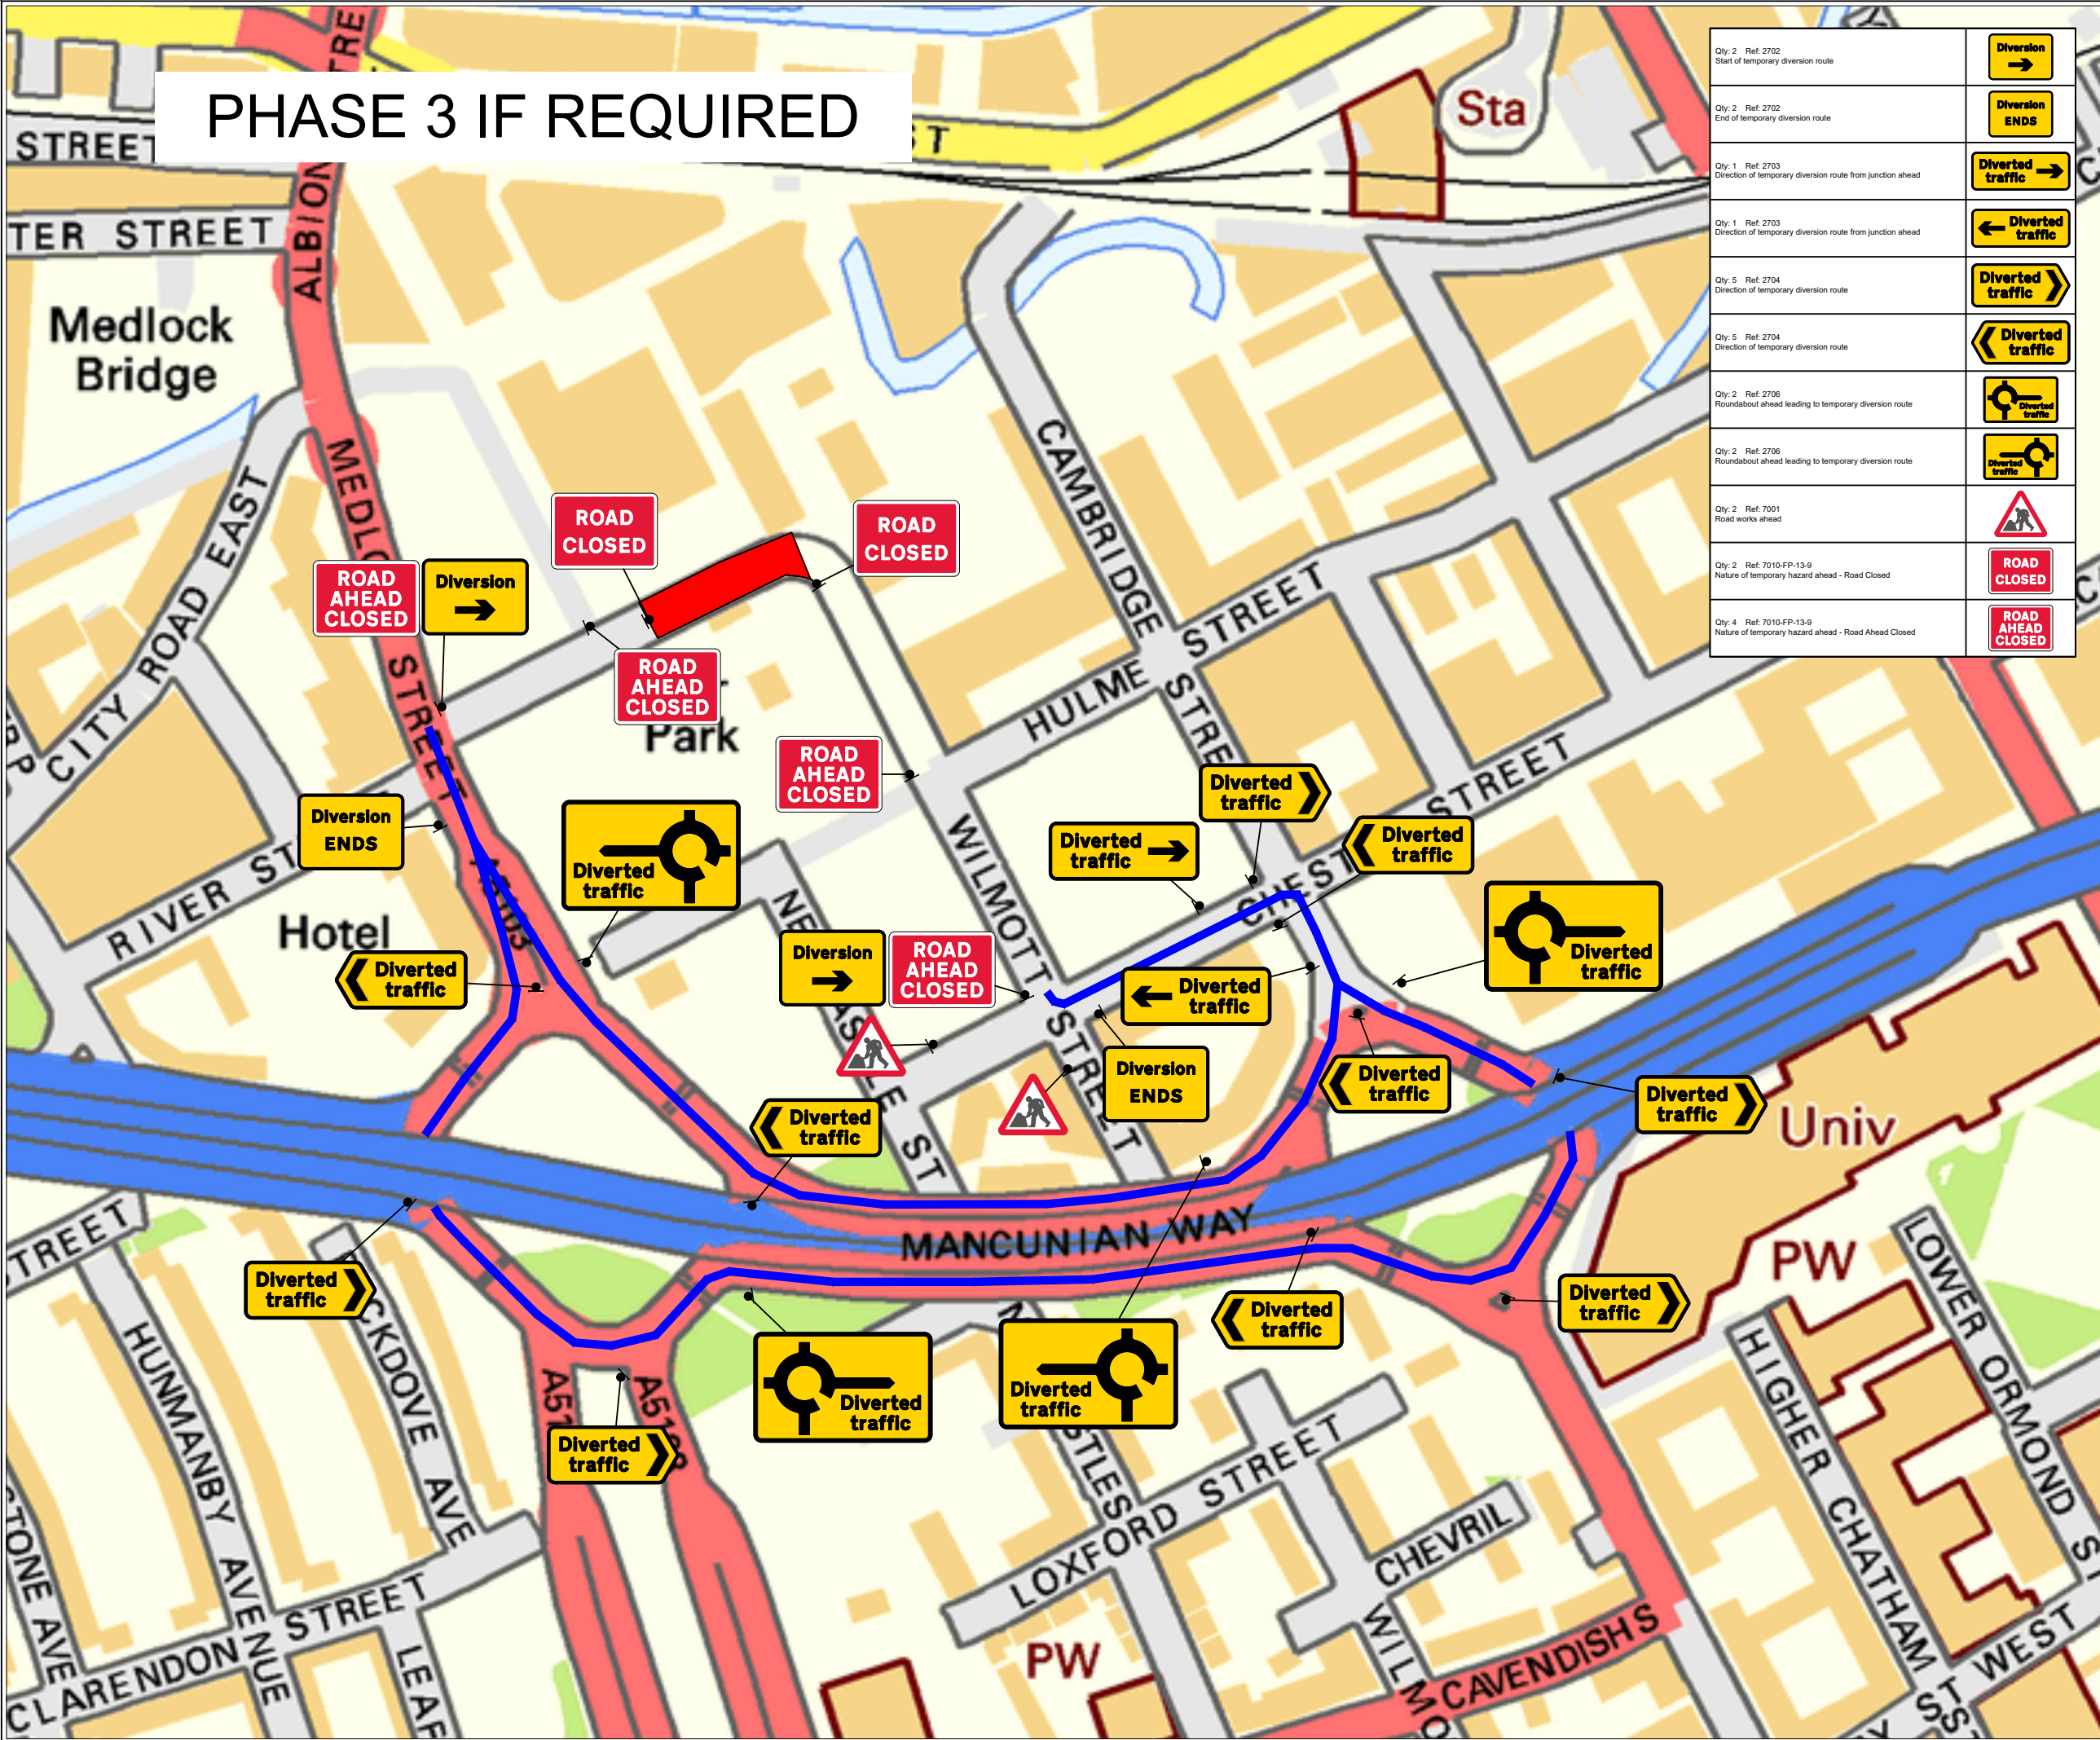

Notes:

THIS DRAWING MAY BE USED ONLY FOR THE PURPOSE INTENDED AND ONLY WRITTEN DIMENSIONS SHALL BE USED

- All dimensions in metres.
- Sign locations indicative only, exact sign locations to be determined on site.
- Refer to Chapter 8 TSM for key to detail.
- All TM will be installed in Accordance with Chapter 8 of the Traffic signs Manual
- Workforce In Road SLOW to be risk assessed in advance of the Initial man at work sign

Qty: 2 Ref: 2702 Start of temporary diversion route

→

Diversion

Qty: 2 Ref: 2702 End of temporary diversion route

ENDS

Diversion

Qty: 1 Ref: 2703 Direction of temporary diversion route from junction ahead

→

Diverted traffic

Qty: 1 Ref: 2703 Direction of temporary diversion route from junction ahead

←

Diverted traffic

Qty: 5 Ref: 2704 Direction of temporary diversion route

→

Diverted traffic

Qty: 5 Ref: 2704 Direction of temporary diversion route

←

Diverted traffic

Qty: 2 Ref: 2706 Roundabout ahead leading to temporary diversion route

→

Diverted traffic

Qty: 2 Ref: 2706 Roundabout ahead leading to temporary diversion route

←

Diverted traffic

Qty: 2 Ref: 7001 Road works ahead

⚠

Road works ahead

Qty: 2 Ref: 7010-FP-13-9 Nature of temporary hazard ahead - Road Closed

ROAD CLOSED

Road Closed

Qty: 4 Ref: 7010-FP-13-9 Nature of temporary hazard ahead - Road Ahead Closed

ROAD AHEAD CLOSED

Road Ahead Closed

• Traffic sign

• Traffic cone/cylinder

• Traffic signals to Diagram 3000.1

• Pedestrian crossing signal

• Pedestrian barrier

• Stop/Go board

▨ Road Closure

▨ Work Area

▨ Diversion Route

N

↑

30

Amberon

SAFE SITE HOME TONIGHT
REMEMBER SAFETY TACTICS

Customer Name

Murraywood

Project Name

River St, Manchester, M1 5GH

Drawing Title

RCD

Requested:	L.SIDDALL	01/03/23
Drawn:	ELIOT.SHEA	01/03/23
Approved:	L.SIDDALL	01/03/23
Revision:	Approved By:	Date:

Details:

Revision:	Approved By:	Date:

Details:

Drawing Number:

MAR23.012.B

Original Drawing Size :	NTS
Scale : Not To Scale	Dimensions : DIMS
Contract/ Advice Note Number:	M96913