

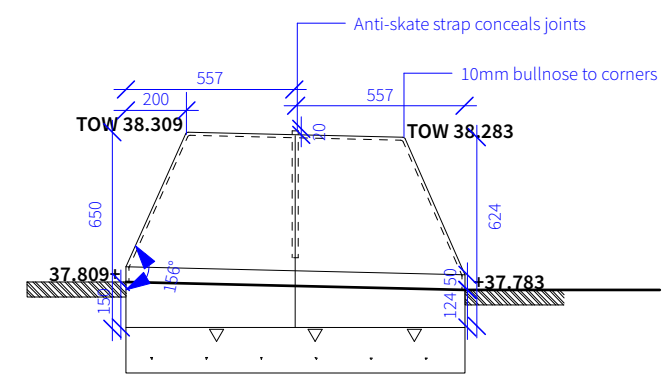



ALL JOINTS BETWEEN UNITS TO
BE 6MM. TO BE FILLED WITH
JOINTING MORTAR TO
ENGINEER'S SPECIFICATION

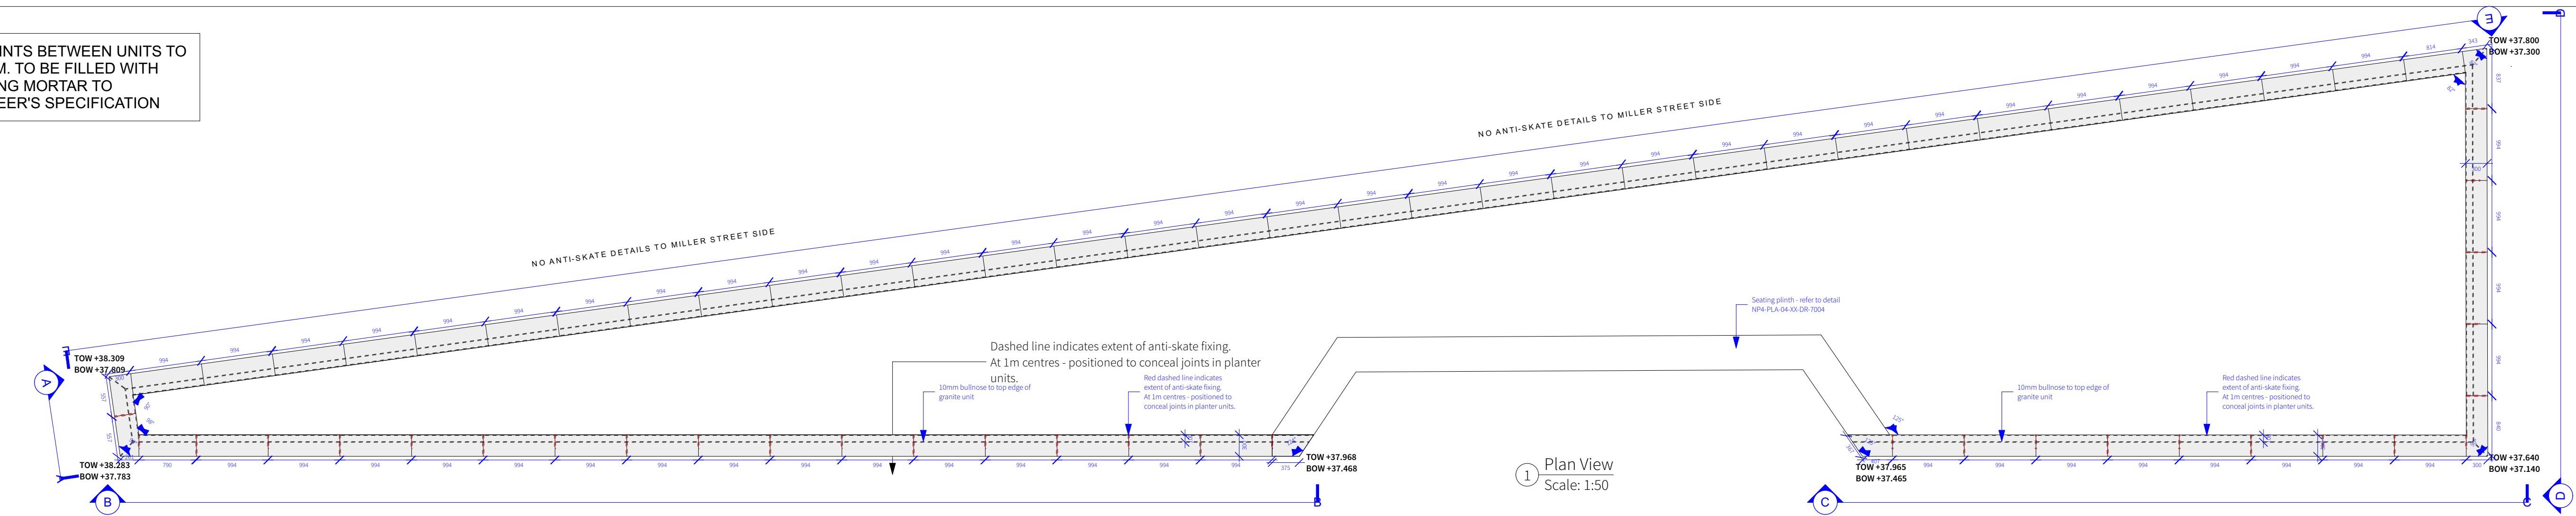


② Elevation A
Scale: 1:25

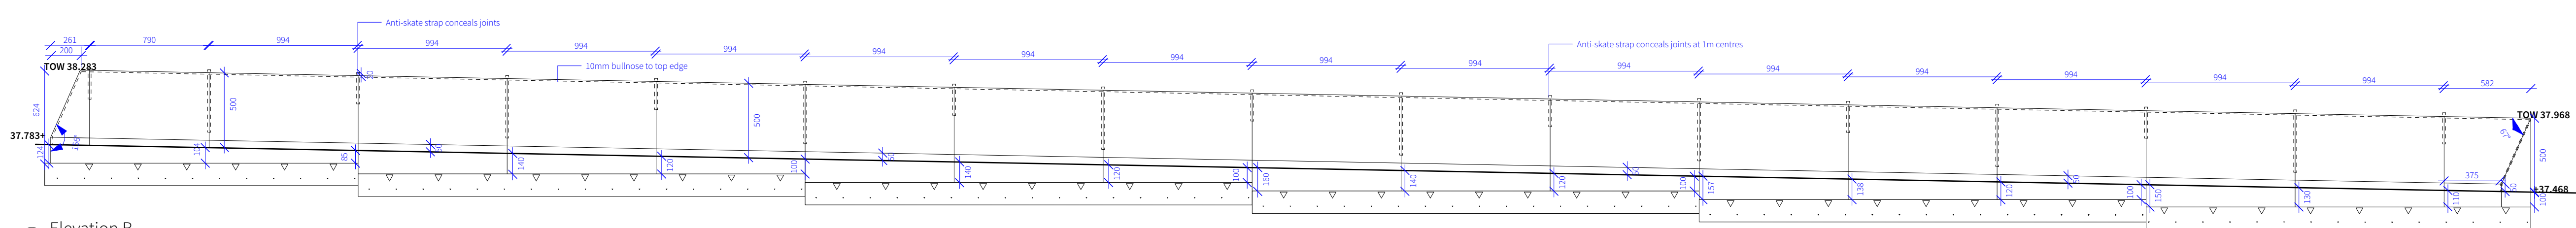


3 Elevation B
Scale: 1:25

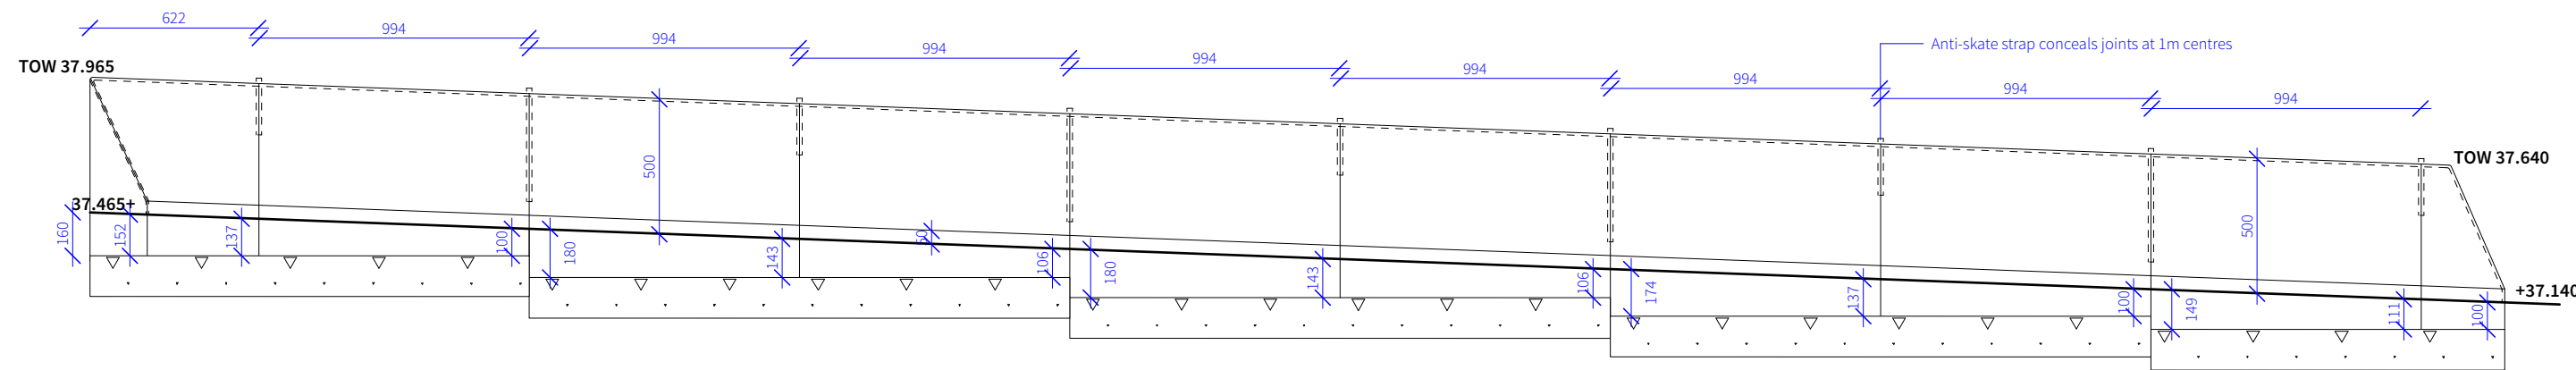


4 Elevation C
Scale: 1:25

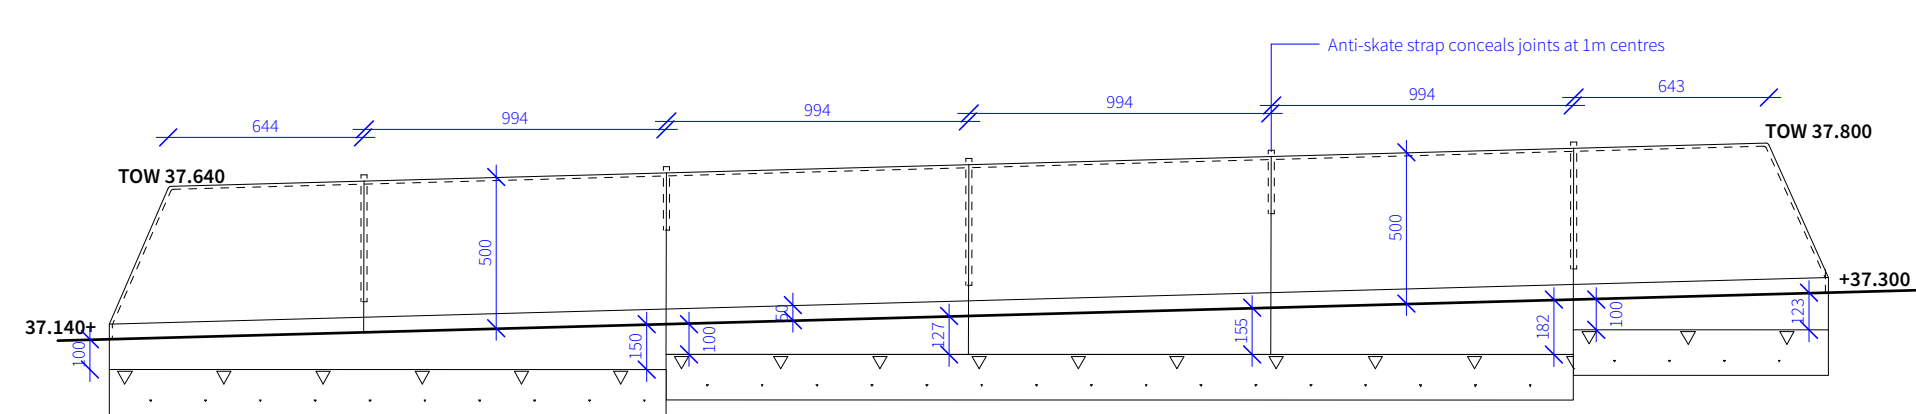



5 Elevation D
Scale: 1:25

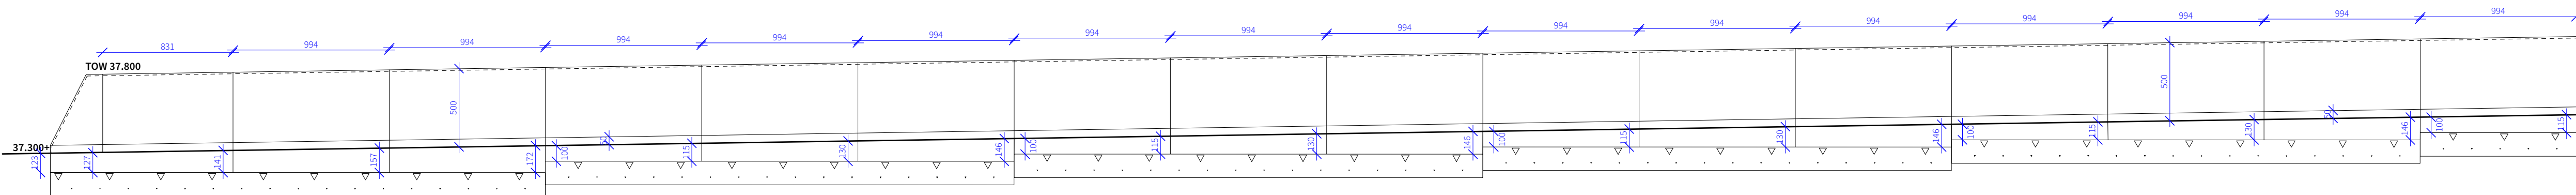


6 Elevation E (1 of 2)
Scale: 1:25

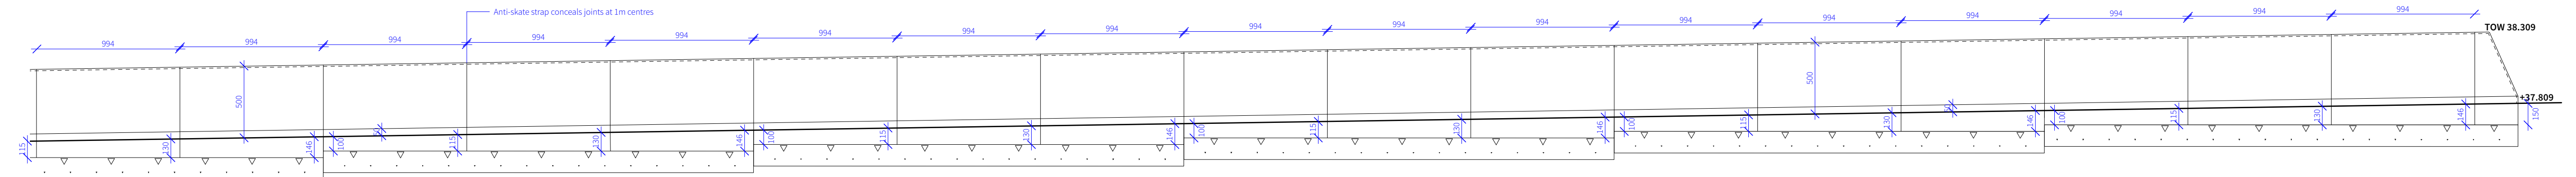

7 Elevation E (2 of 2)
Scale: 1:25

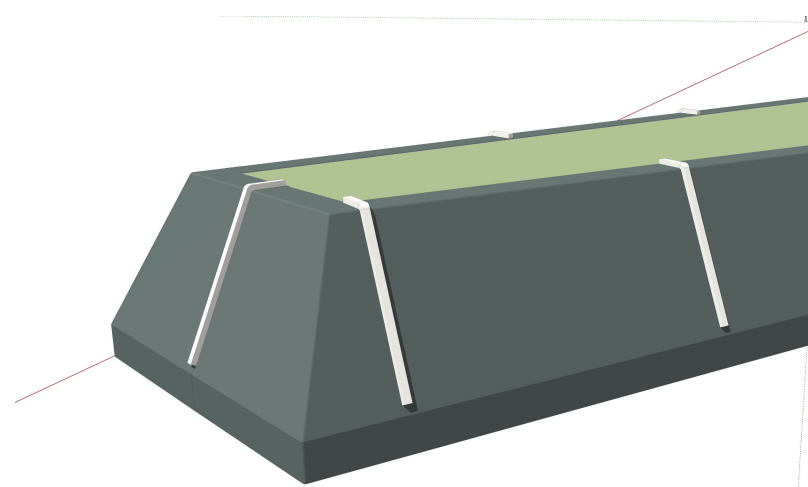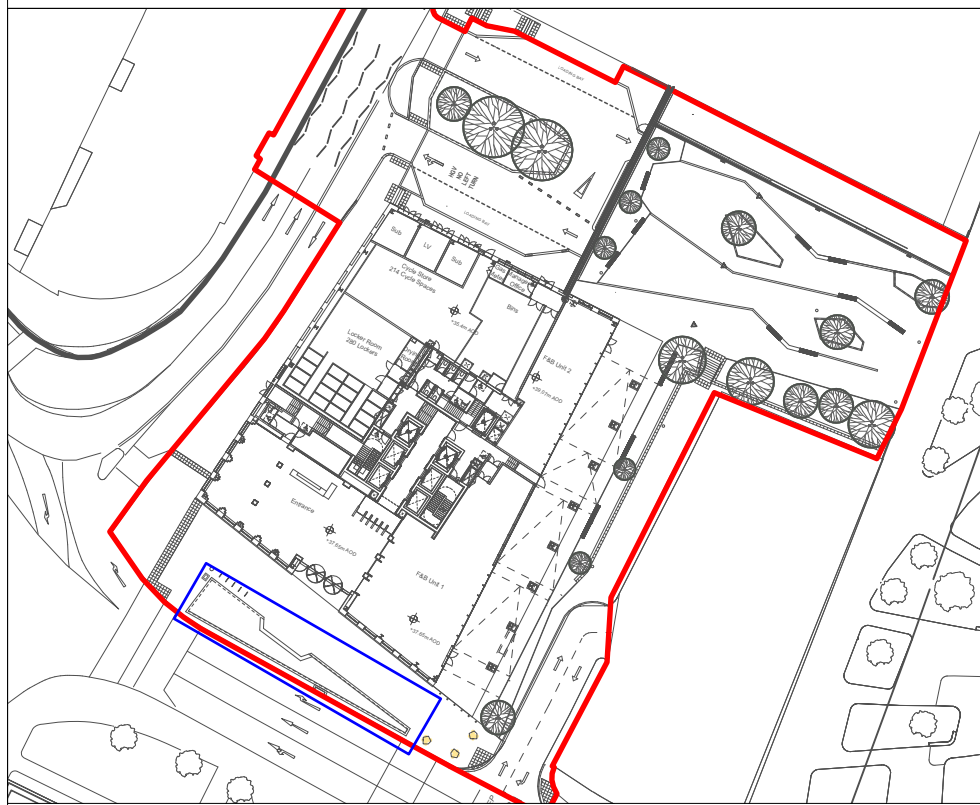

INDICATIVE MODEL FOR CORNER UNITS

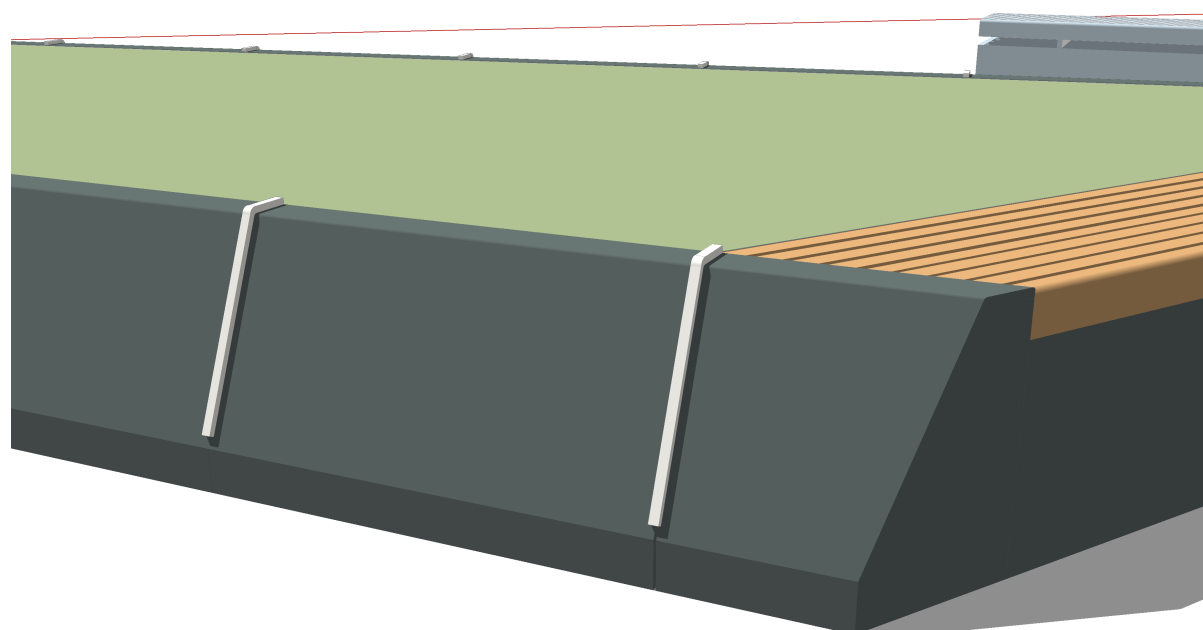

INDICATIVE MODEL FOR SEATING CORNER UNITS

DESIGN INTENT ONLY
- refer to fabrication drawings

NOTE:
For all sub-surface and structurally relevant elements refer to the engineers' details and specification.
Don't scale from the drawing, engineers' dimensions take precedence. Please consult with us in case of inconsistencies with engineers' information.
Submit proposals and samples for all surface materials for approval prior to construction.

		Client		MEPC	
		Project		Noma, Plot P, Manchester	
		Drg Title		Miller Street Planter Detail	
		Planit I.E. Limited E: info@planit-ie.com W: planit-ie.com MANCHESTER 2 Back Grafton St, Altrincham, WA14 1DY T: 0161 928 9281 LONDON Unit 6 Waterside, 44-48 Wharf Road, London, N1 7UX T: 0207 253 5678 LIVERPOOL No. 8 Princes Parade, Princes Dock, Liverpool, L3 1LD T: 0151 705 6746			
THIS DRAWING IS COPYRIGHT PROTECTED AND MAY NOT BE REPRODUCED IN WHOLE OR PART WITHOUT WRITTEN AUTHORITY FROM THE OWNER.					
		NOTES: 1. Do not scale from this drawing. 2. Always work to noted dimensions. 3. All dimensions are in millimetres unless otherwise stated. 4. All setting out, levels and dimensions to be agreed on site. 5. The dimensions of all materials must be checked on site before being laid out. 6. This drawing must be read with the relevant specification clauses and detail drawings. 7. Order of construction and setting out to be agreed on site.			
		Created on 15.03.22 Created by SR Approved by KR			
		Scale 1:50 / 1:25 Size A1 Workstage Stage 5			
		Drg No. PN4-PLA-04-XX-DR-L-5014 Suitability D4 Revision C01			
Revision	Date	Description	Drawn	Apprv.	

© Planit I.E. | 1/2024