


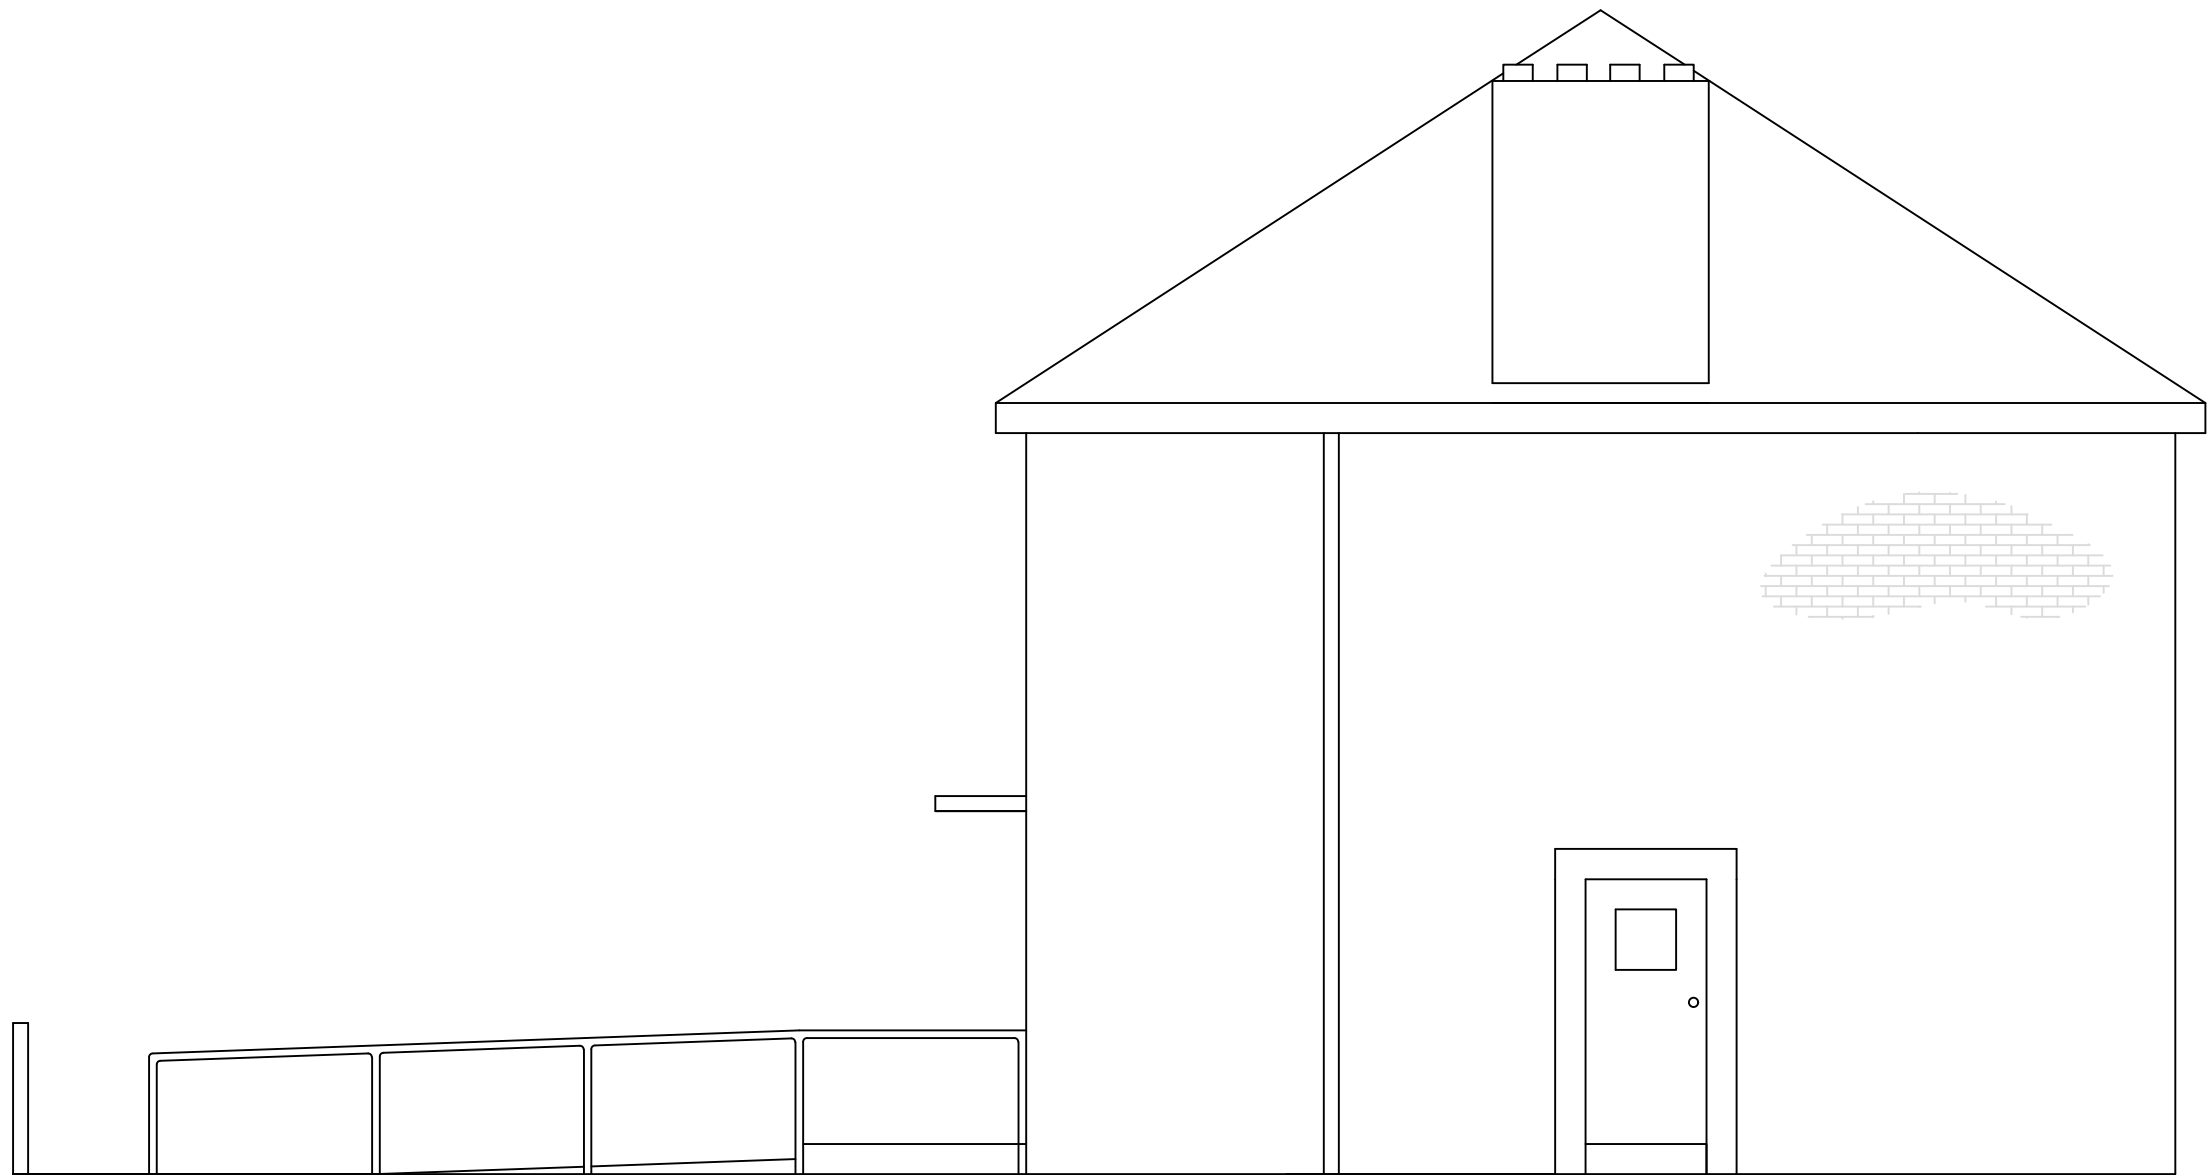

Proposed Side Elevation (from No.2)