

NOTE
DO NOT SCALE FROM THIS DRAWING. ALL DIMENSIONS ARE TO BE CHECKED ON SITE PRIOR TO MANUFACTURE/CONSTRUCTION. ANY DISCREPANCIES ARE TO BE REPORTED TO PUMPHOUSE DESIGNS

NOTE
SHOP DRAWINGS TO BE PROVIDED FOR SIGN OFF BEFORE MANUFACTURE

GENERAL NOTES


ALL DIMENSIONS TO BE CHECKED ON SITE PRIOR TO COMMENCEMENT OF WORKS - PLEASE REPORT ERRORS OR OMISSIONS TO THE ARCHITECT.

THIS DRAWING HAS BEEN PRODUCED FOR THE PURPOSES OF PLANNING AND BUILDING REGULATIONS APPROVALS ONLY AND IS NOT INTENDED TO BE A FULL WORKING DRAWING.

THIS DRAWING IS TO BE READ IN CONJUNCTION WITH ANY WRITTEN SPECIFICATIONS, SCHEDULES OF WORK AND STRUCTURAL ENGINEERS DETAILS AS APPROPRIATE.

THIS DRAWING IS THE COPYRIGHT OF PUMPHOUSE DESIGNS AND ANY FURTHER REPRODUCTION OF THE PLAN IS NOT PERMITTED WITHOUT OBTAINING PRIOR CONSENT.


© CROWN COPYRIGHT - LICENCE NO. 100032237

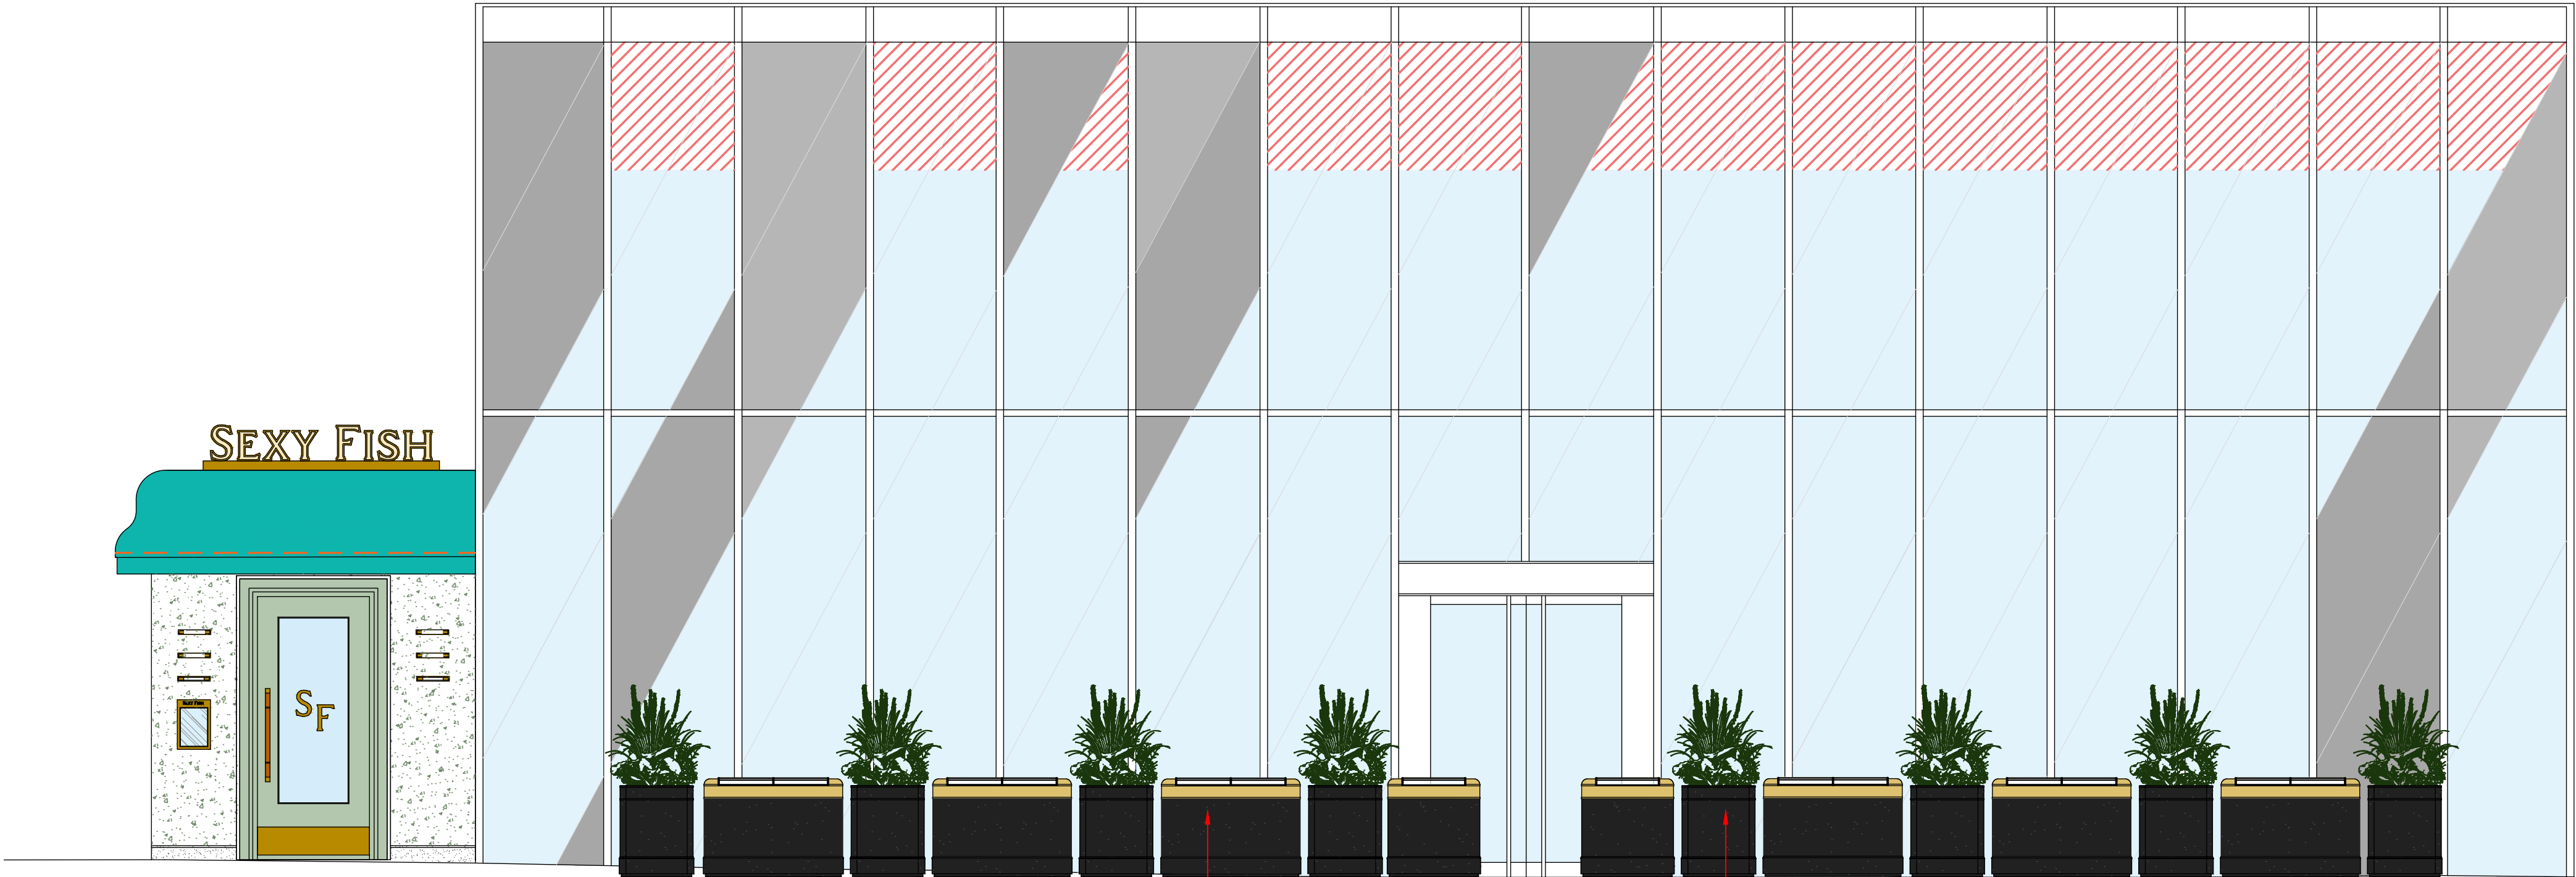



PROPOSED EXTERANAL ELEVATIONS A-A
SCALE 1:50 @ A1

GRANITE SCREEN WITH BRASS DETAILING AND LED LIGHTING

GRANITE PLANTERS

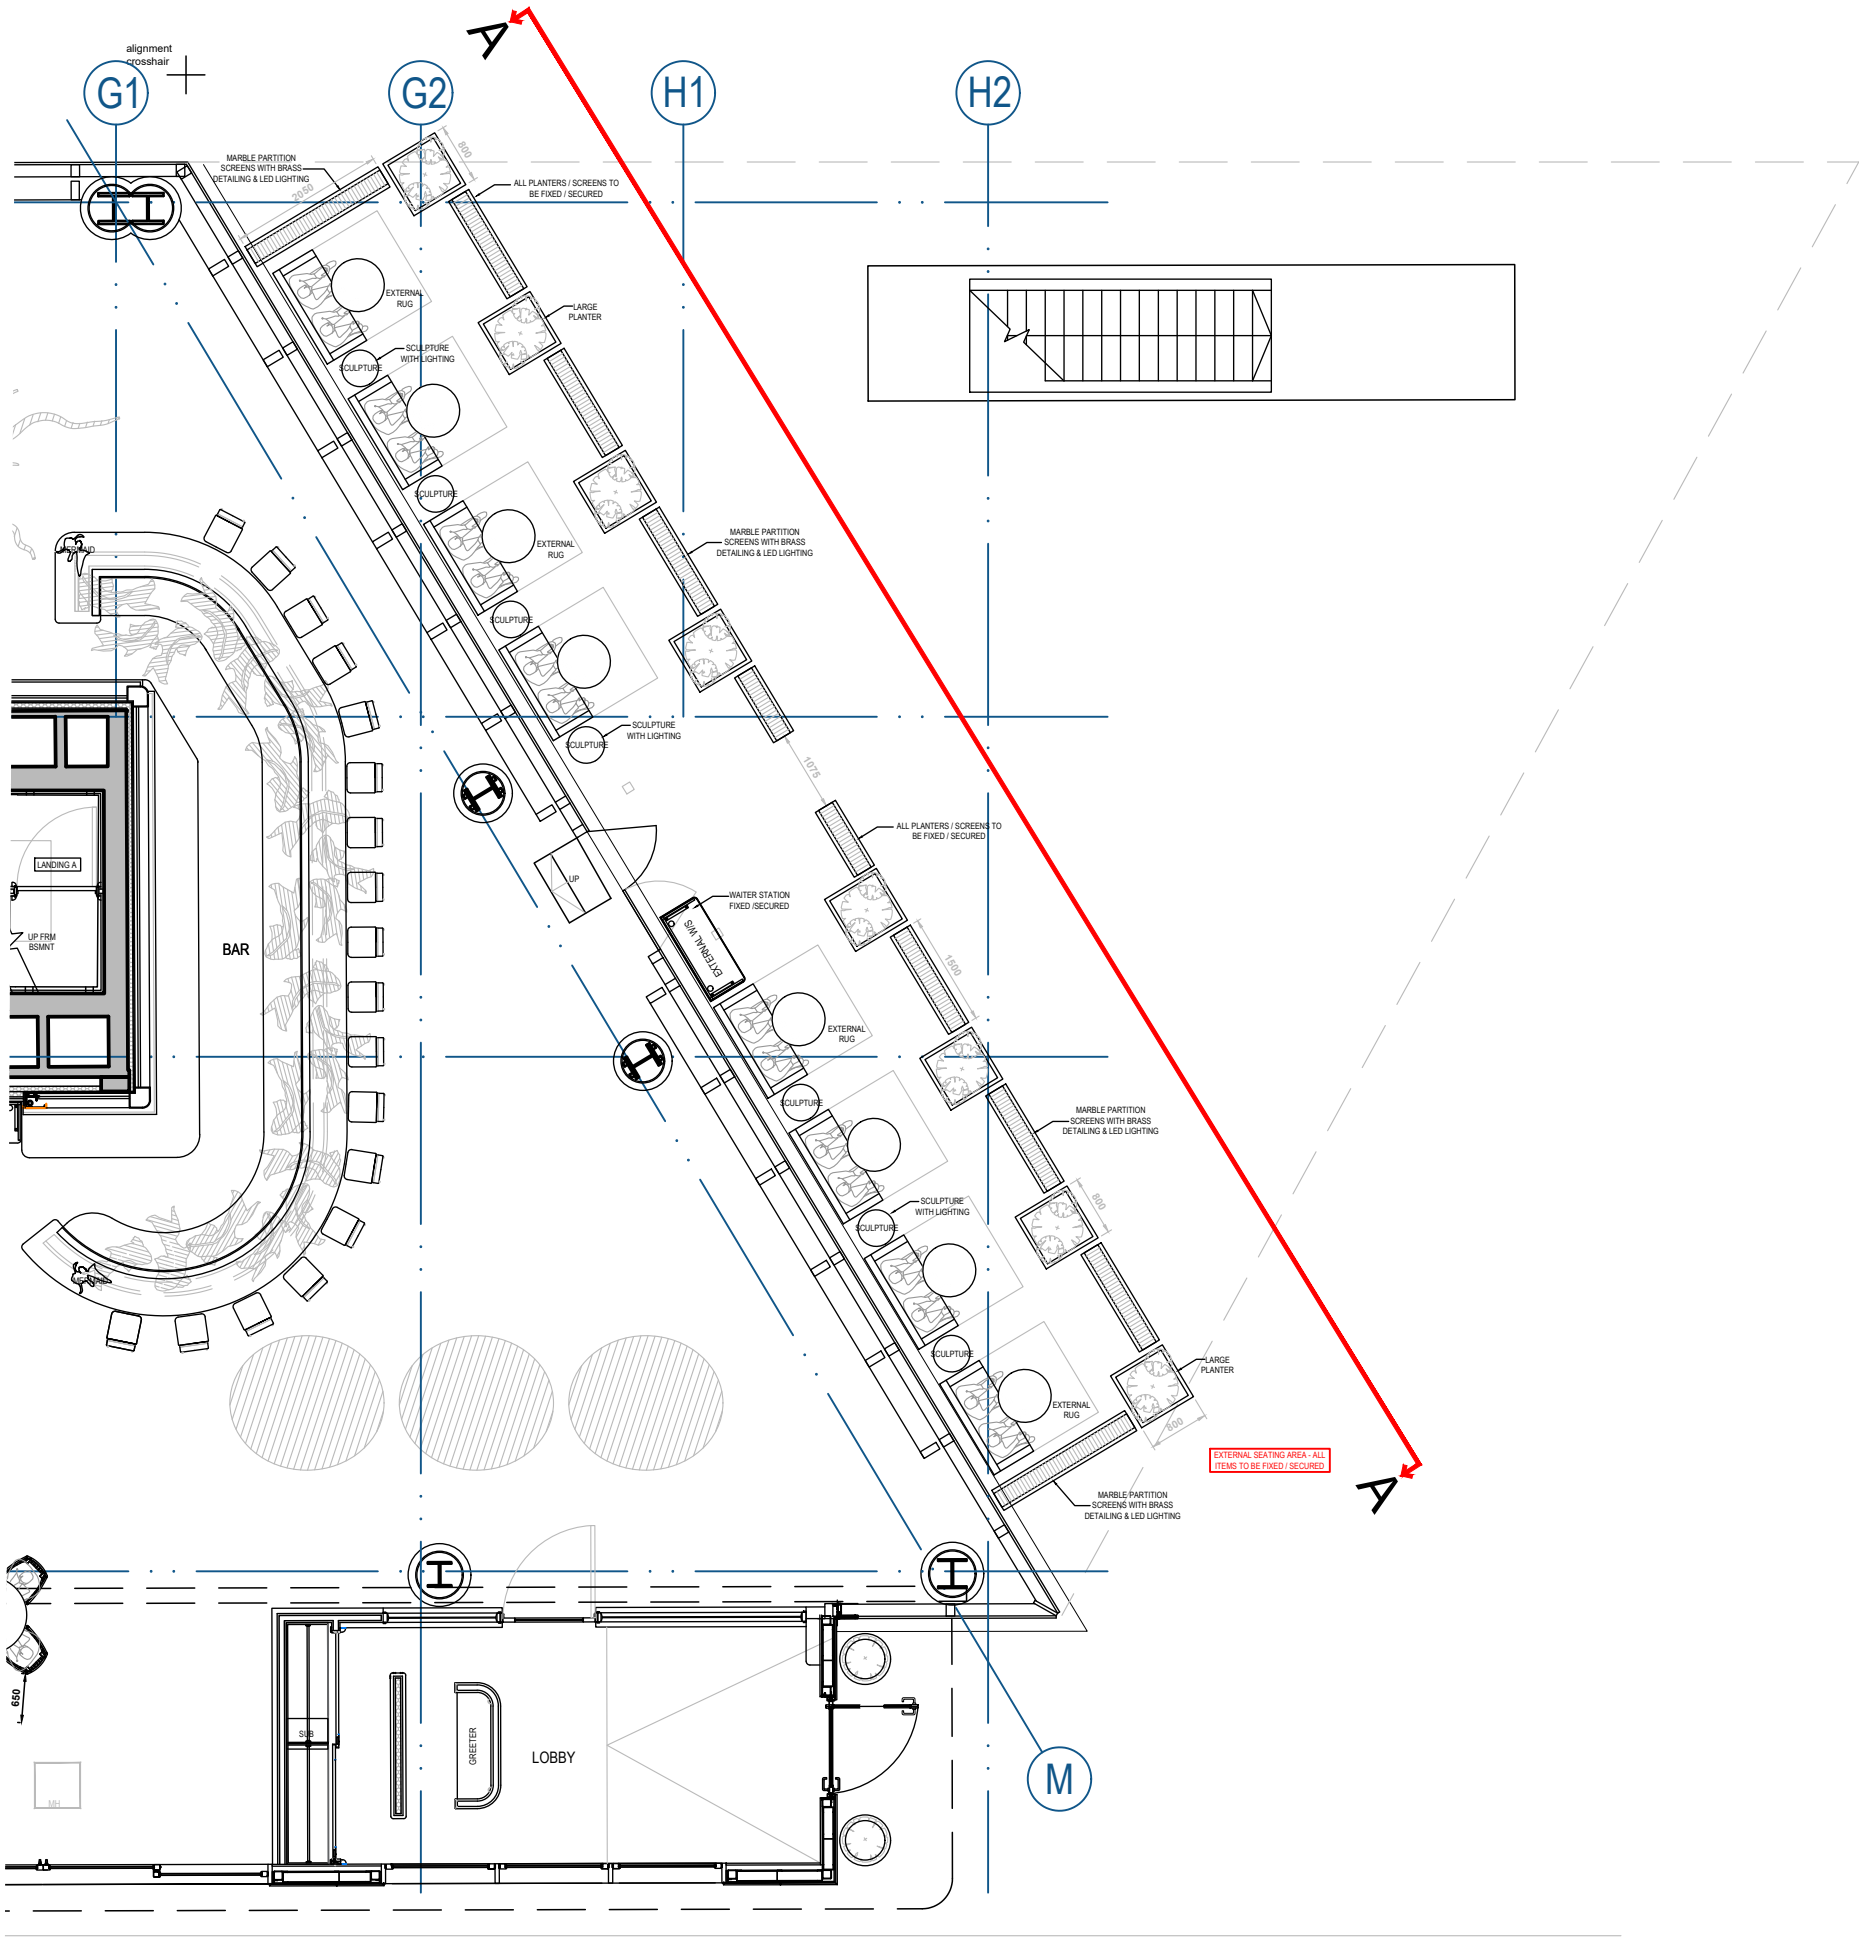

REFERENCE PLAN
SCALE 1:100 @ A1

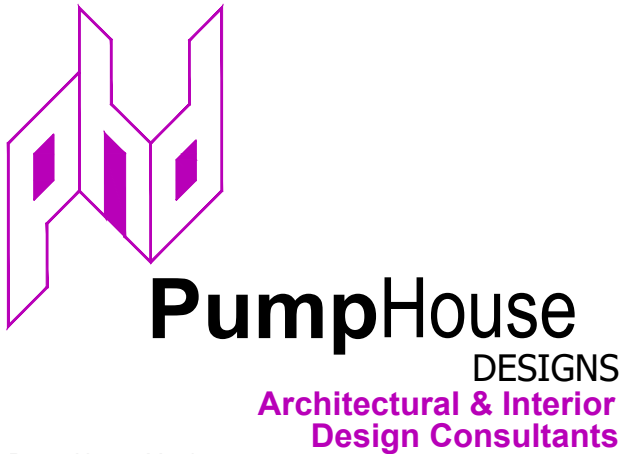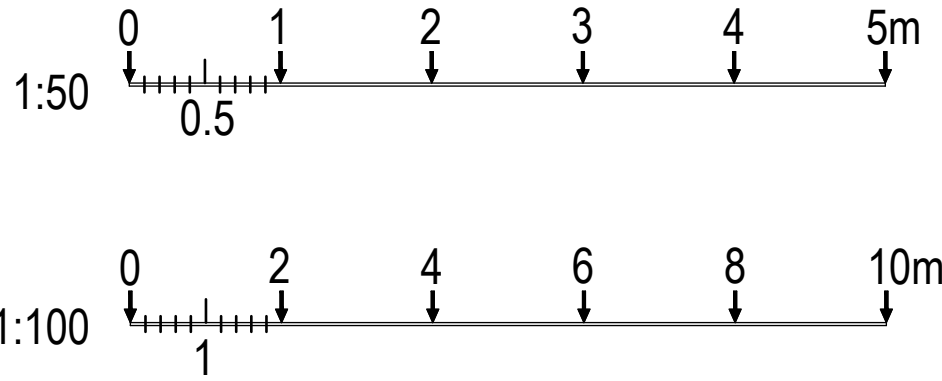

Pump House Yard
The Green
Sedlescombe
East Sussex
TN33 0QA
info@pumphousedesigns.co.uk
www.pumphousedesigns.co.uk
T: 01424 871120

F			
E			
D			
C			
B			
A			
SEXY FISH - MANCHESTER 2 SPINNINGFIELDS SQUARE MANCHESTER M3 3AE			
PROPOSED ELEVATIONS - EXTERNAL SEATING			
DRAWN BY - S MALLORCA DATE - FEB 2023 SCALE - 1:50/100 @ A1			
DRAWING No. 7339 / 241			