


Ground Floor

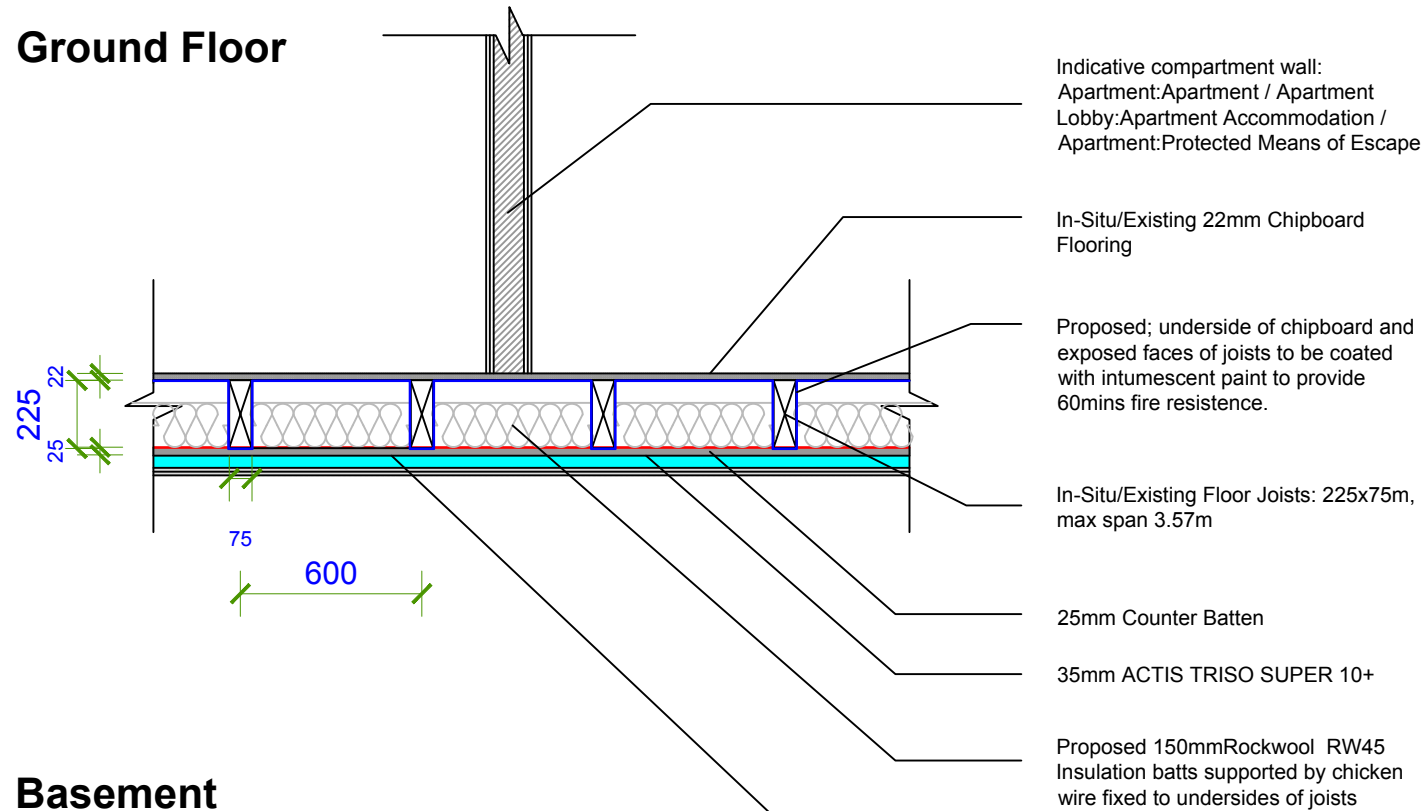

Basement

NOTE -
1. DRAWINGS TO BE ASSUMED INDICATIVE ONLY.
DO NOT SCALE, USE WRITTEN AND SITE DIMENSIONS ONLY.
2. ALL DIMENSIONS TO BE TAKEN ON SITE PRIOR TO MANUFACTURE OF ANY ELEMENT OR COMPONENT
3. ALL WORKS TO BE IN ACCORDANCE WITH ALL CURRENT EDITIONS AND RELEVANT CLAUSES OF BUILDING REGULATIONS, BRITISH STANDARDS, CODES OF PRACTICE AND HSE DIRECTIVES EVEN IF UNSTATED.
4. ANY DISCREPANCIES TO BE NOTIFIED TO SUPERVISING OFFICER
5. ALL PIPES, DRAINS, CABLE DUCTS, SERVICES, ETC TO BE ACCURATELY LOCATED ON SITE PRIOR TO ANY EXCAVATION, DEMOLITION OR DRILLING, MAKE GOOD TO ALL SURFACES AND FINISHES DISTURBED.
6. ALL FLOOR LEVELS SHOWN AS INDICATIVE - TO BE CHECKED ON SITE PRIOR TO COMMENCEMENT OF CONSTRUCTION WORKS
7. STRUCTURAL ENGINEERS DETAILS TO SUPERSEDE DRAWN INFORMATION.
7. ALL FINAL BUILDING WORKS TO BE IN ACCORDANCE WITH RELATIVE BUILDING REGULATIONS GUIDANCE.

IF IN DOUBT ASK

Revision	Date	Author
-	-	-

P A Dust Chartered Architect
1 Spring Mill
Spring Street
Uppermill
Saddleworth
Lancashire OL3 6JA
t+f: 01457 870382 m: 07713 636592
e: tony.dust@btinternet.com

Project: The Wentwood, Newton Street
MANCHESTER

Client: Urban Bubble Ltd.

Drawing Title: Indicative Detail:
Existing Floor Upgrade

Drawing Size: 1:25
@A4

Drawn: - Date: AUG2022 Scale: 1:25 Cadfile: FILE

Reviewed by: - Drawing No. ID-176-100 Rev: -