


Scale Bar		To be used as guidance only	
1:100	mm 	1000	3000 5000
1:200	mm 	2000	6000 8000
1:500	M 	5	15 25
1:1250	M 	10	30 50 70

KEYPLAN



Existing extruded PVC windows and all applied feature steels to remain
Joints to cladding to match positions in existing.

Equitone Natura N251 (Dark Grey)

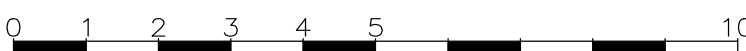

D	09/01/23	Elevation titles updated	SE		
C	11/10/22	Key reference updated	SE	CL	
B	12/09/22	Hatch revised	SE	CL	
A	29/06/22	Timber reference removed	SE	CL	
Rev	Date	Revision Description	Dm	Chk	

Project Name The Cube _ The Frame Manchester. Facade Remediation.		North	
Client THOMASONS			
Drawing Title Proposed Elevations - THE FRAME (Material Finishes)		Client Job No 916	
		BMWR Job No 3842	
Drawing Reference. 3842-DR-105		Revision D	
Drawing Date 05.05.2022	Scale 1:100@A1	Drawing By SE	@PA
Drawing Status PLANNING		Checked By CL	

DMWR
Architects

First Floor
16-18 Hatton Garden
London EC1N 8AT

020 7870 3779
mail@dmwr.co.uk
www.dmw.co.uk

Fourth Floor
41 Spring Gardens
Manchester M2 2BG

0161 413 4656
mail@dmwr.co.uk
www.dmw.co.uk