

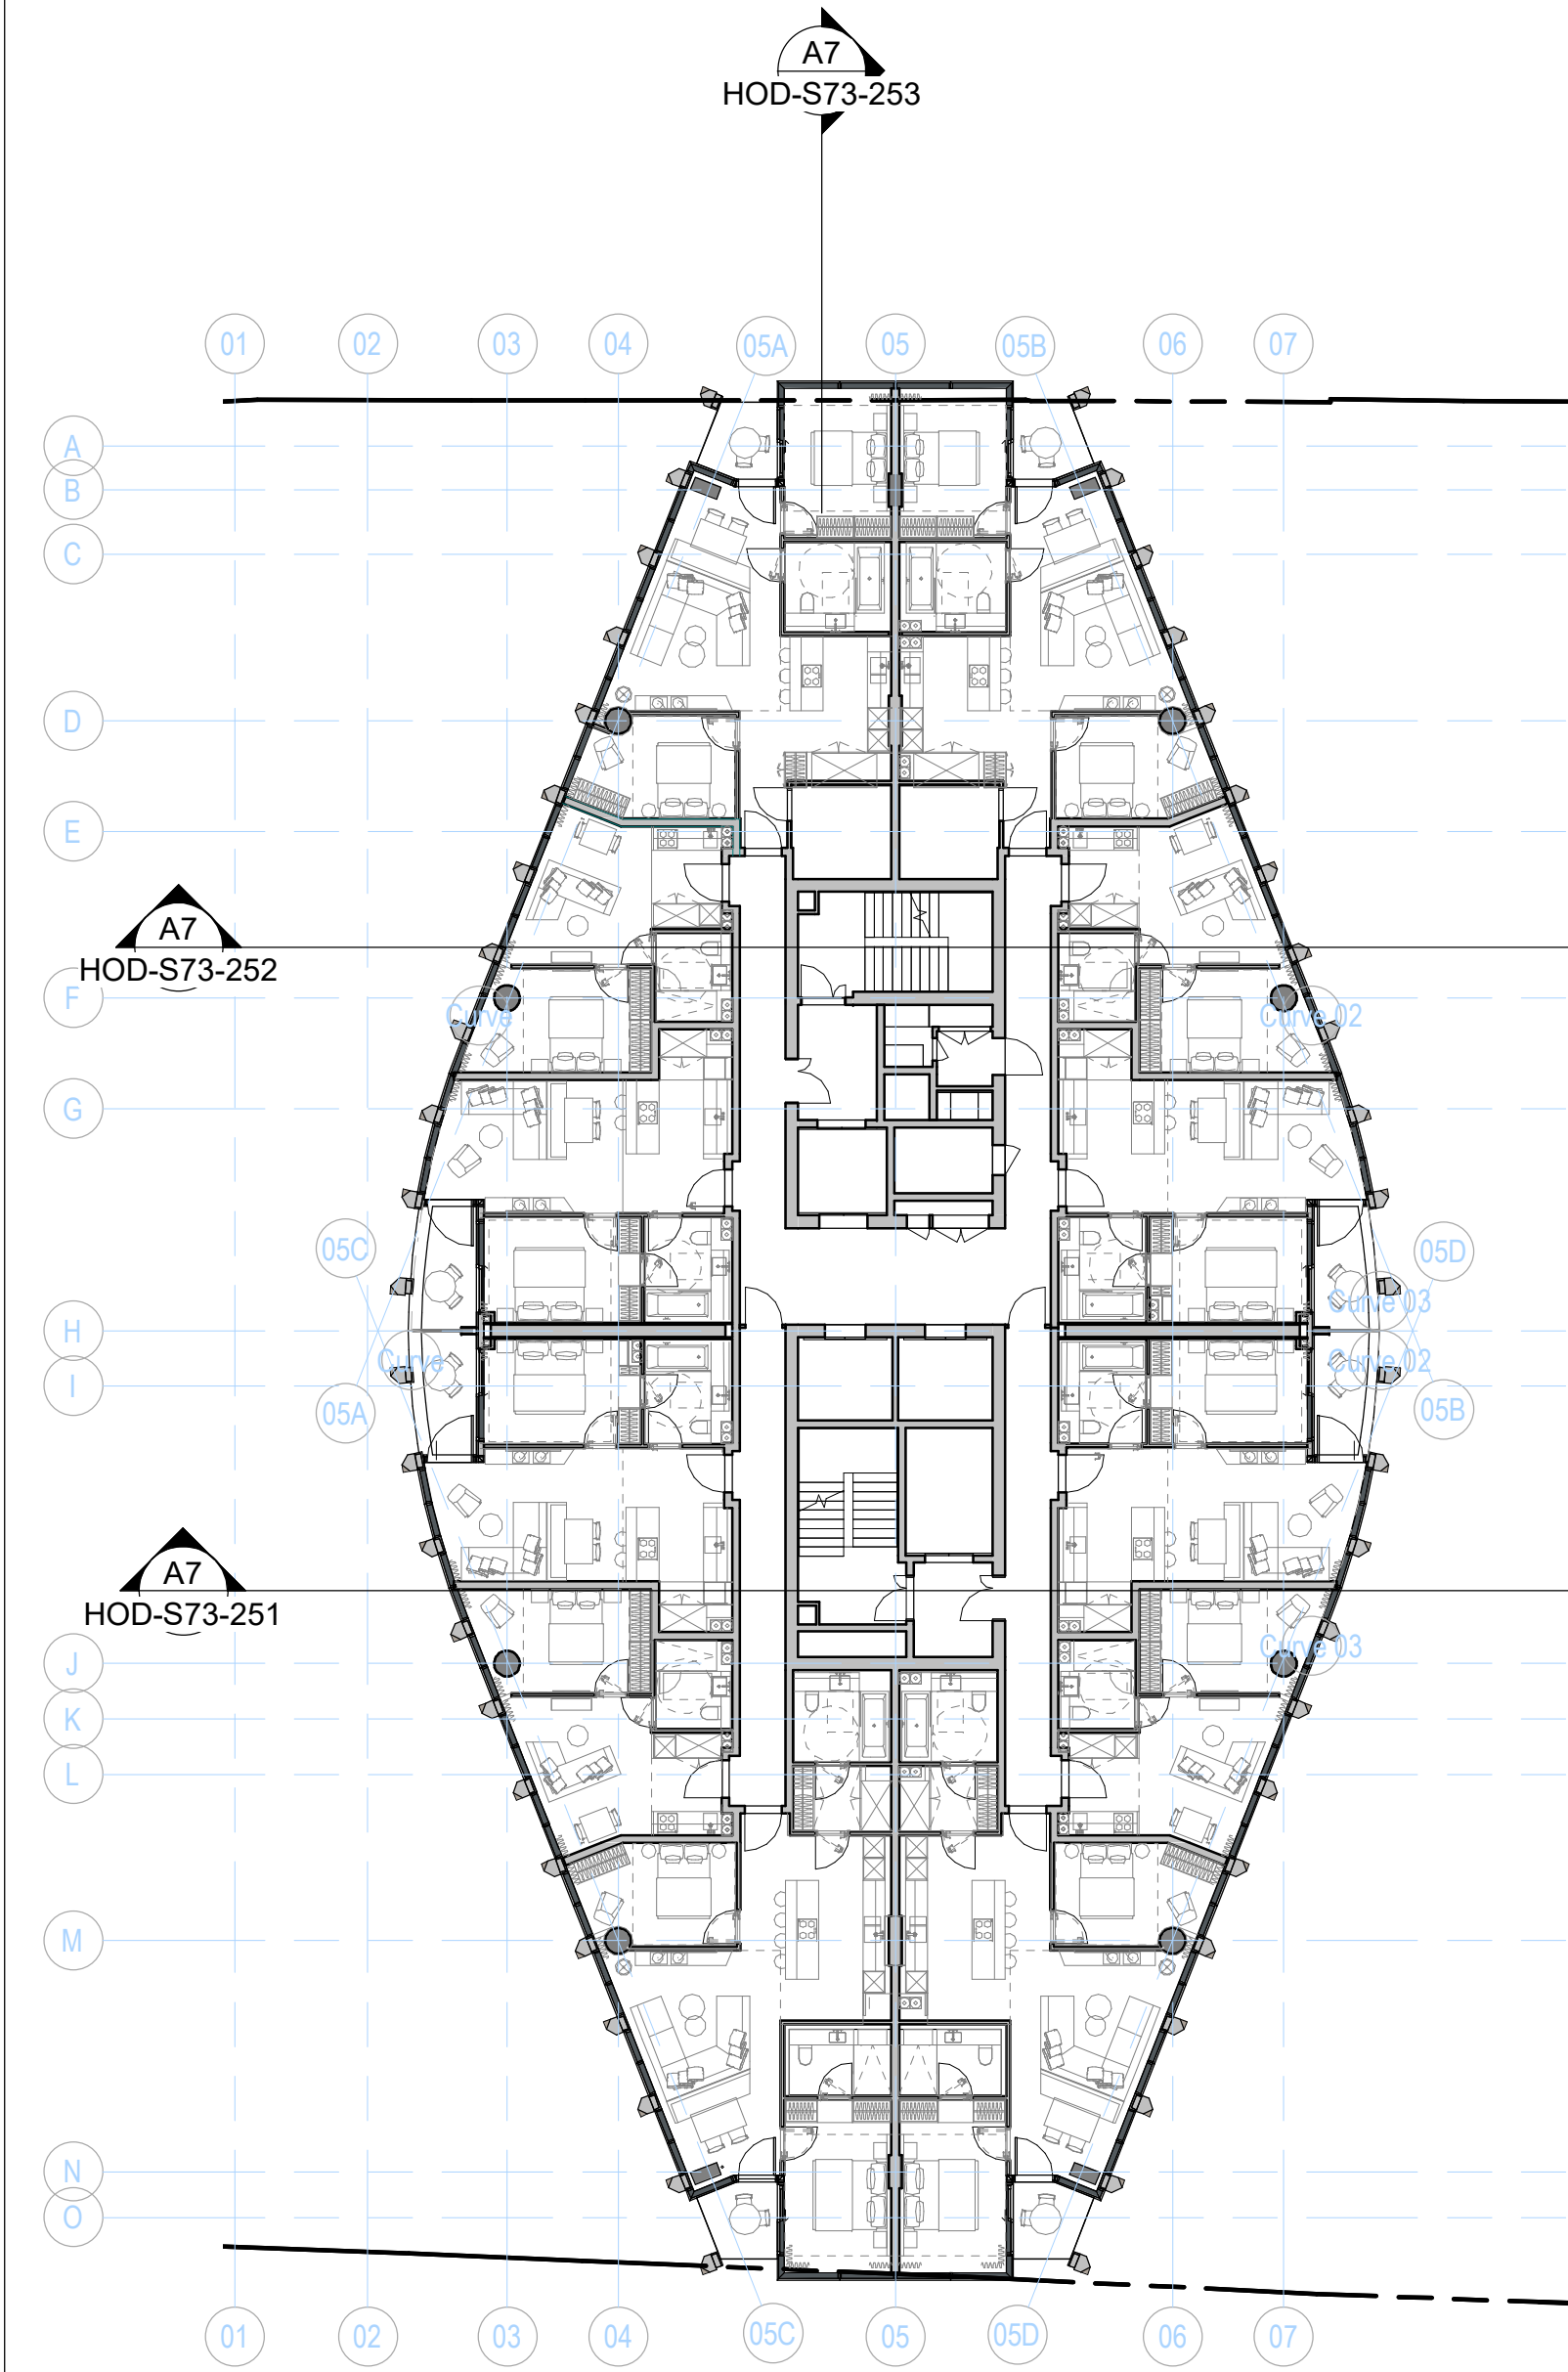



DO NOT SCALE
Work to annotated dimensions only. Read drawings in conjunction with relevant specification, Structural Engineers' and Services Engineers' drawings. Confirm all dimensions before commencement of any work on site or fabrication.

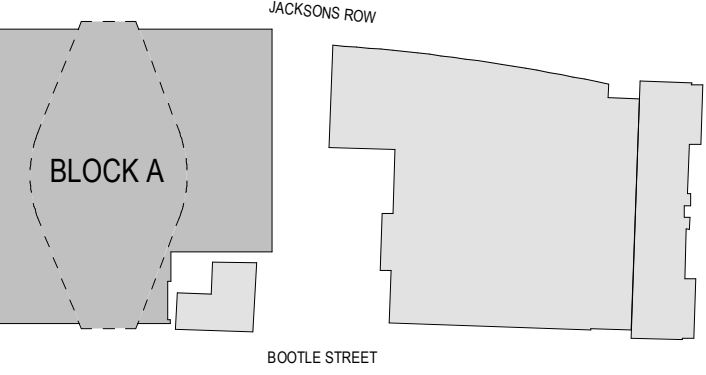

A7 LEVEL 17, RESIDENTIAL 01 PLAN
1 : 200

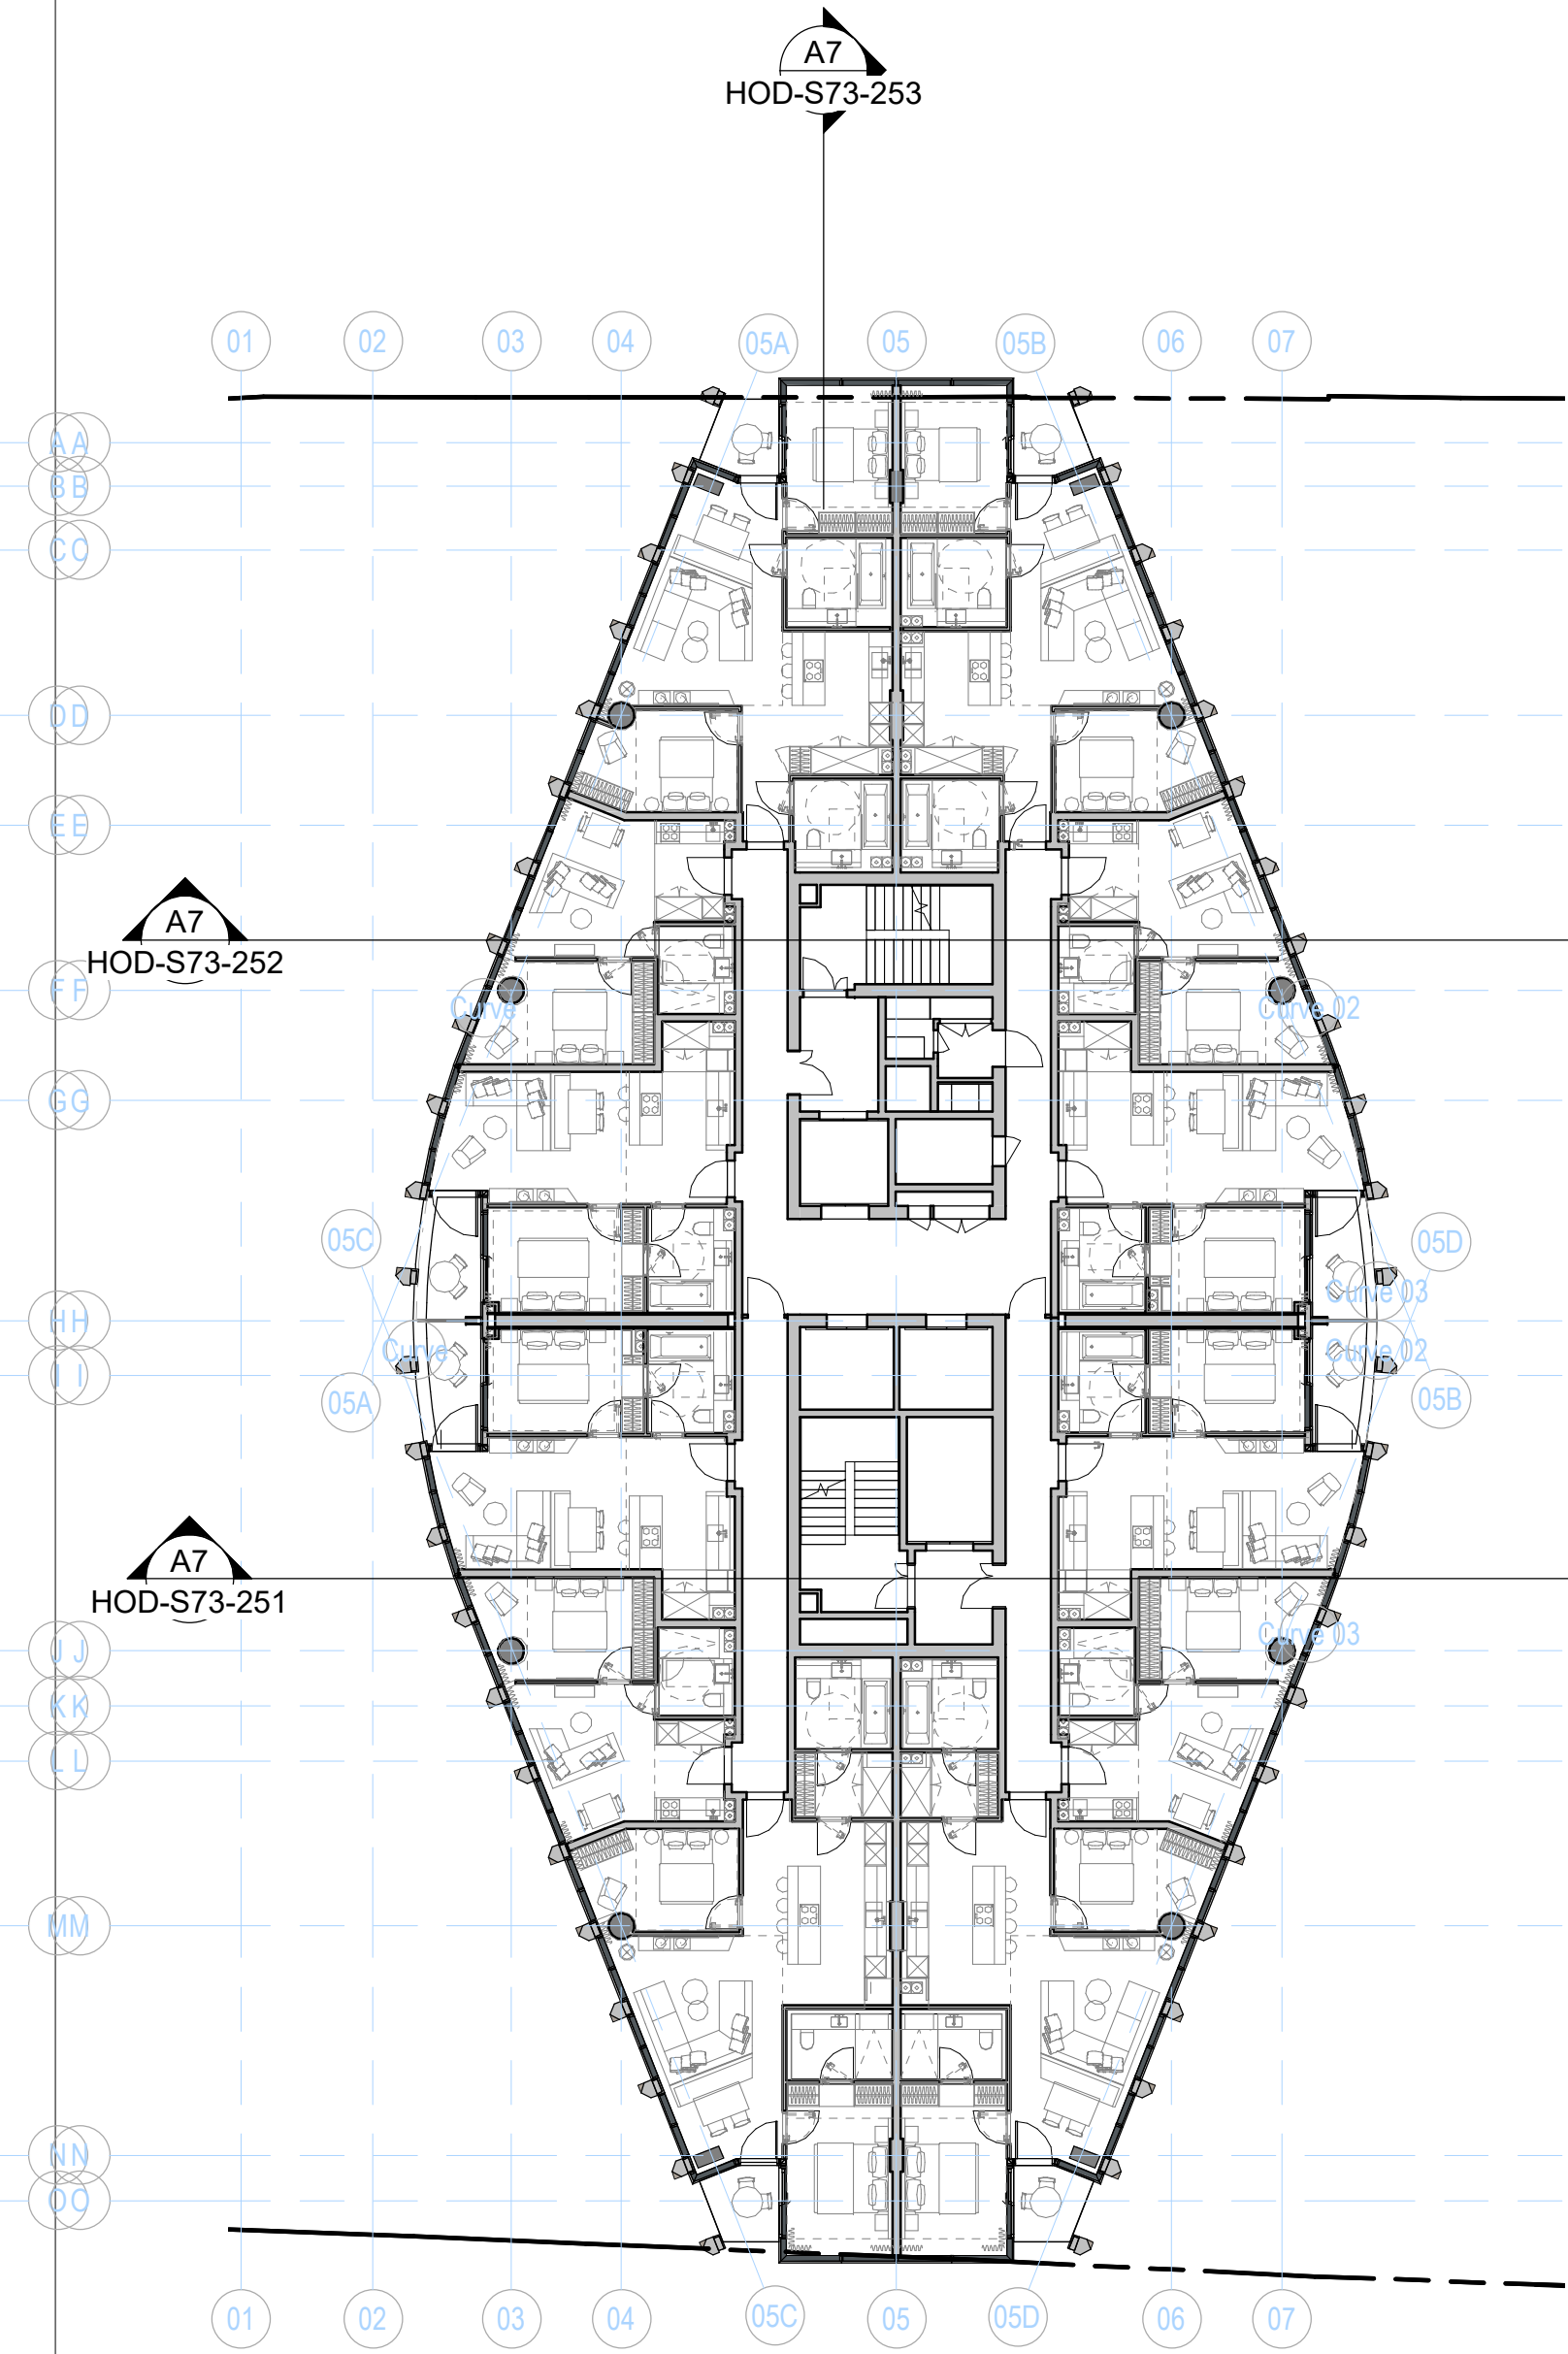

A5 LEVEL 18, RESIDENTIAL 02 PLAN
1 : 200

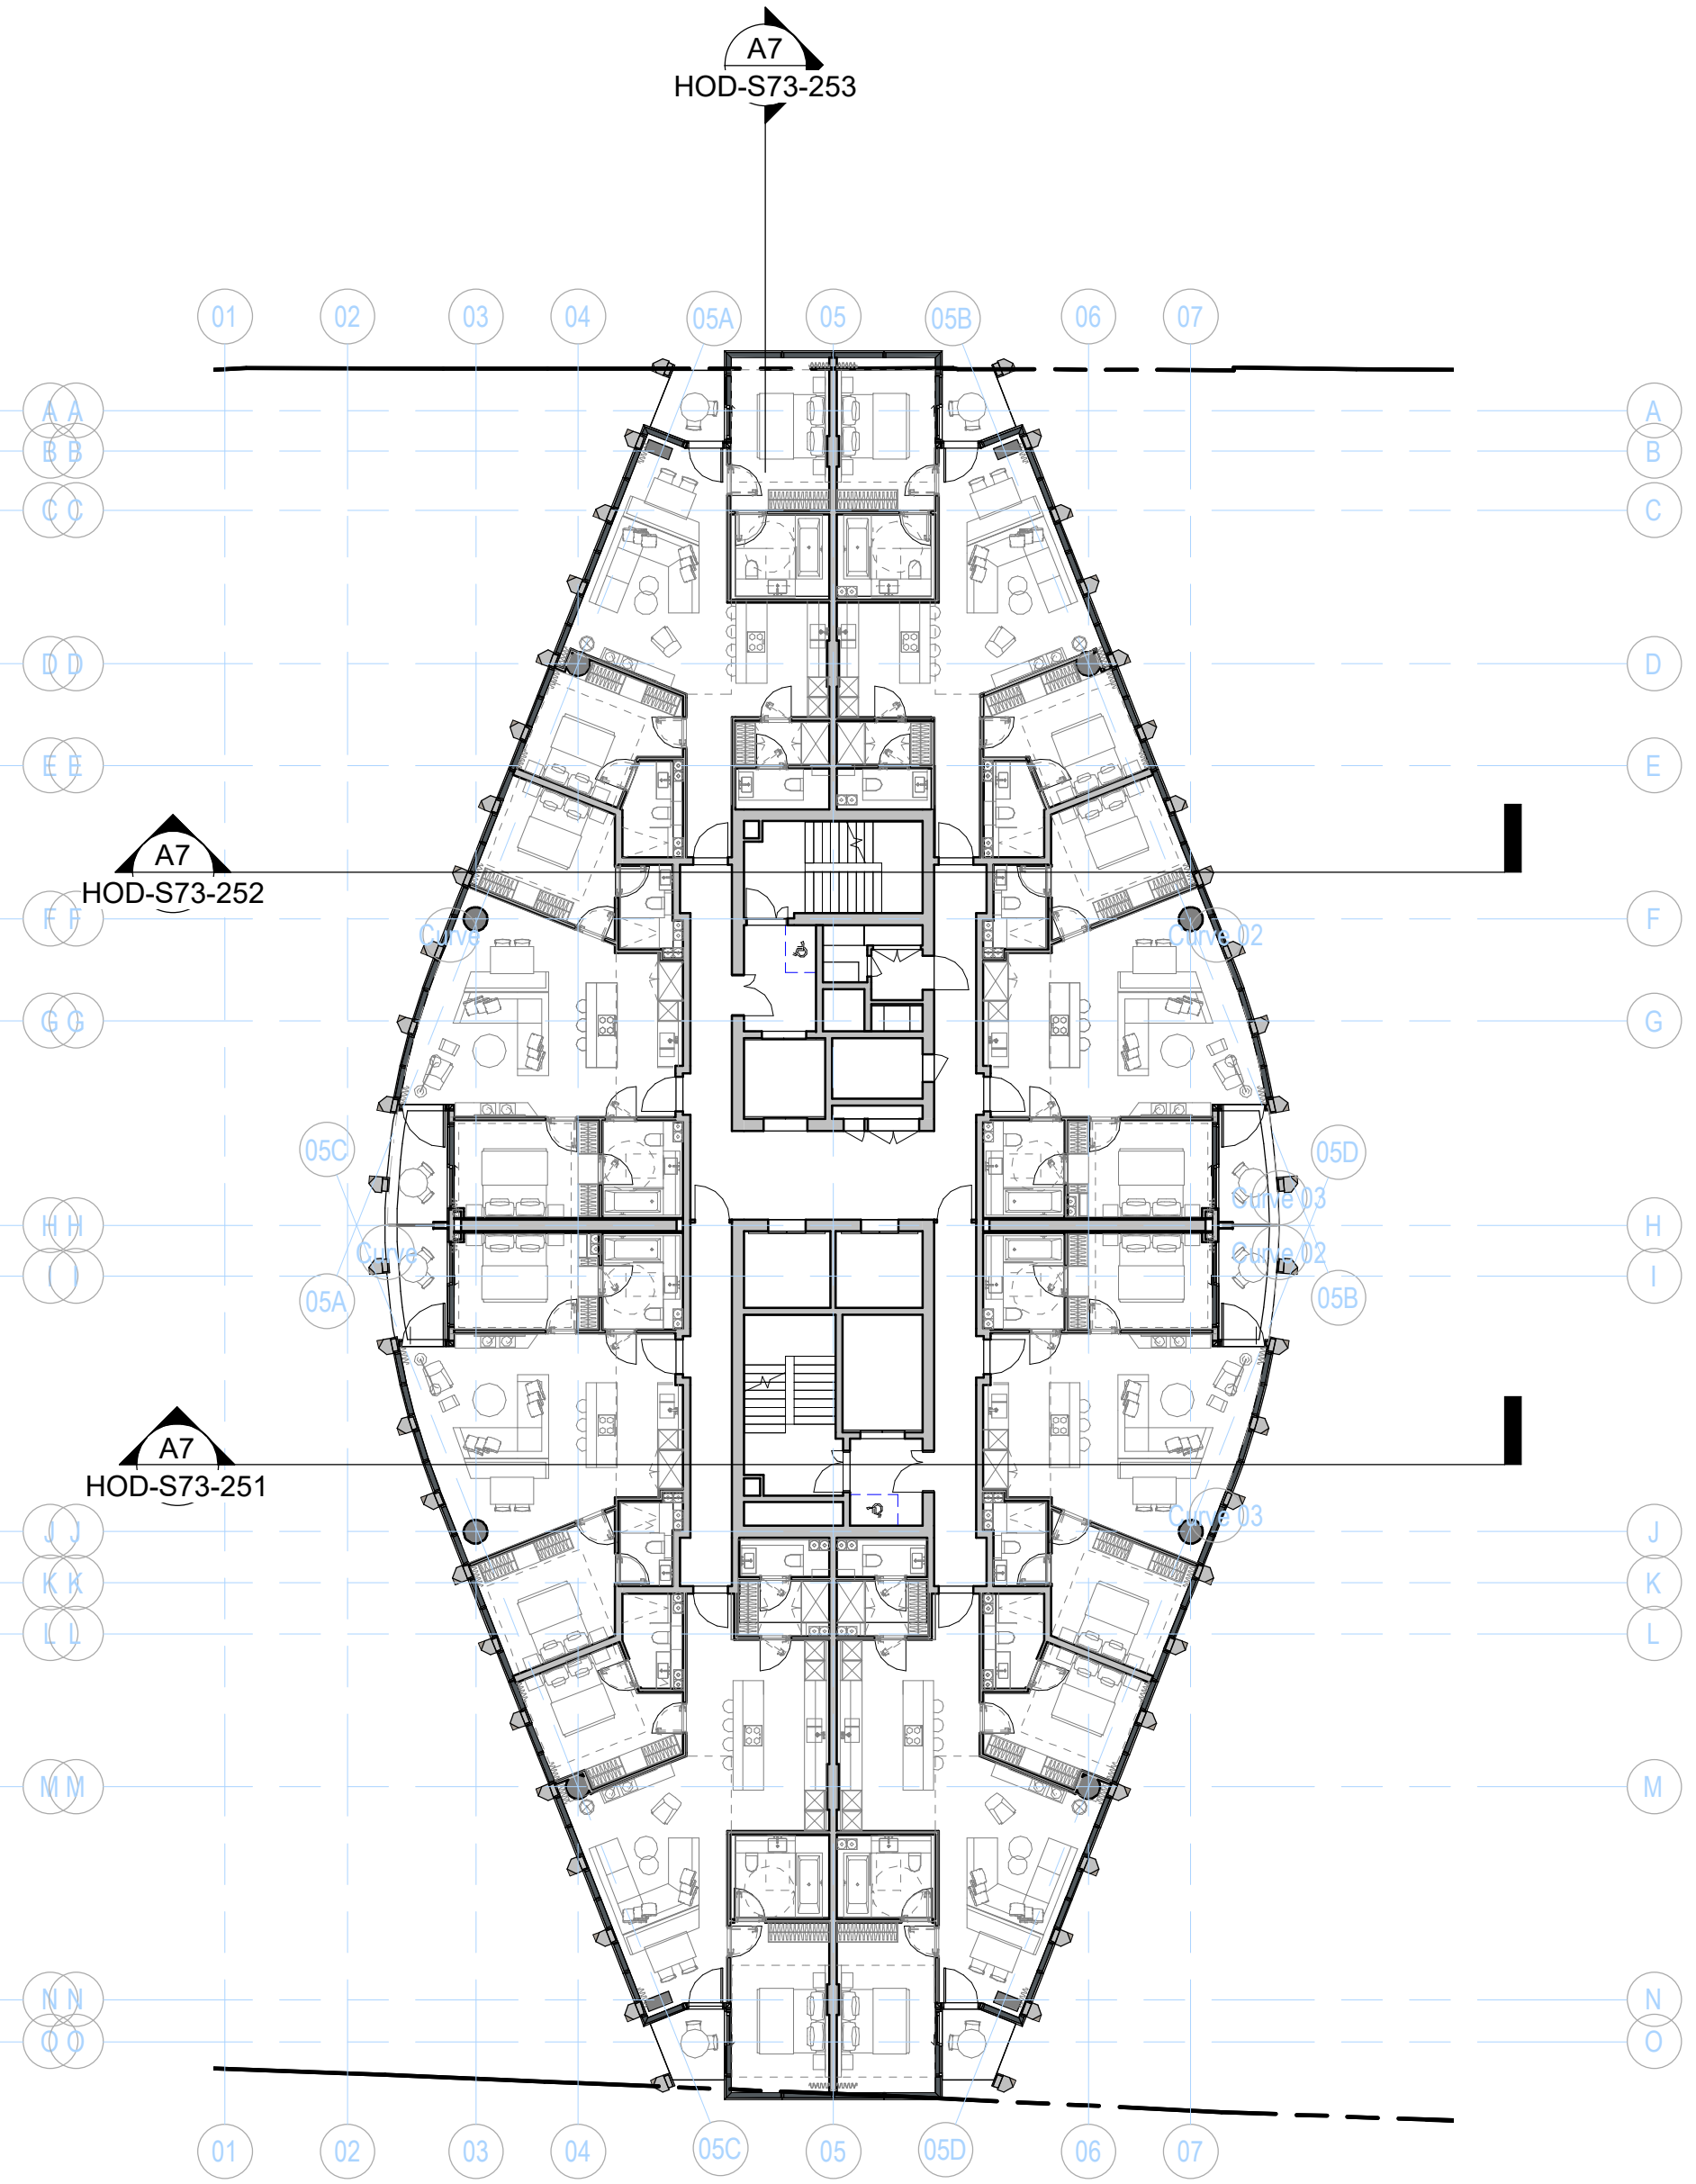

A2 LEVEL 26, RESIDENTIAL 10 PLAN
1 : 200

P01 Oct 22 - S73 First Issue
Rev: Details: 14/10/22
Date:

client:
S.T.M.
project:
ST. MICHAEL'S
job number:
0643
status:
PLANNING

title:
TOWER GA PLANS - RESIDENTIAL

scale: As indicated
drawn by: Author
@ A1

drawing number:
HOD-S73-116

current revision date: 14/10/22
revision: P01

SGI Studios
1 Kelso Place
Marine Parade, M15 4LE
t: +44(0)161 832 9842
e: mail@hodderandpartners.com
w: www.hodderandpartners.com

hodder+partners