
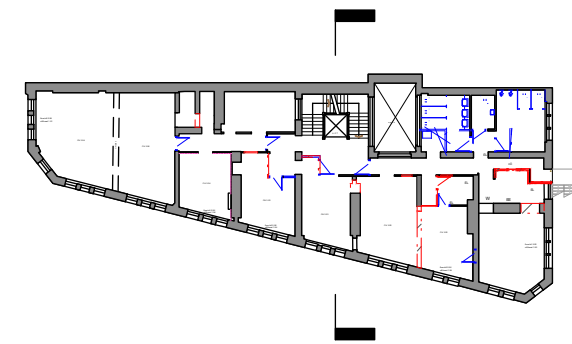


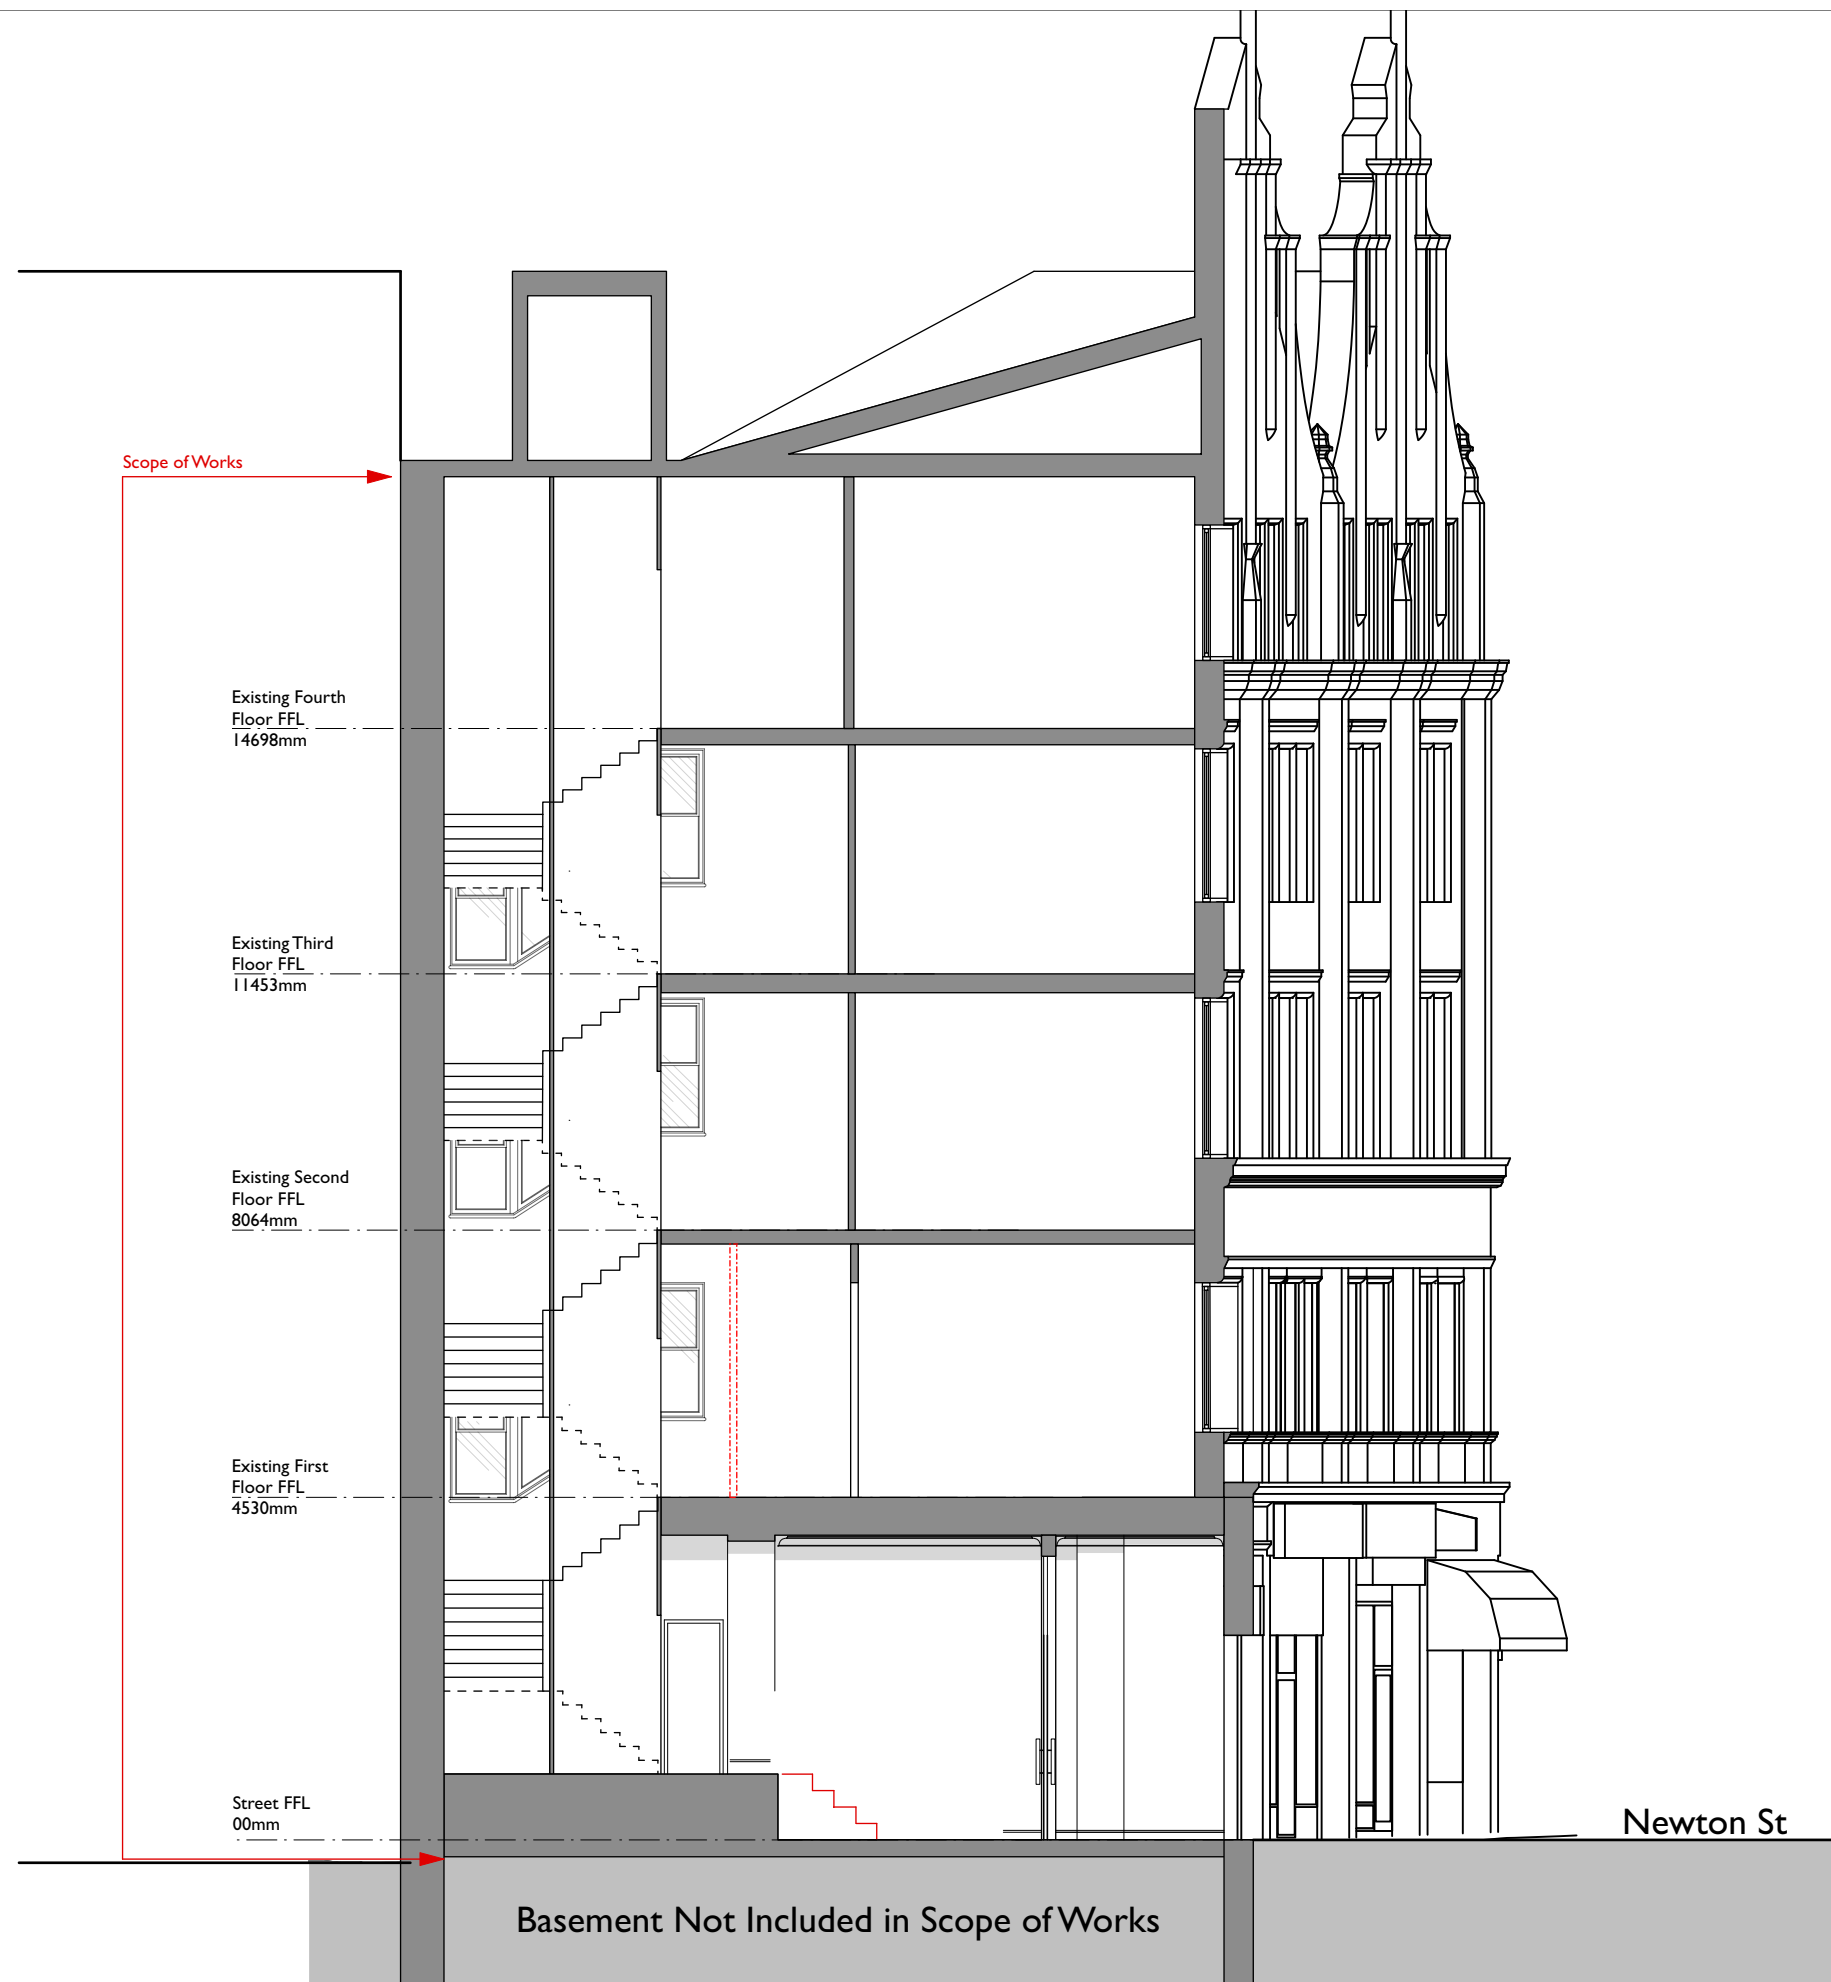

COPYRIGHT OF ATELIER MB LTD  
DO NOT SCALE FROM THIS DRAWING  
DIMENSIONS TO BE CHECKED ON SITE

- Existing
- Proposed
- Existing Historic Fabric to be Removed
- Existing Non-Historic Fabric to be Removed

| Rev | Note | DRN | CHK |
|-----|------|-----|-----|
|-----|------|-----|-----|

**St Margarets, Manchester**  
For Charlotte Street Estates

Proposed Section BB  
Strip-Out

|          |               |
|----------|---------------|
| scheme   | 1907          |
| drwg no. | <b>P(311)</b> |
| revision |               |

|                  |            |
|------------------|------------|
| scale            | 1:100 @ A3 |
| date first drawn | Oct 2020   |
| drawn            | BC         |

SK sketch E existing P proposed T tender C construction FI final issue

[www.ateliermb.co.uk](http://www.ateliermb.co.uk)  
t 0161 236 0051  
e architect@ateliermb.co.uk