


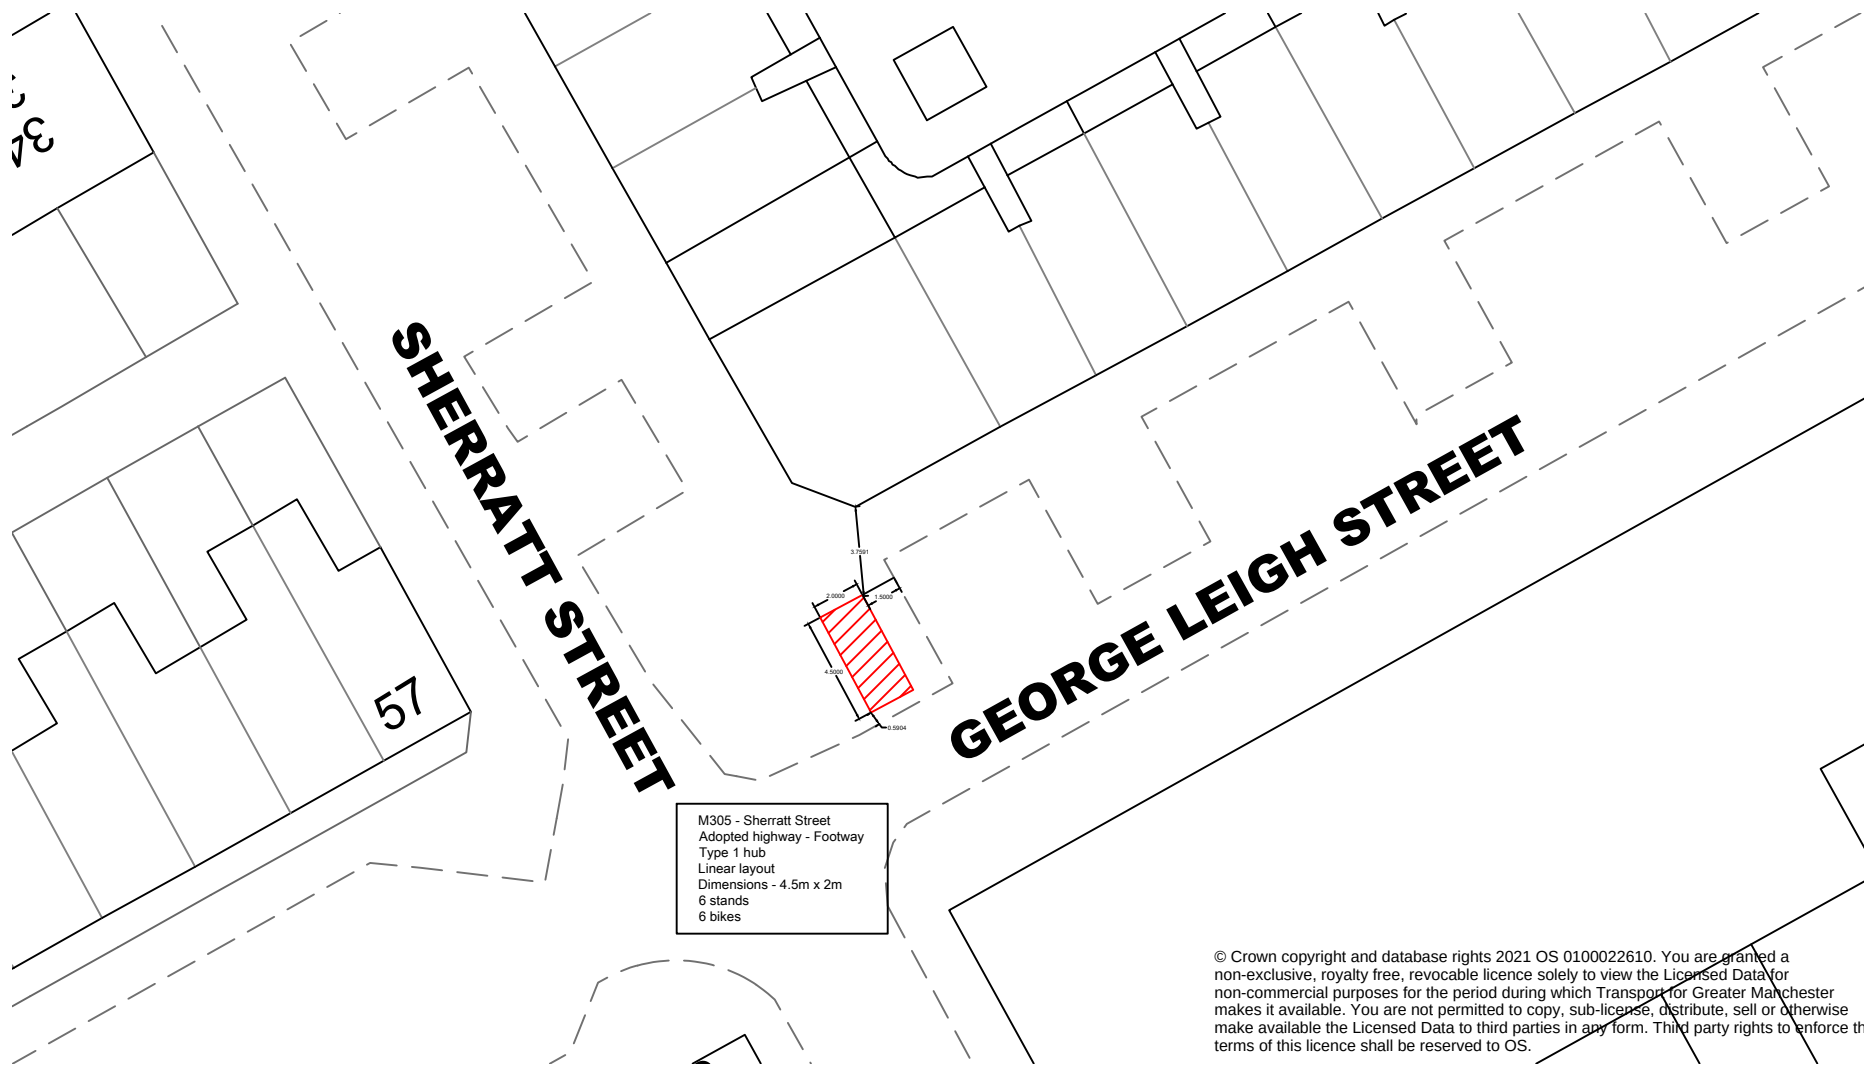

M305 - Sherratt Street
Adopted highway - Footway
Type 1 hub
Linear layout
Dimensions - 4.5m x 2m
6 stands
6 bikes