




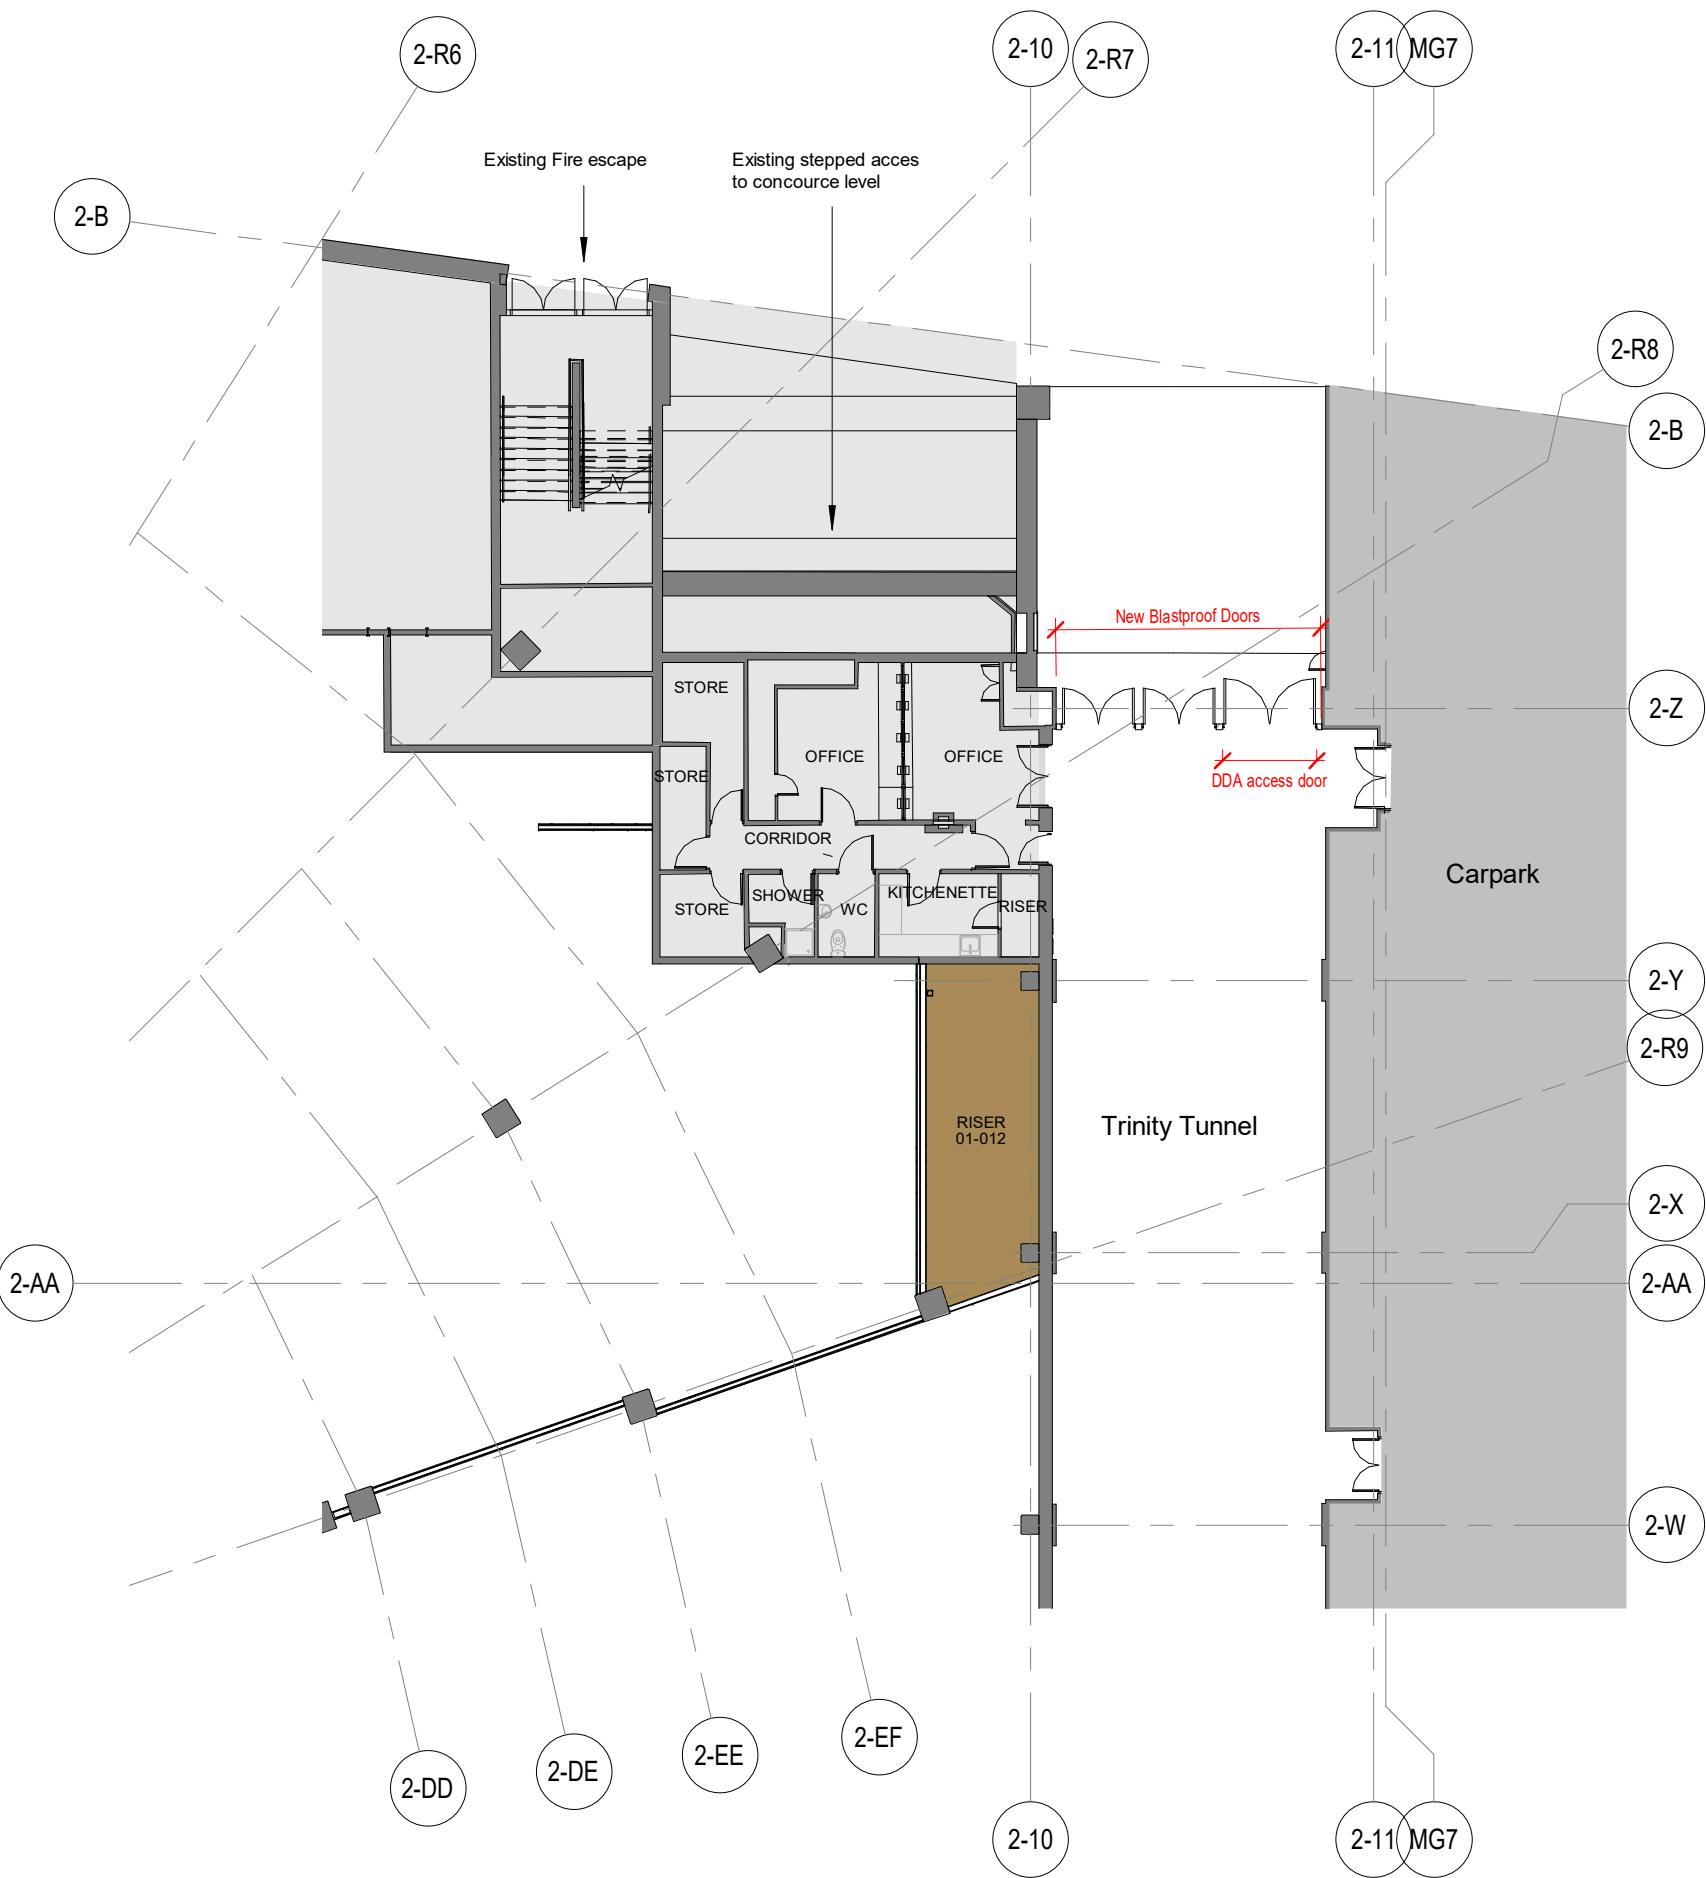


1 Planning GA Plan - Trinity Way Level
1 : 200

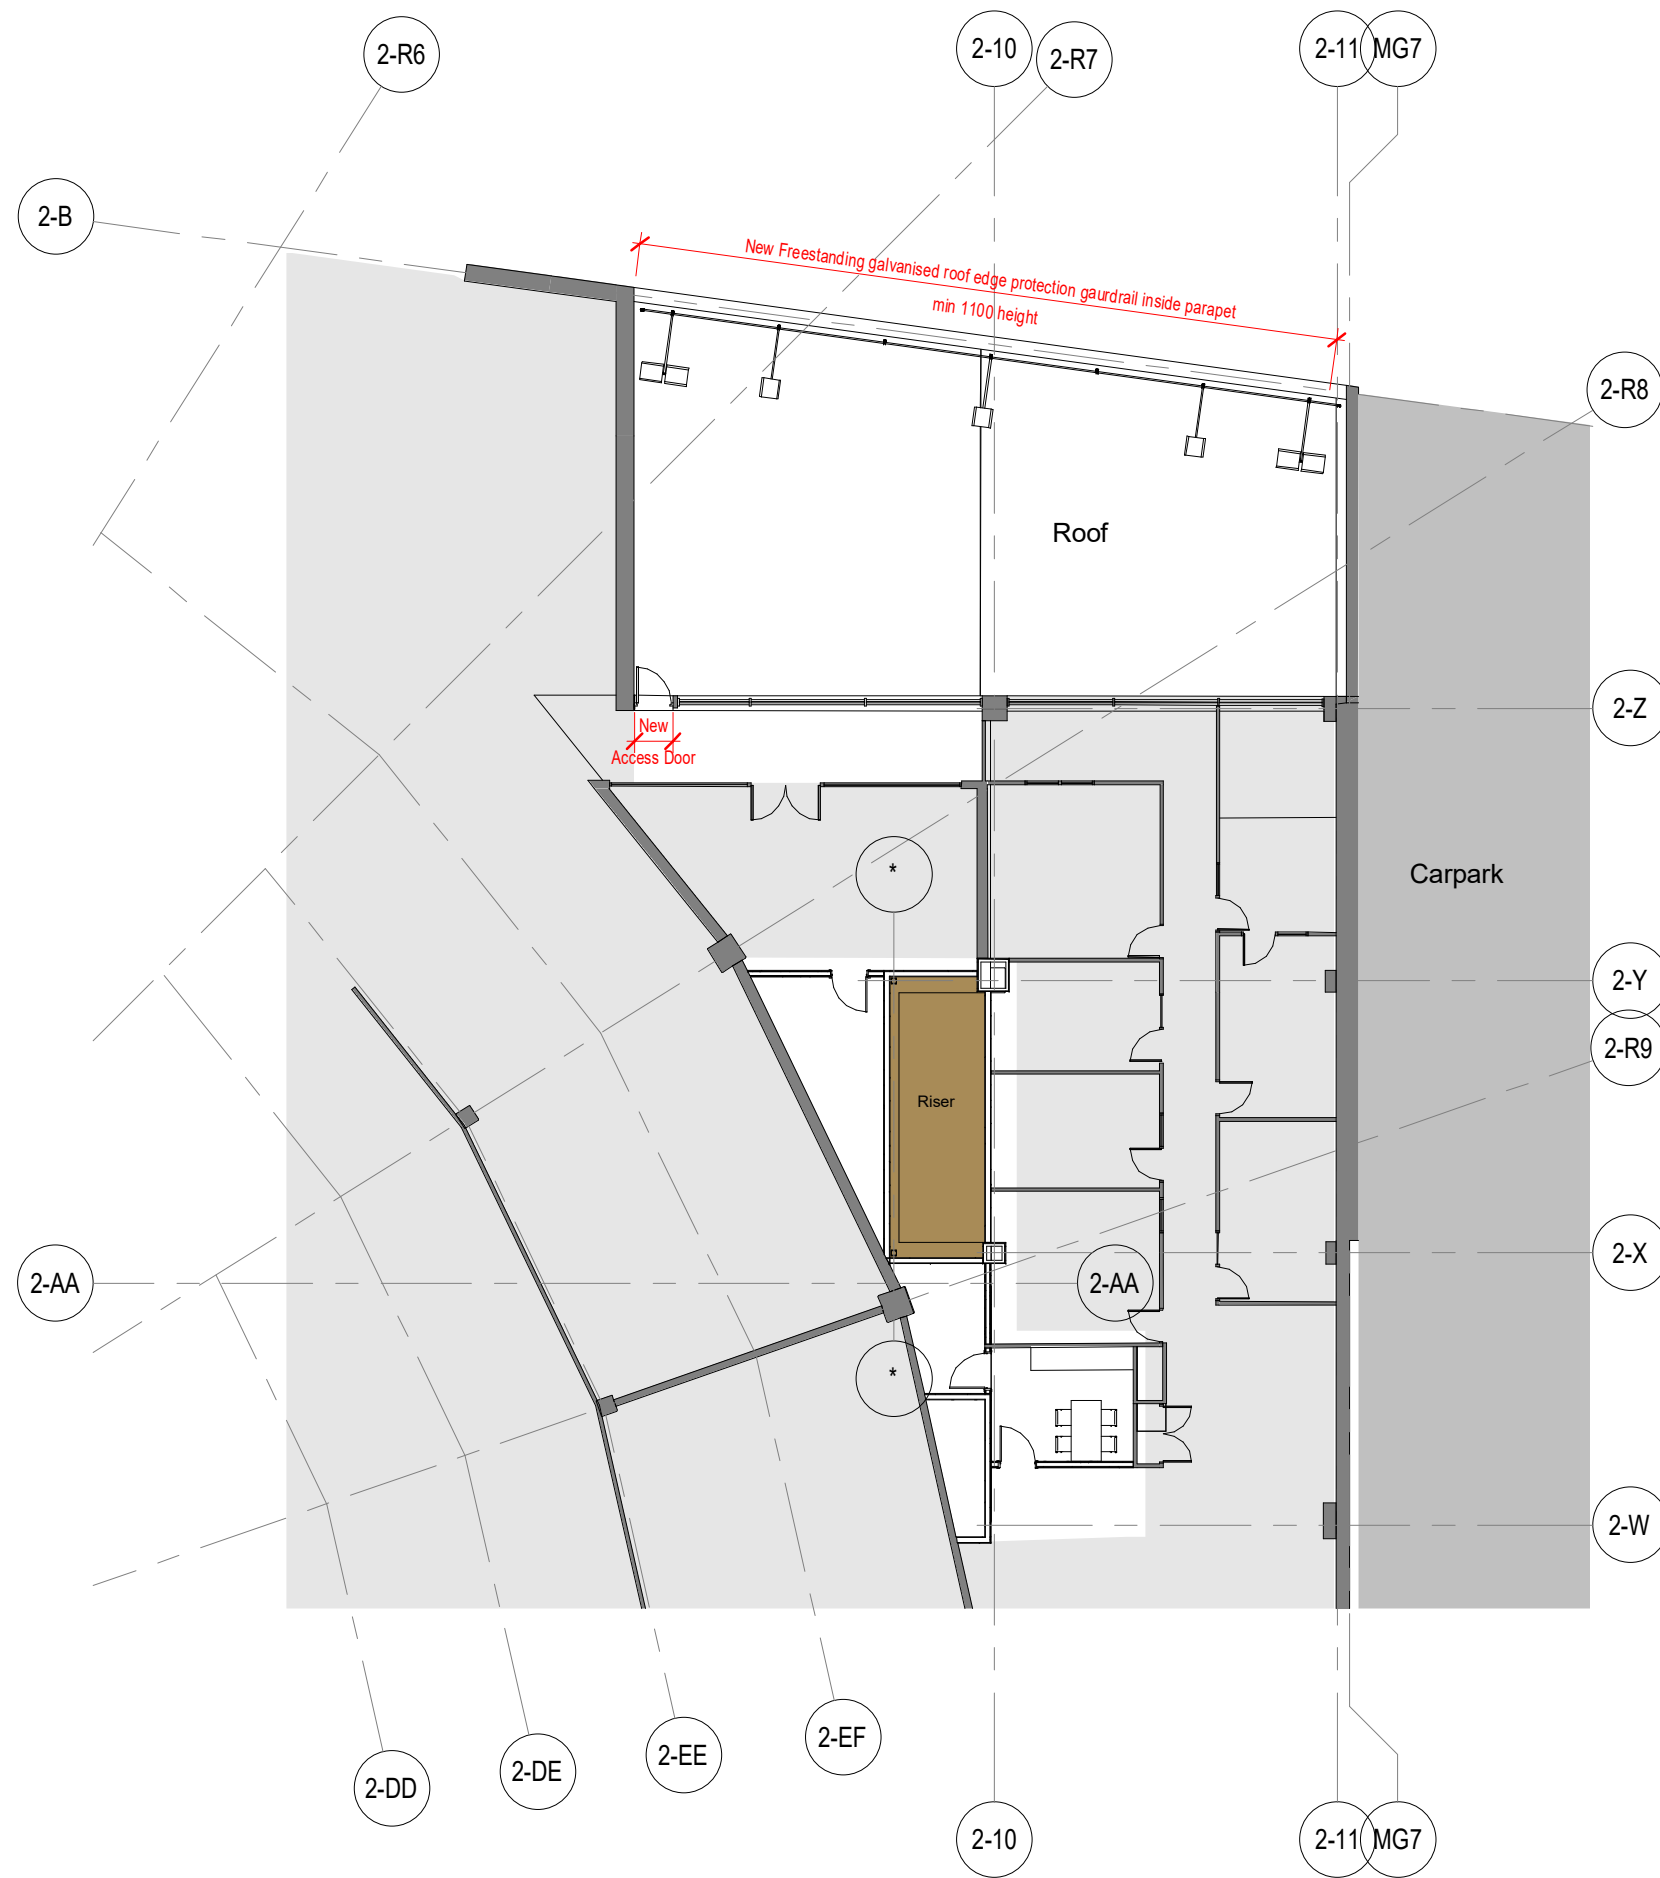

2 Planning GA Plan - Admin Office level
1 : 200

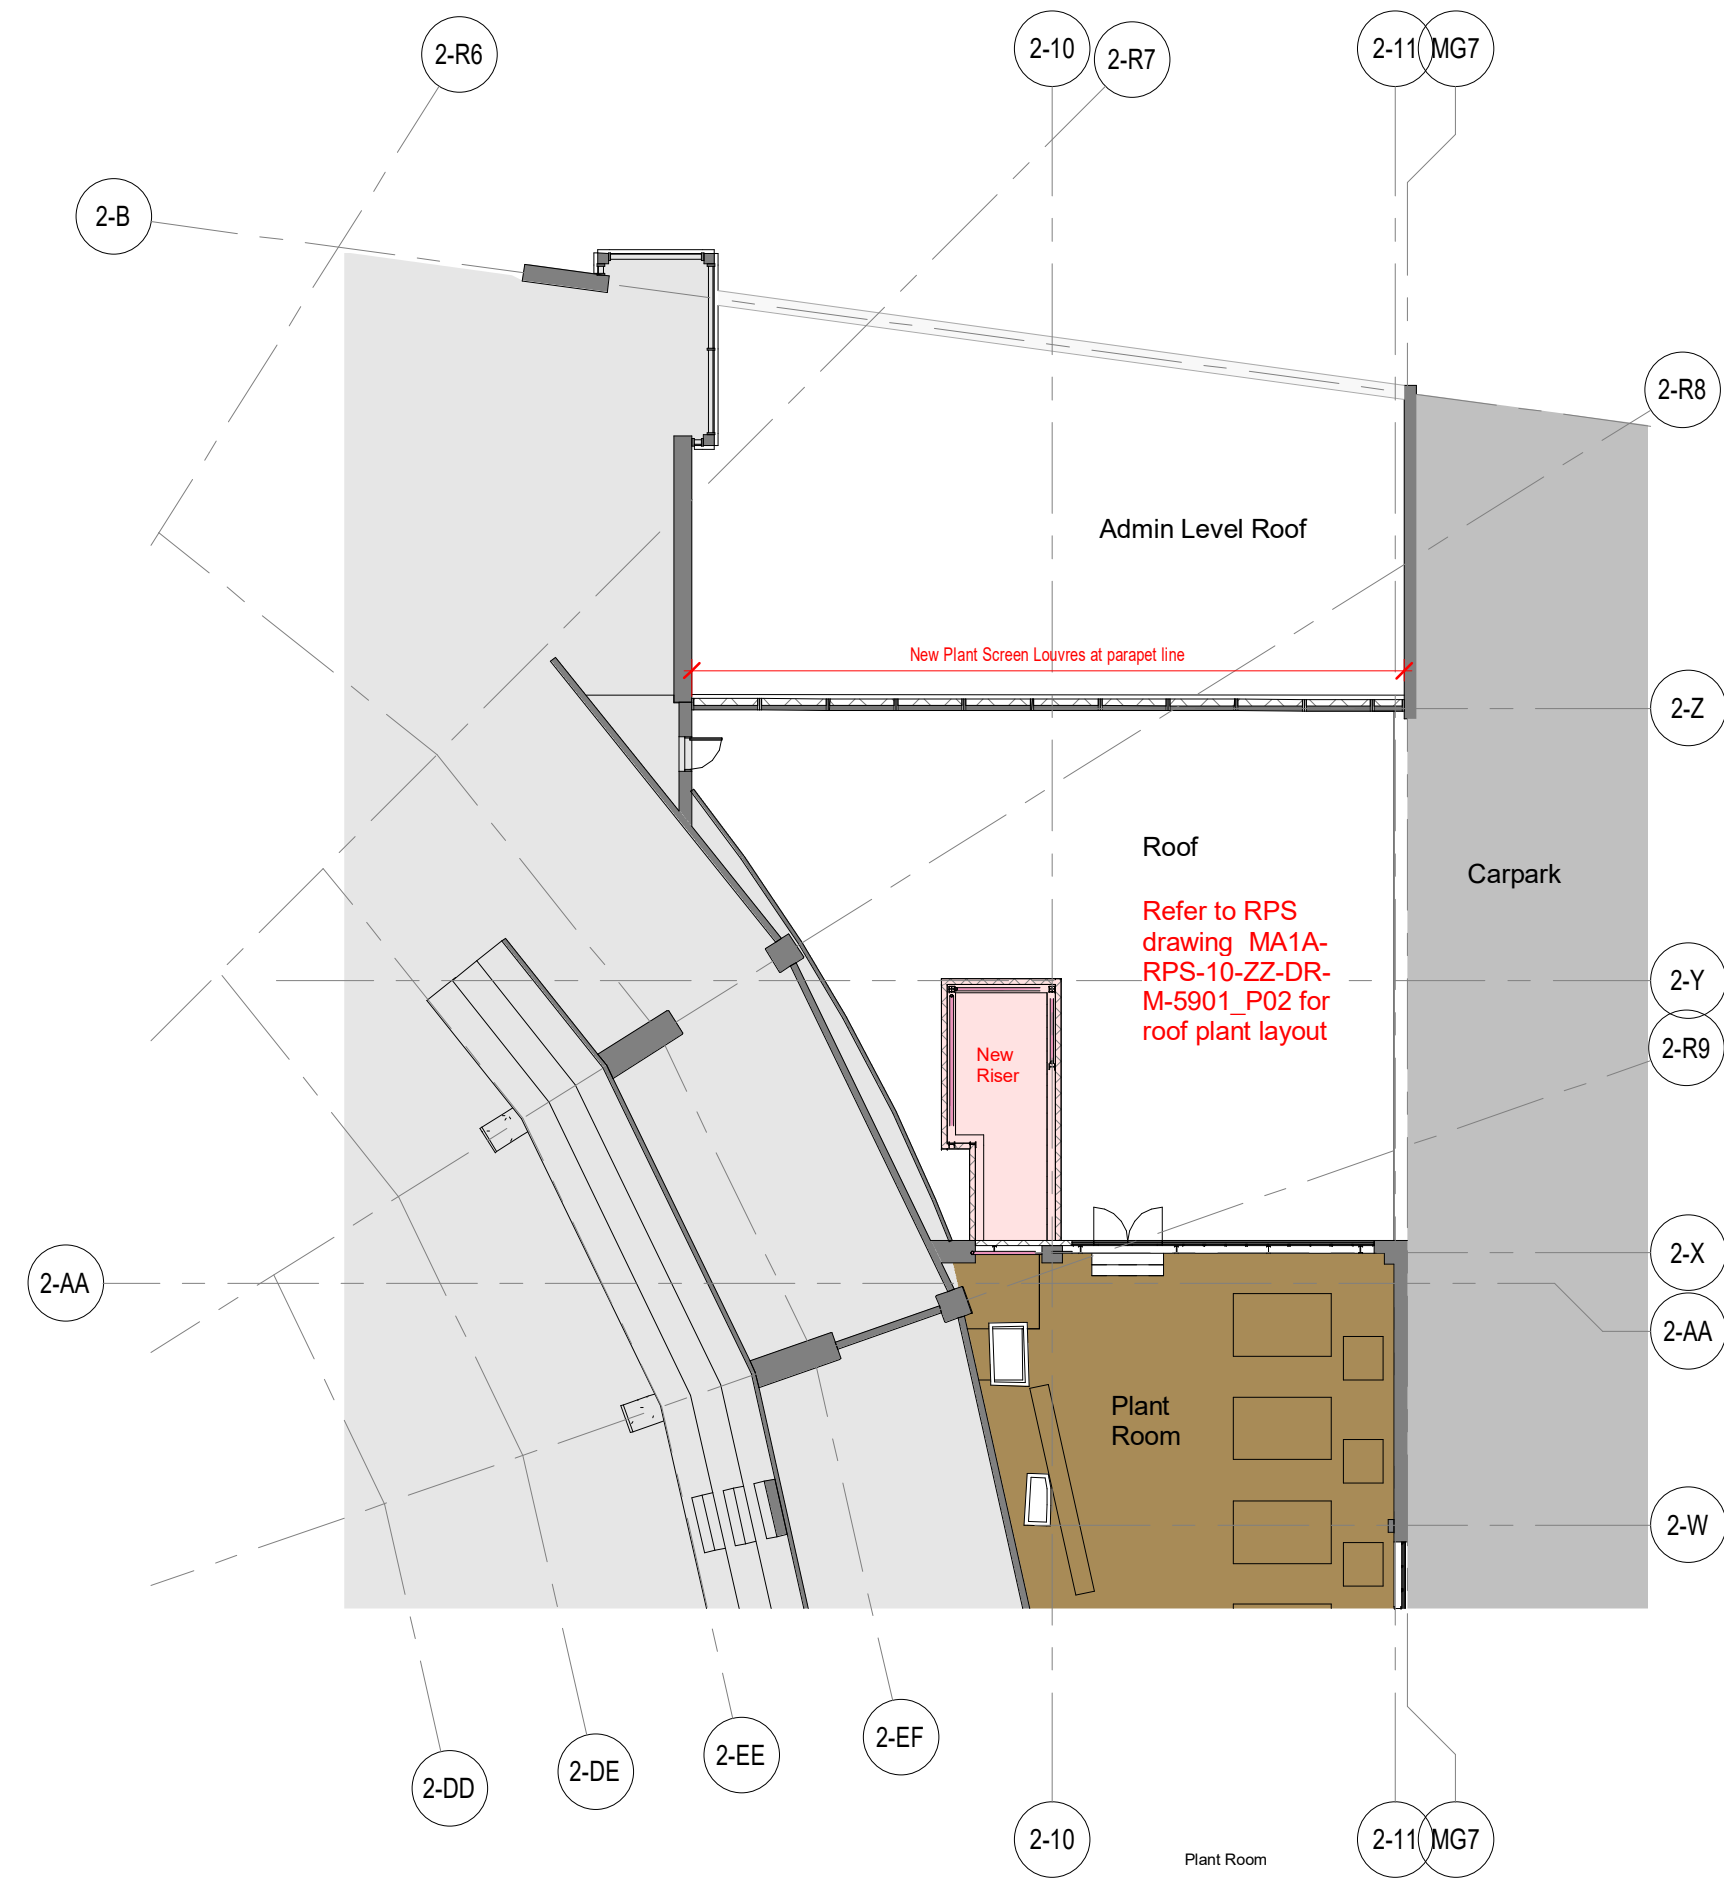

3 Planning GA Plan - Plant Level
1 : 200

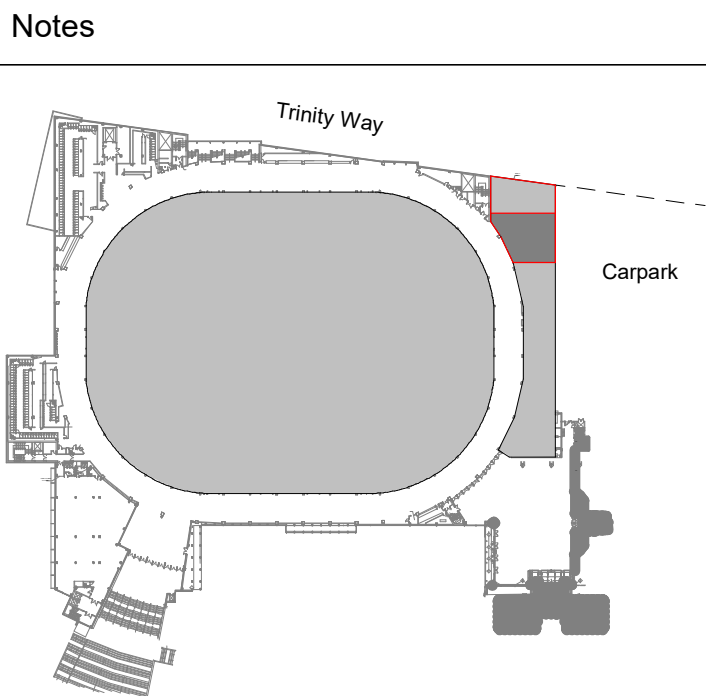

Key Plan

NOTES:
Drawing to be read in conjunction with elevation drawing MA1A-AHR-XX-XX-DR-A-07003

P1	Planning Issue	2023.01.27	CR	DM
Rev	Description	Date	Dr by	App by
original by	date created		approved by	
AM	27/01/23		CR	



AHR Architects Ltd
5th Floor
55 Princess Street
Manchester
M2 4EW
United Kingdom

T +44(0)161 8287900
E manchester@ahr.co.uk
www.ahr.co.uk

client name	Galliford Try Construction
project	AO Arena
drawing	PLANNING - Proposed Plans
computer file	C:\Users\chrissaynor\REVIT LOCAL FILES\MA1A-AHR-22-2200-A-0001_chris.aynor.rvt
project number	2022.00663.000
drawing number	MA1A-AHR-XX-XX-DR-A-07002
plot date	
scale	As indicated@A1
rev	P1
issue status	S2
This drawing is to be read in conjunction with all related drawings. All dimensions must be checked and verified on site before commencing any work or producing shop drawings. The originator should be notified immediately of any discrepancy. This drawing is copyright and remains the property of AHR.	