


A3
HOD-S73-511

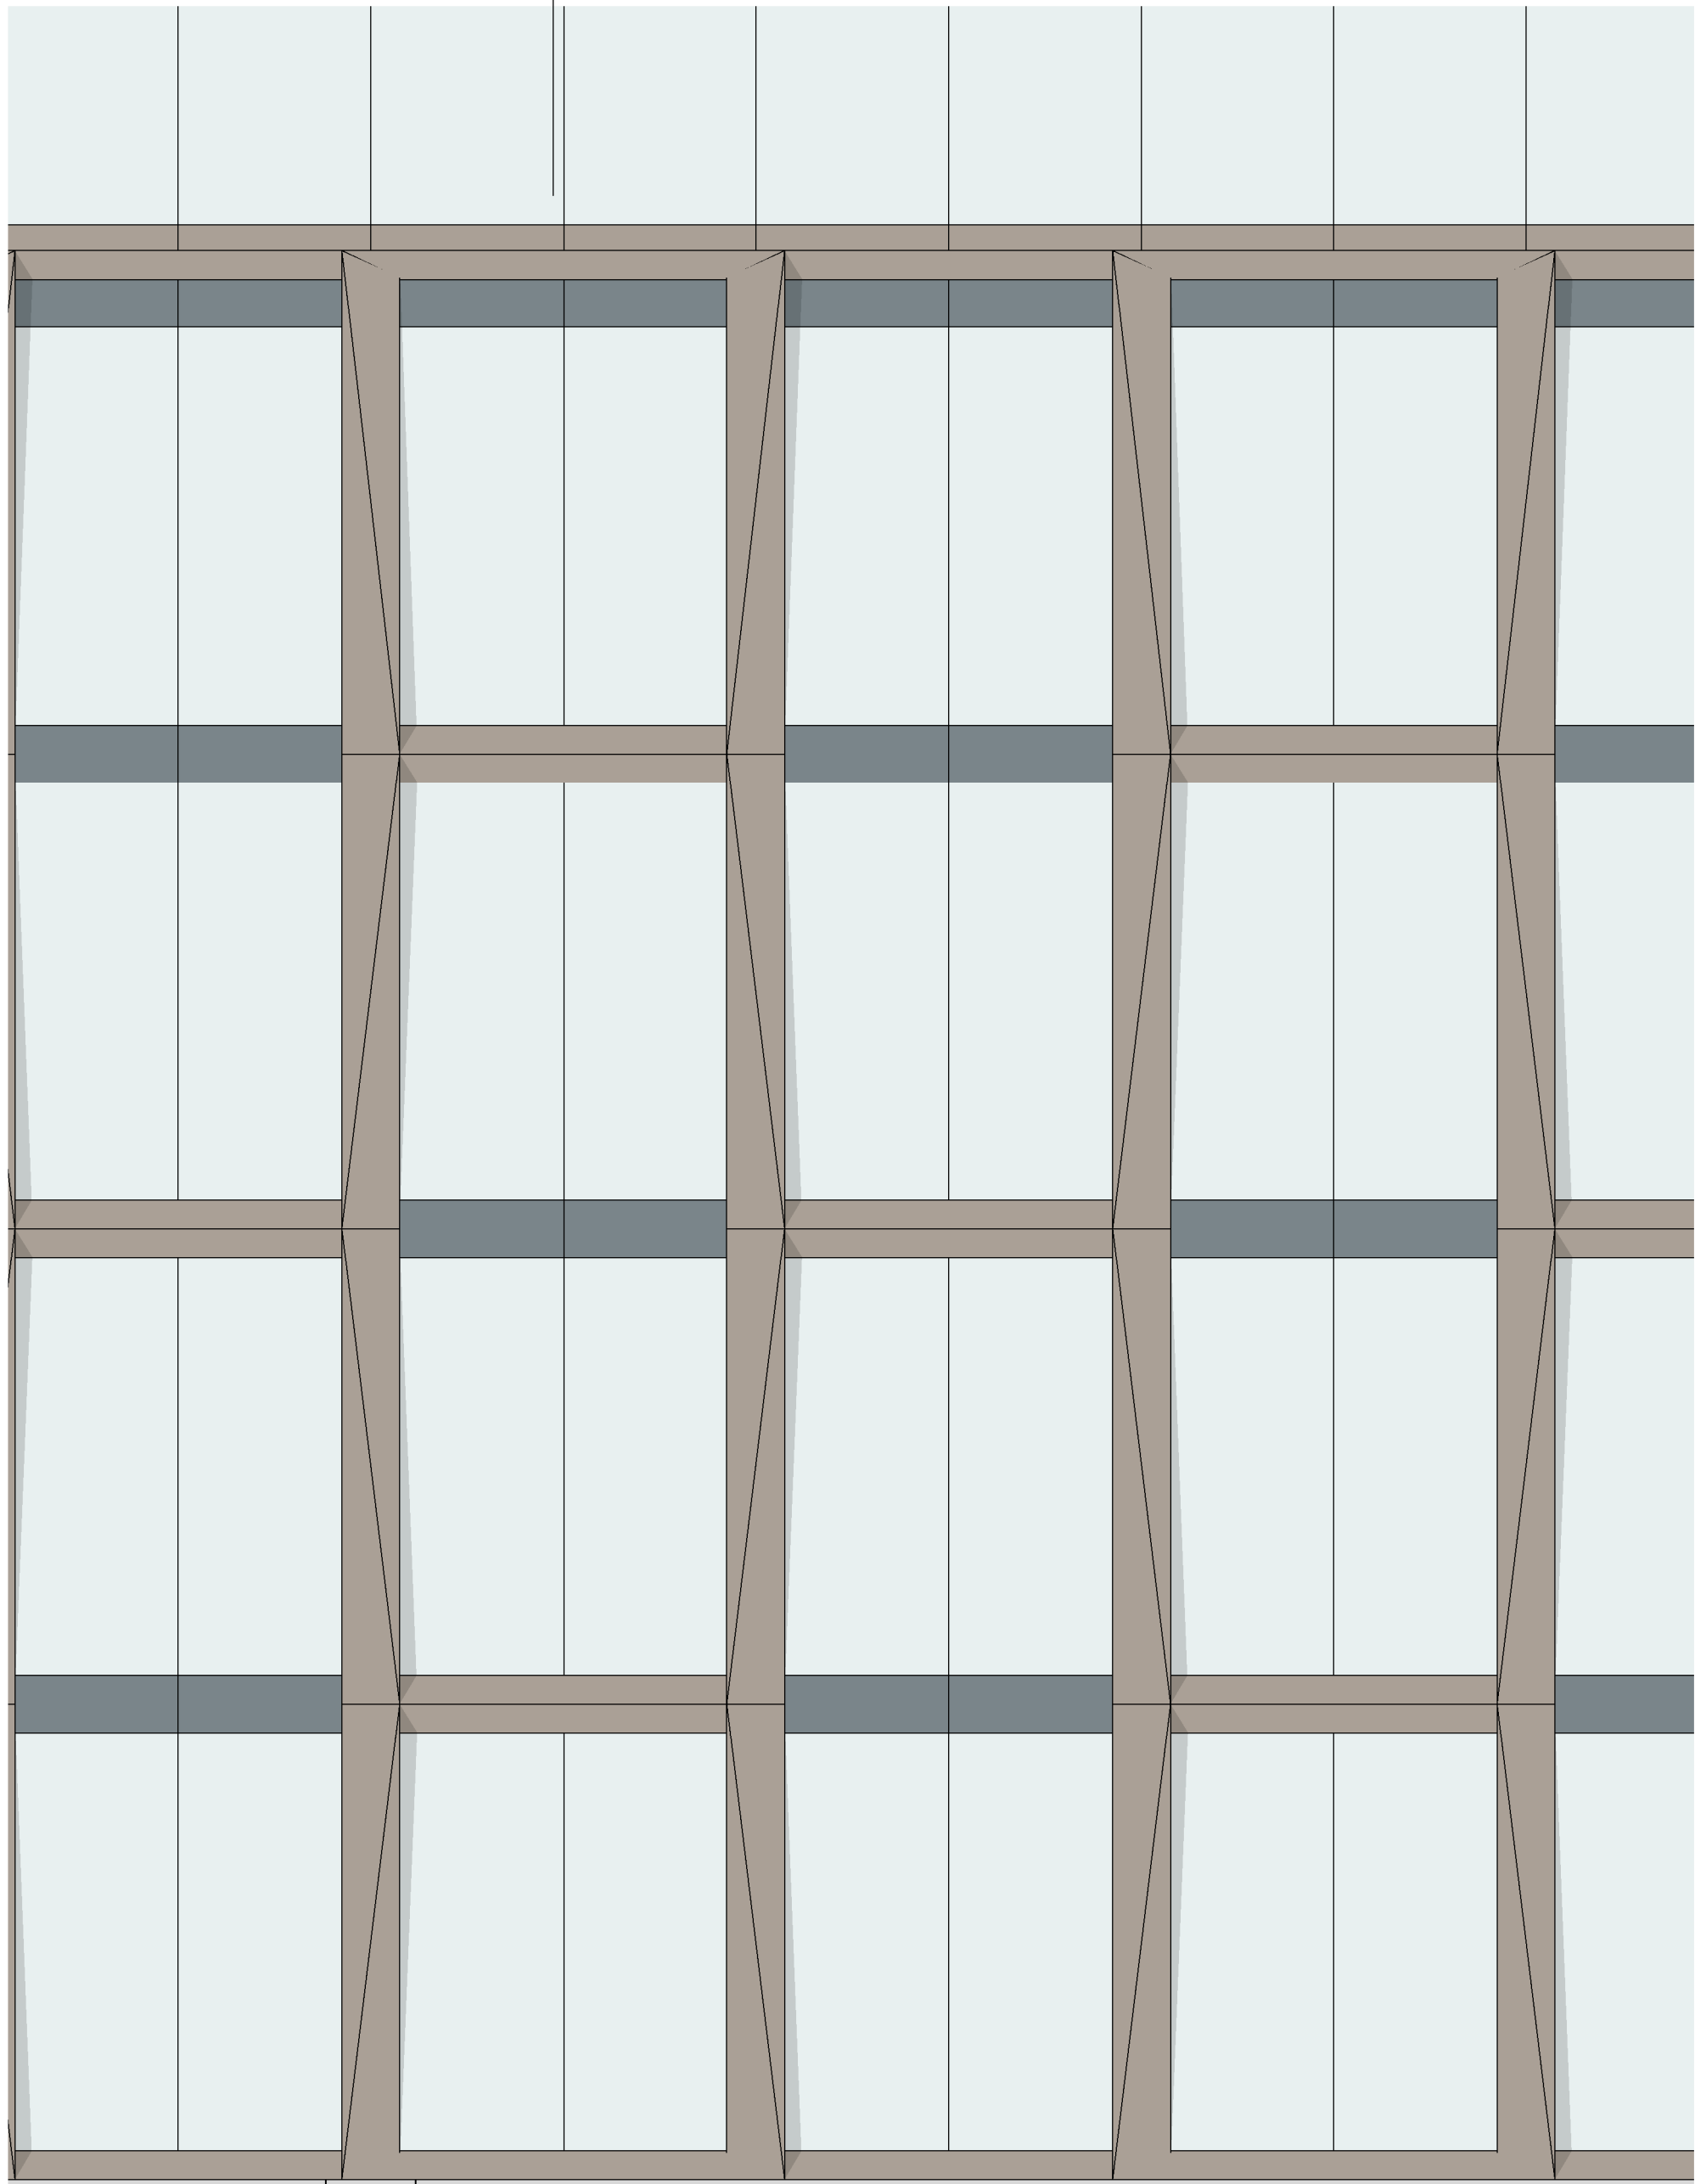

A06 - Hotel Lobby
59.900 m

3900

A05 - Office 05
56.000 m

3700

A04 - Office 04
52.300 m

3700

A03 - Office 03
48.600 m

3700

A02 - Office 02
44.900 m

3700

A01 - Office 01
41.200 m


4700

A0UG - Ground Upper
36.500 m

A0LG - Ground Lower
35.550 m

960

A7 TYP ENCLOSURE ELEVATION - PODIUM
1 : 50

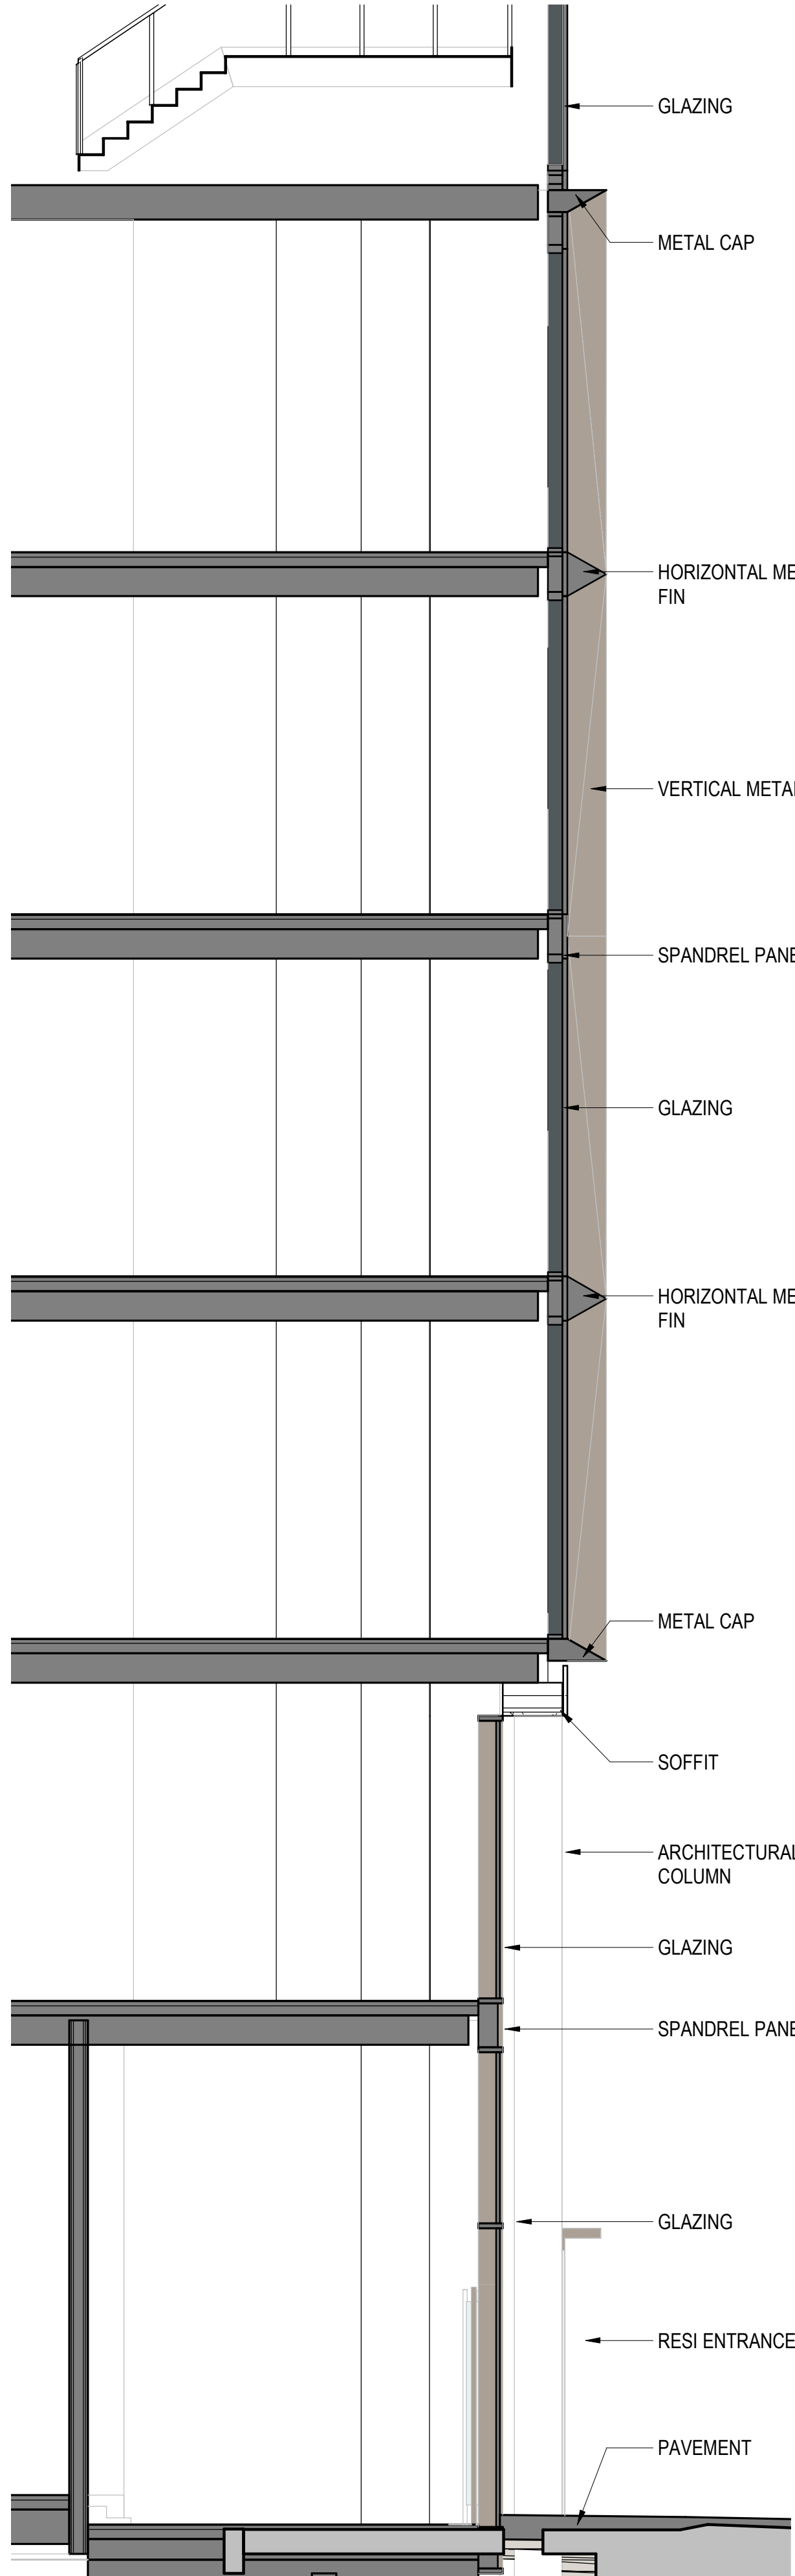

A06 - Hotel Lobby
59.900 m

3900

A05 - Office 05
56.000 m

3700

A04 - Office 04
52.300 m

3700

A03 - Office 03
48.600 m

3700

A02 - Office 02
44.900 m

3700

A01 - Office 01
41.200 m

4700


A0UG - Ground Upper
36.500 m

A0LG - Ground Lower
35.550 m

960

A3 TYP ENCLOSURE SECTION - PODIUM
1 : 50

DO NOT SCALE
Work to annotated dimensions only. Read drawings in
conjunction with relevant specification, Structural Engineers' and
Services Engineers' drawings. Confirm all dimensions before
commencement of any work on site or fabrication.

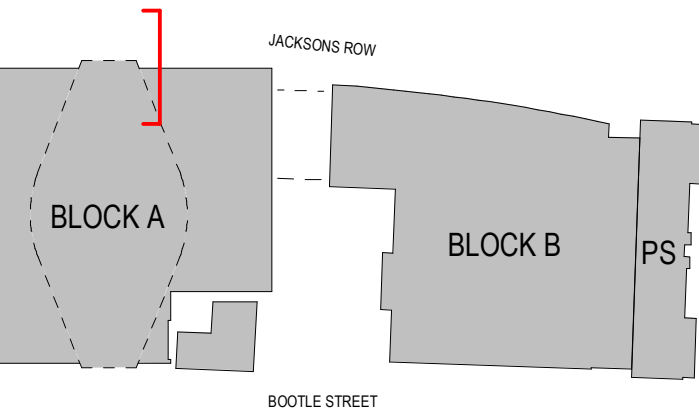

P01 Oct 22 - S73 First Issue
Rev: Details: Date: 14/10/22

client:
ST. MICHAEL'S
project:
ST. MICHAEL'S
job number:
0643
status:
PLANNING

title:
BUILDING ENCLOSURE - HOTEL
PODIUM

scale: drawn by:
As indicated Author
@ A1

drawing number:
HOD-S73-511

current revision date: revision:
14/10/22 P01

SGI Studios
1 Kelso Place
Marine Parade, M15 4LE
t: +44(0)161 832 0942
e: mail@hodderandpartners.com
w: www.hodderandpartners.com

hodder+partners