



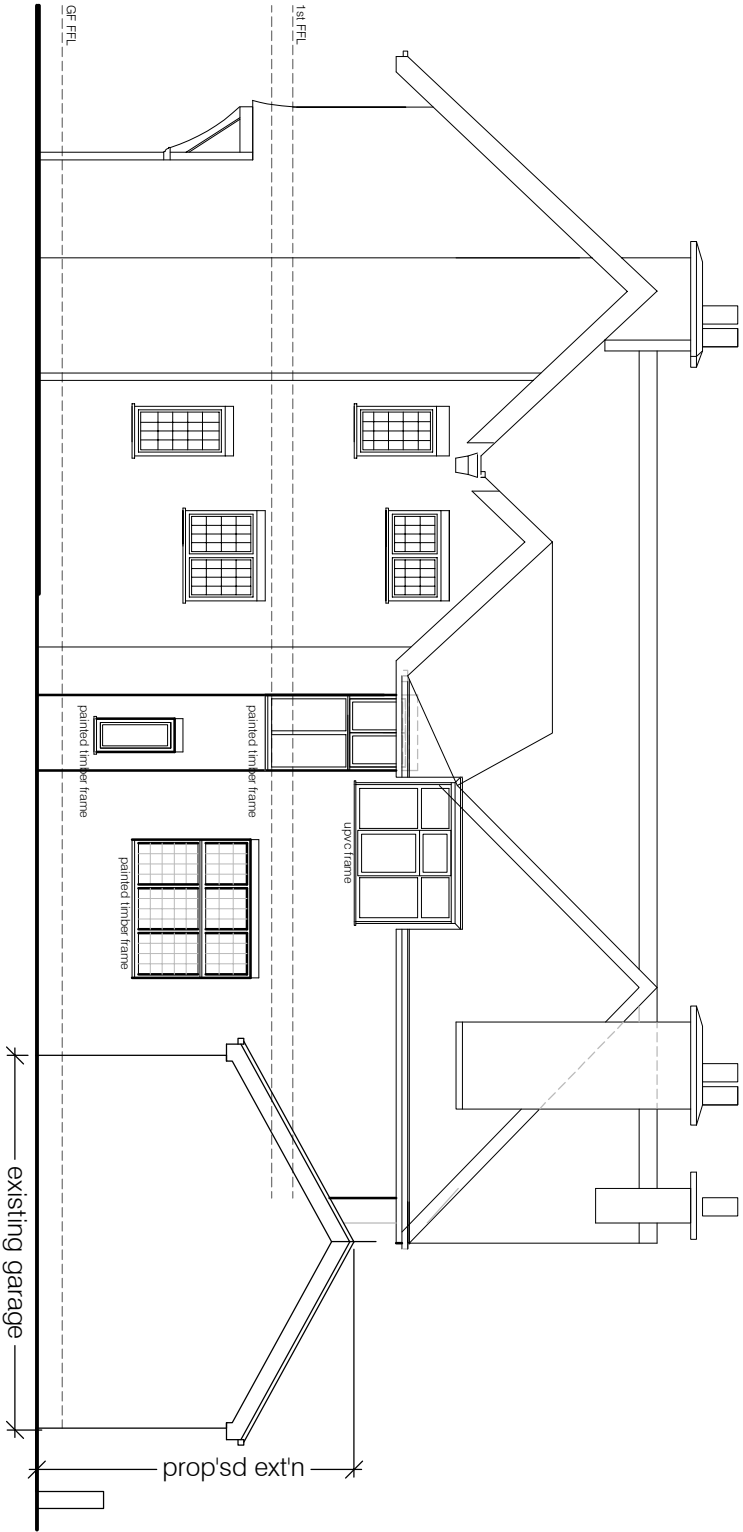


WEST ELEVATION - (REAR)

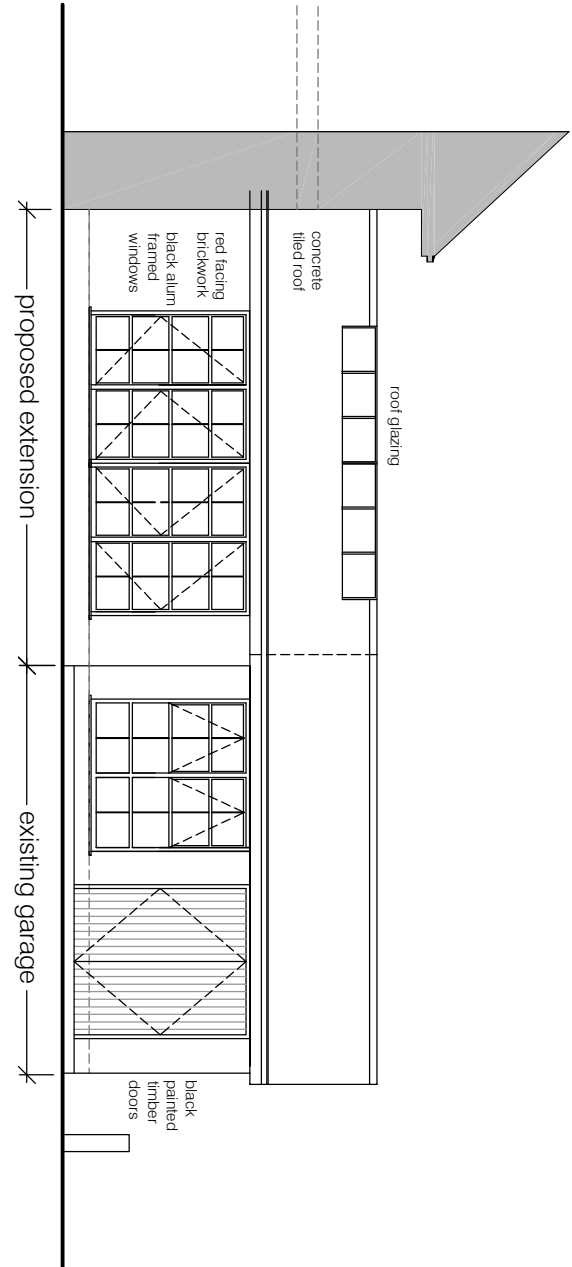


NORTH ELEVATION - SIDE TO GARDEN

proposed extension external materials:
brown concrete tiled roof to match existing
red smooth facing brick to all elevations to match house
white upvc windows to south elevation
painted timber window to east elevation
black aluminium framed windows to north (garden) elevation
black fascias bargeboards and rain water goods

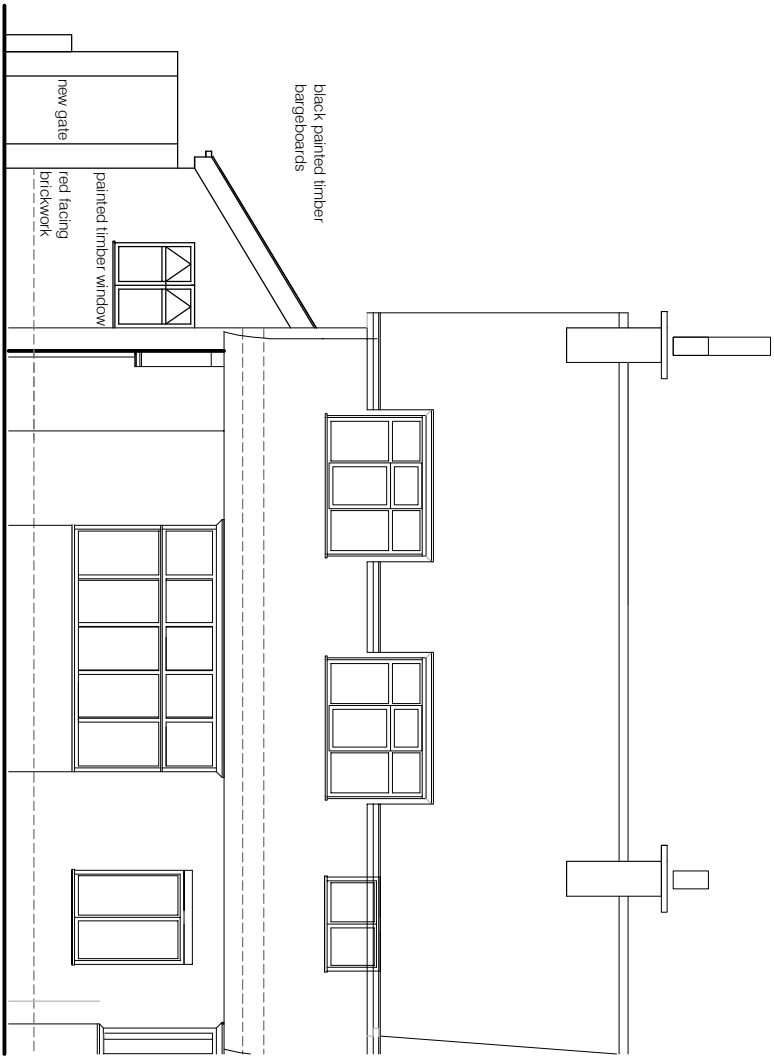

EAST ELEVATION - (FRONT TO ORIEL ROAD)

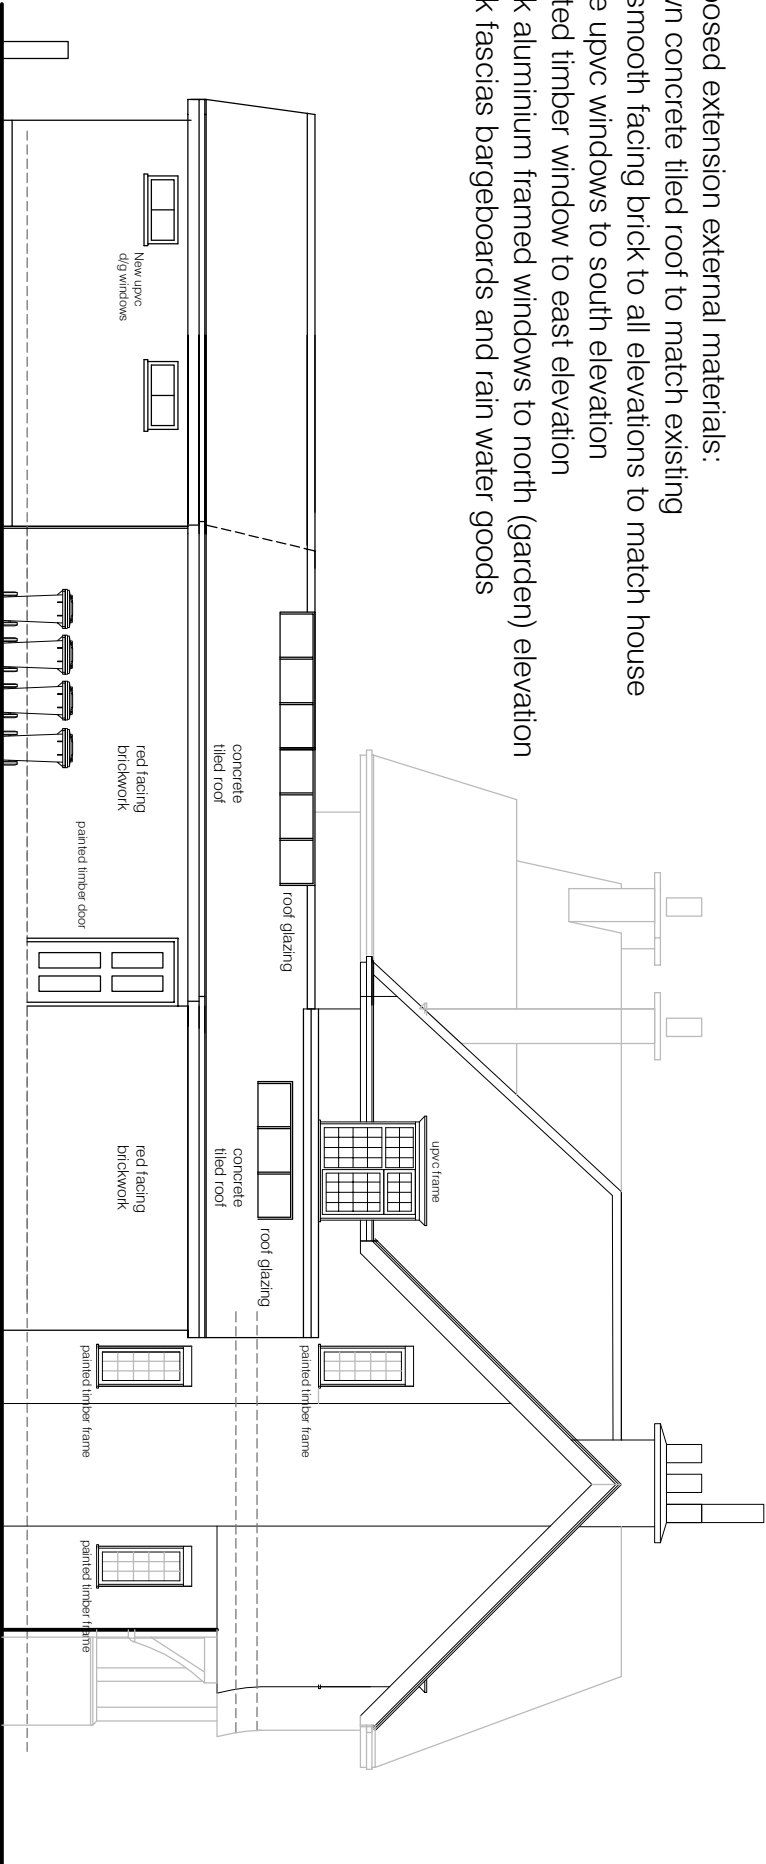

SOUTH ELEVATION - (SIDE)