


EXISTING RIDGE +11.575 (39.375)

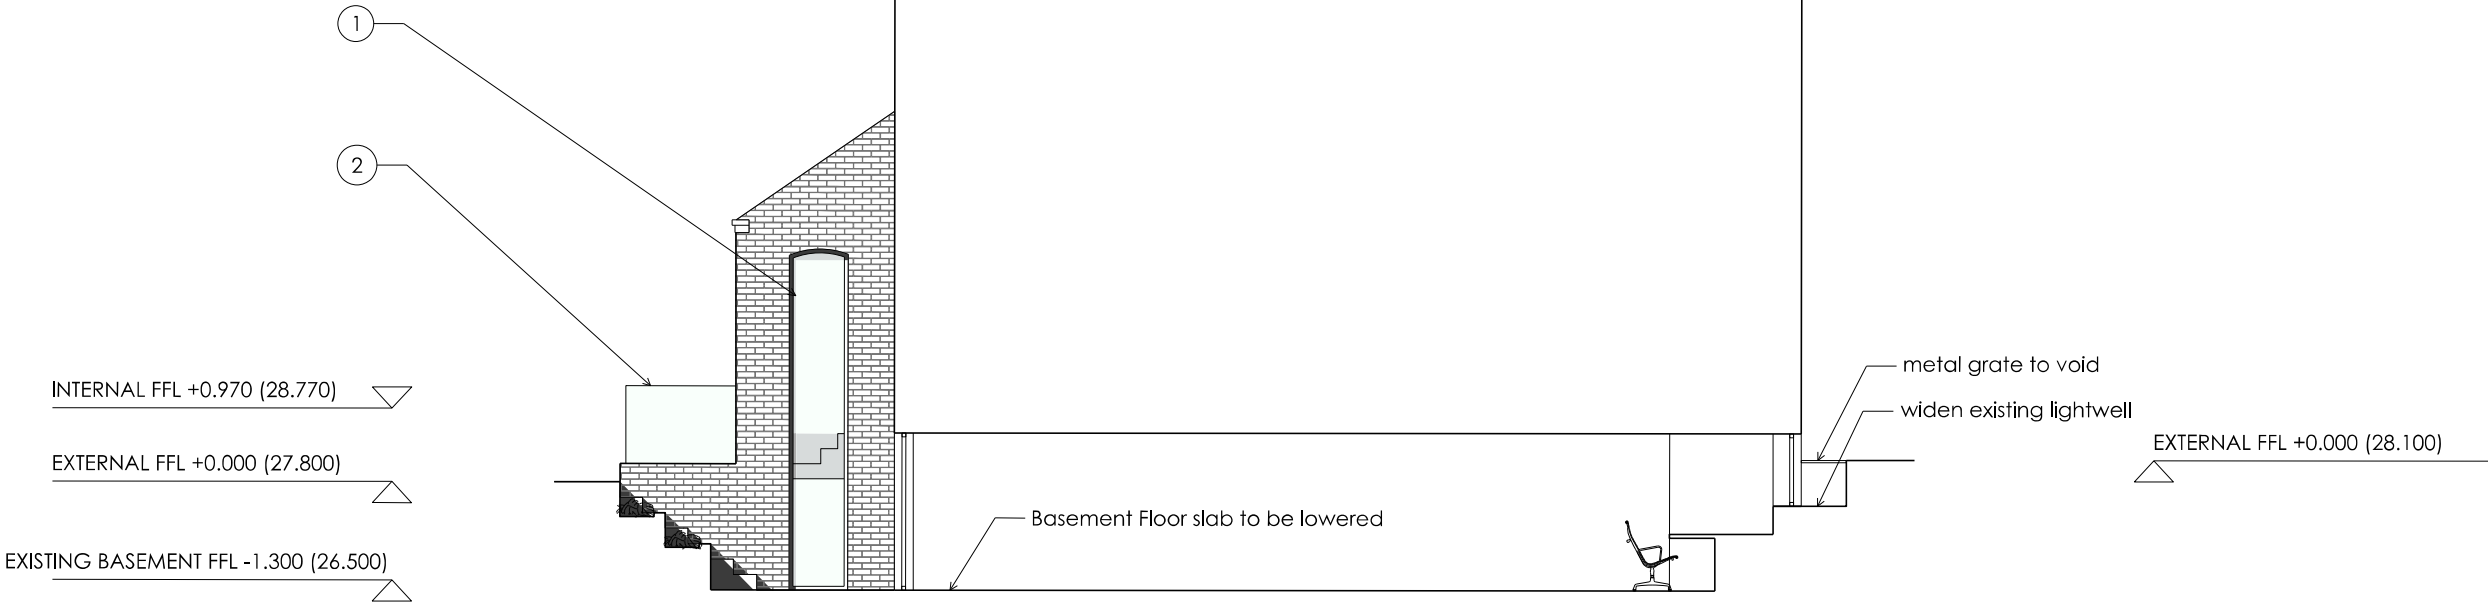

Side Elevation through Section CC

- Key
- 1. Aluminium Window
 - 2. Glass Balustrade
 - 3. Full height glazed door
 - 4. Brick planters to match existing building
 - 5. Timber balustrade

PLANNING ISSUE				
Rev	Description	By	Chk	Date
00	Issued for Planning	RM	SGA	27.07.22
01	Issued for Planning	RM	SGA	30.09.22
02	Issued for Planning	RM	SGA	04.10.22

Project	Zetland Road, Chorlton	Project No.	22-01	Rev.	02
		Dwg. No.	L(-4)003	By	RM
Title	Elevation Side Proposed	Date	JULY 22	Chk.	SGA
		Scale	1:100 @ A3	App.	00



mail@gastudio.co.uk
www.gastudio.co.uk
tel. 0161 835 3538

Architects / Masterplanning / Urban Design

All dimensions to be double checked (to be checked on site prior to manufacture). Do not scale of this drawing. Report any discrepancies to the Architect / CA immediately. All drawings copyright of G1 Studio Ltd. drawings are not to be reproduced without written consent.