



This drawing is the copyright of LDM Design.
All dimensions to be checked on site.
Do not scale.
All levels to be checked on site and refer to Ordnance
Survey Datum Newlyn unless alternative datum given.
All errors and omissions to be reported to the Architect
prior to commencement.
This drawing must be read in conjunction with the
relevant specification clauses.
This drawing must not be used on site unless issued
for construction.

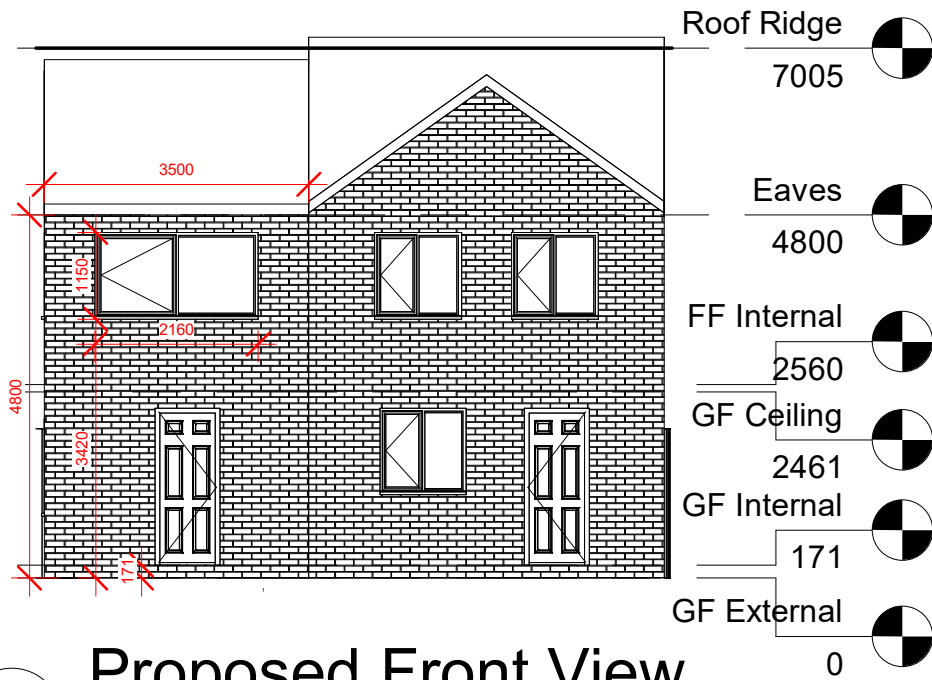


1 Proposed Front View

1 : 100

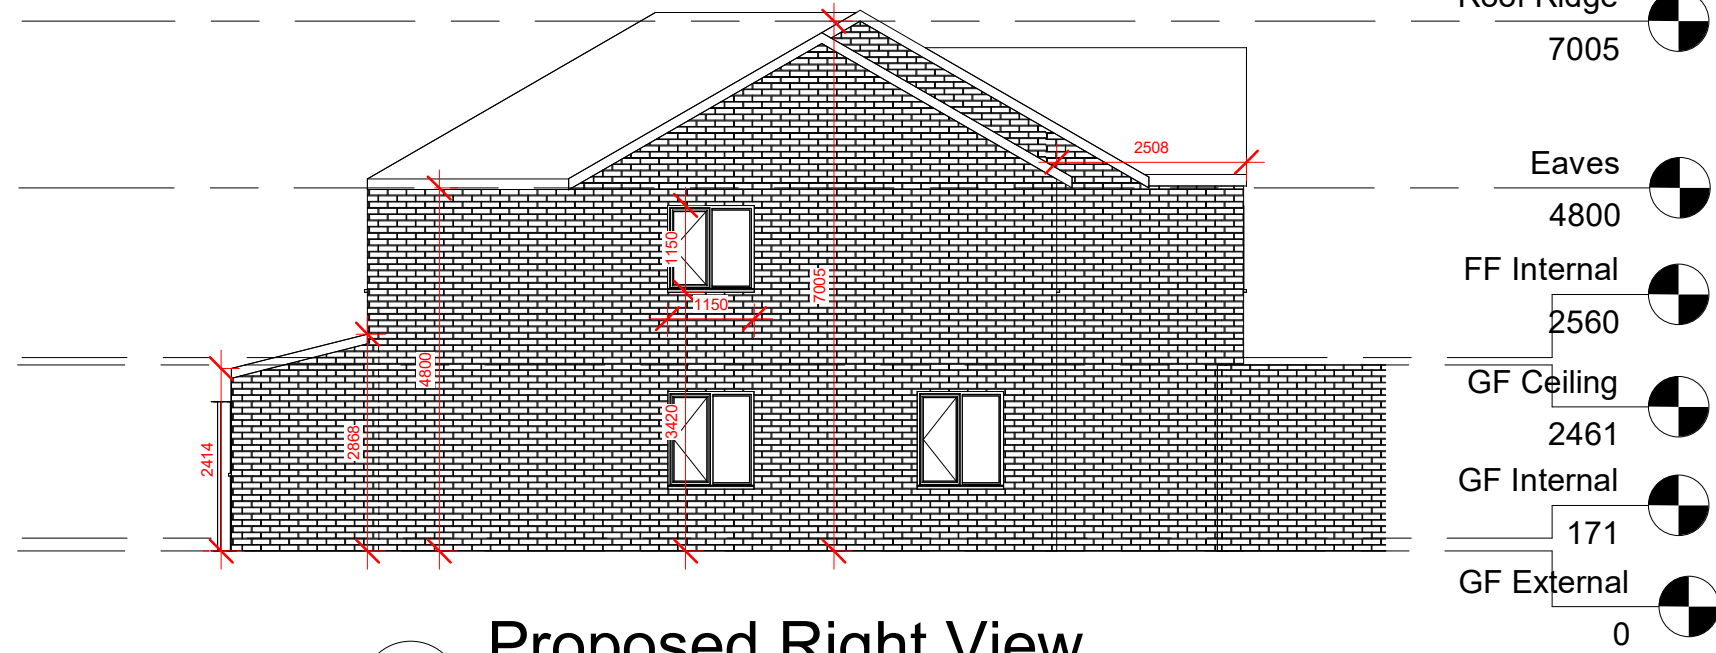


3 Proposed Right View

1 : 100

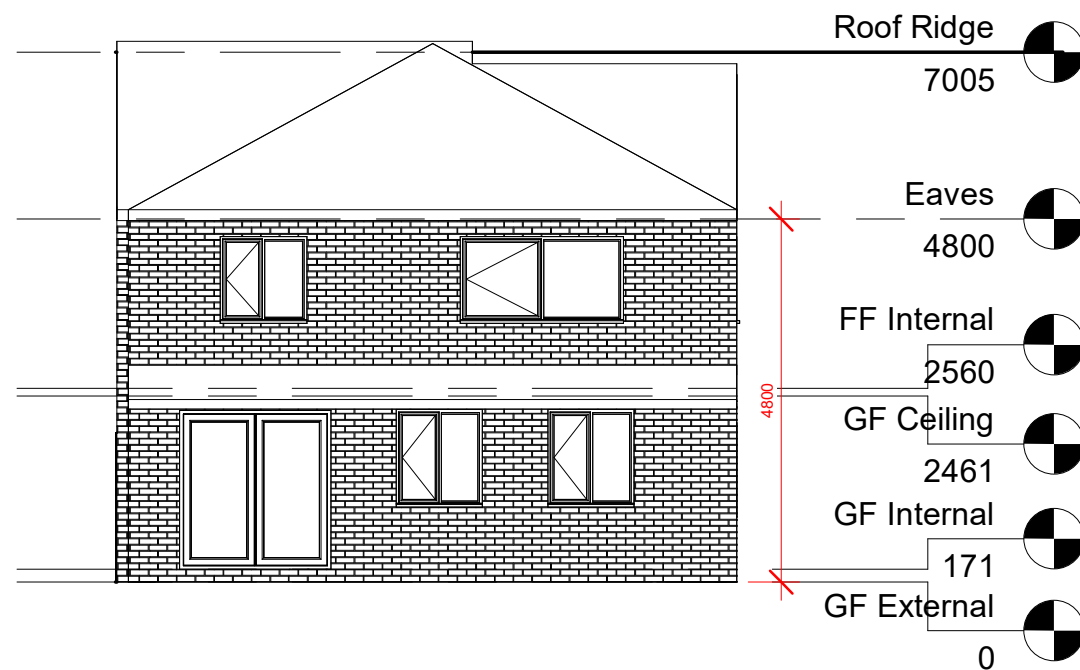


2 Proposed Rear View

1 : 100

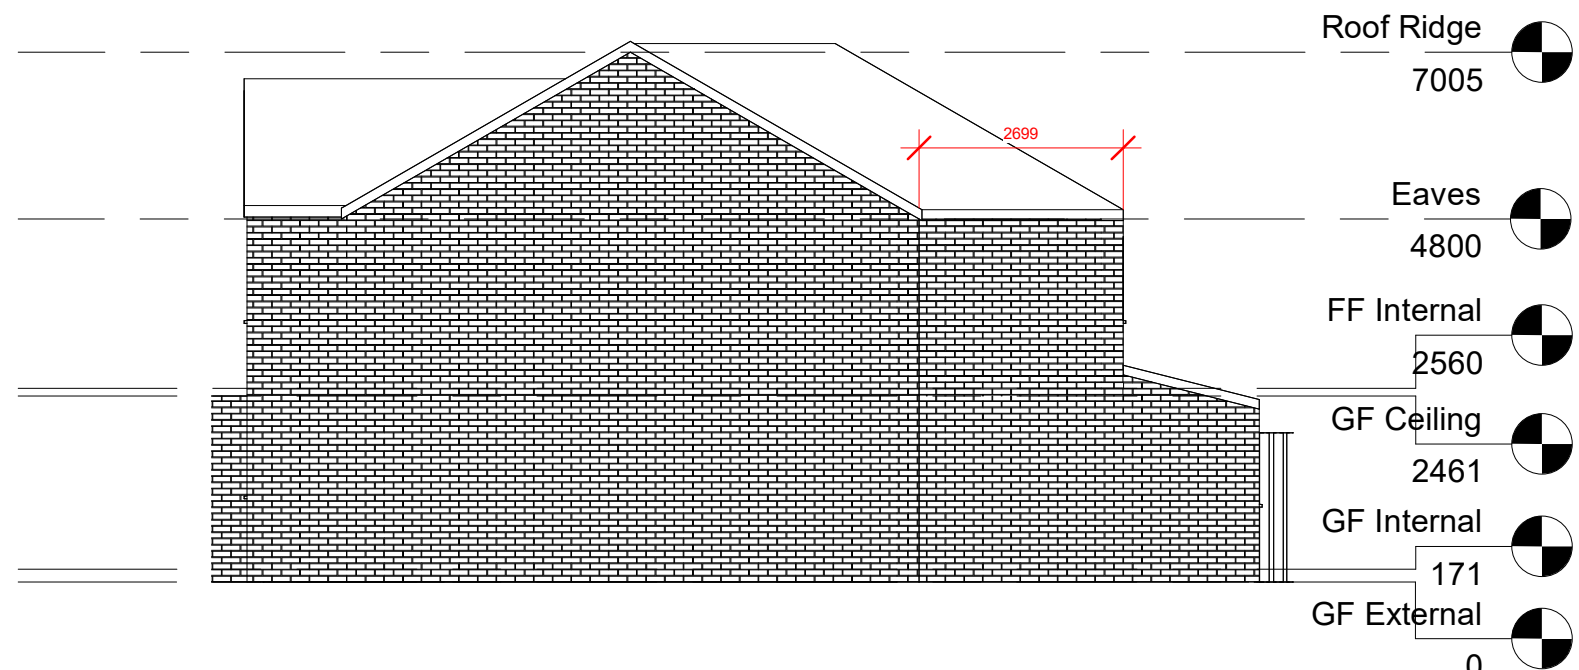

4 Proposed Left View

1 : 100

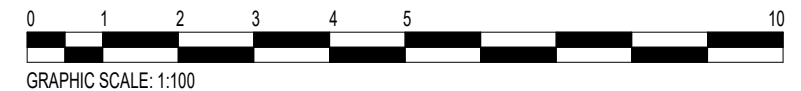

LDM Design

PROJECT
83 Plymouth Grove, Manchester,
M13 9LU

SHEET
Proposed Setout Elevations

CLIENT
Alan Wu

Scale (@ A3)
1 : 100

Drawn by
JG

Checked by
LG

DRAWING NUMBER
PS222

REV
H