
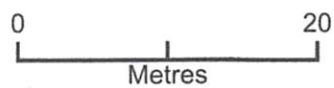


MOULAND

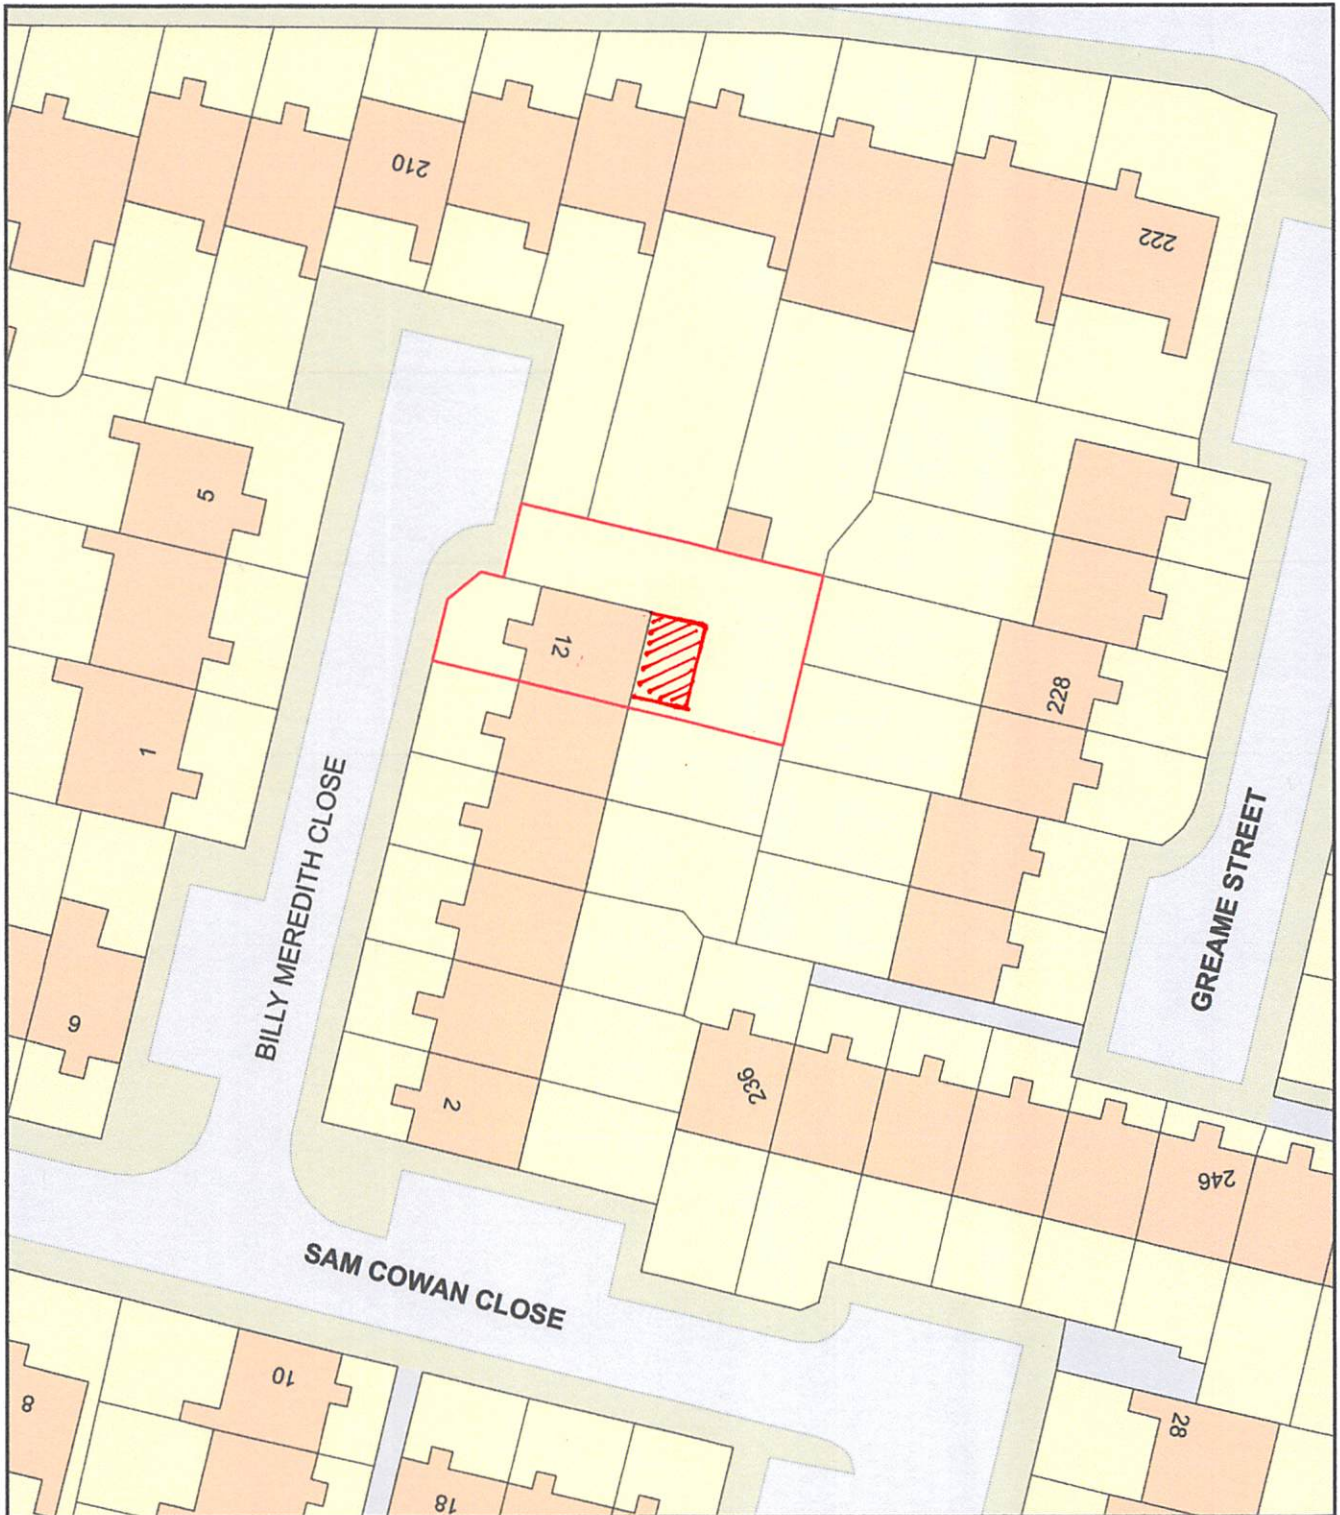

Plan Produced for: Mike Taylor

Date Produced: 02 Mar 2023

Plan Reference Number: TQRQM23061094123447

Scale: 1:500 @ A4