

NOTES:


ALL MEASUREMENTS ARE TO BE CHECKED AND CONFIRMED BY MAIN CONTRACTOR &/OR CHOSEN SIGNAGE MANUFACTURER PRIOR TO PROCEEDING .

YOUTH STUDIO TO RECEIVE SAMPLES OF ALL MATERIALS/ FINISH SAMPLES FOR SIGN OFF PRIOR TO PROCEEDING .


01 ILLUMINATED LIGHTBOX CANOPY WRAP-AROUND FROM THE MAIN ENTRANCE ON SILVER STREET TO CHORLTON STREET SUBJECT TO PLANNING.

02 LIGHTBOX TO BE ILLUMINATION HOURS TO BE DEFINED BY PLANNING CONSULTANT .


03 APPLIED VIYNL GRAPHICS TO BE DESIGNED BY BRANDING AGENT .

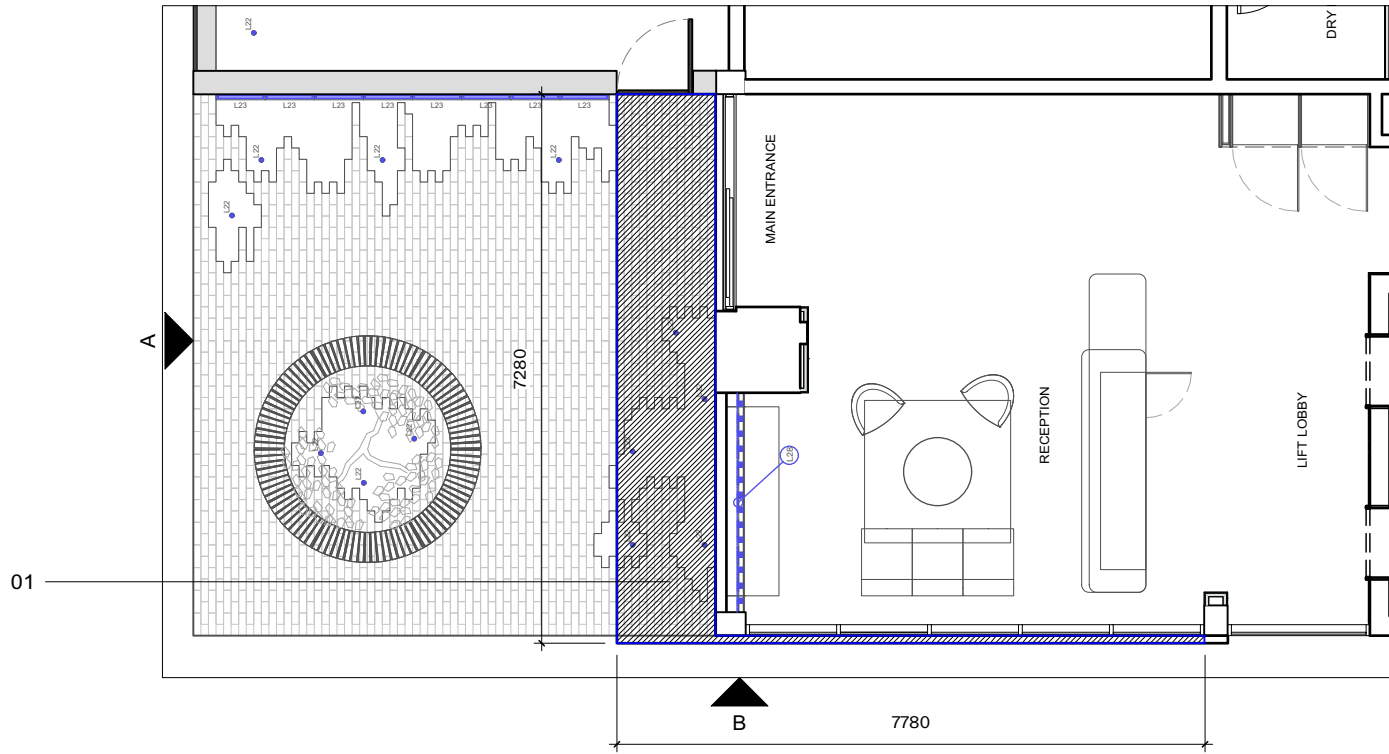


1 PLAN
Scale: 1:100

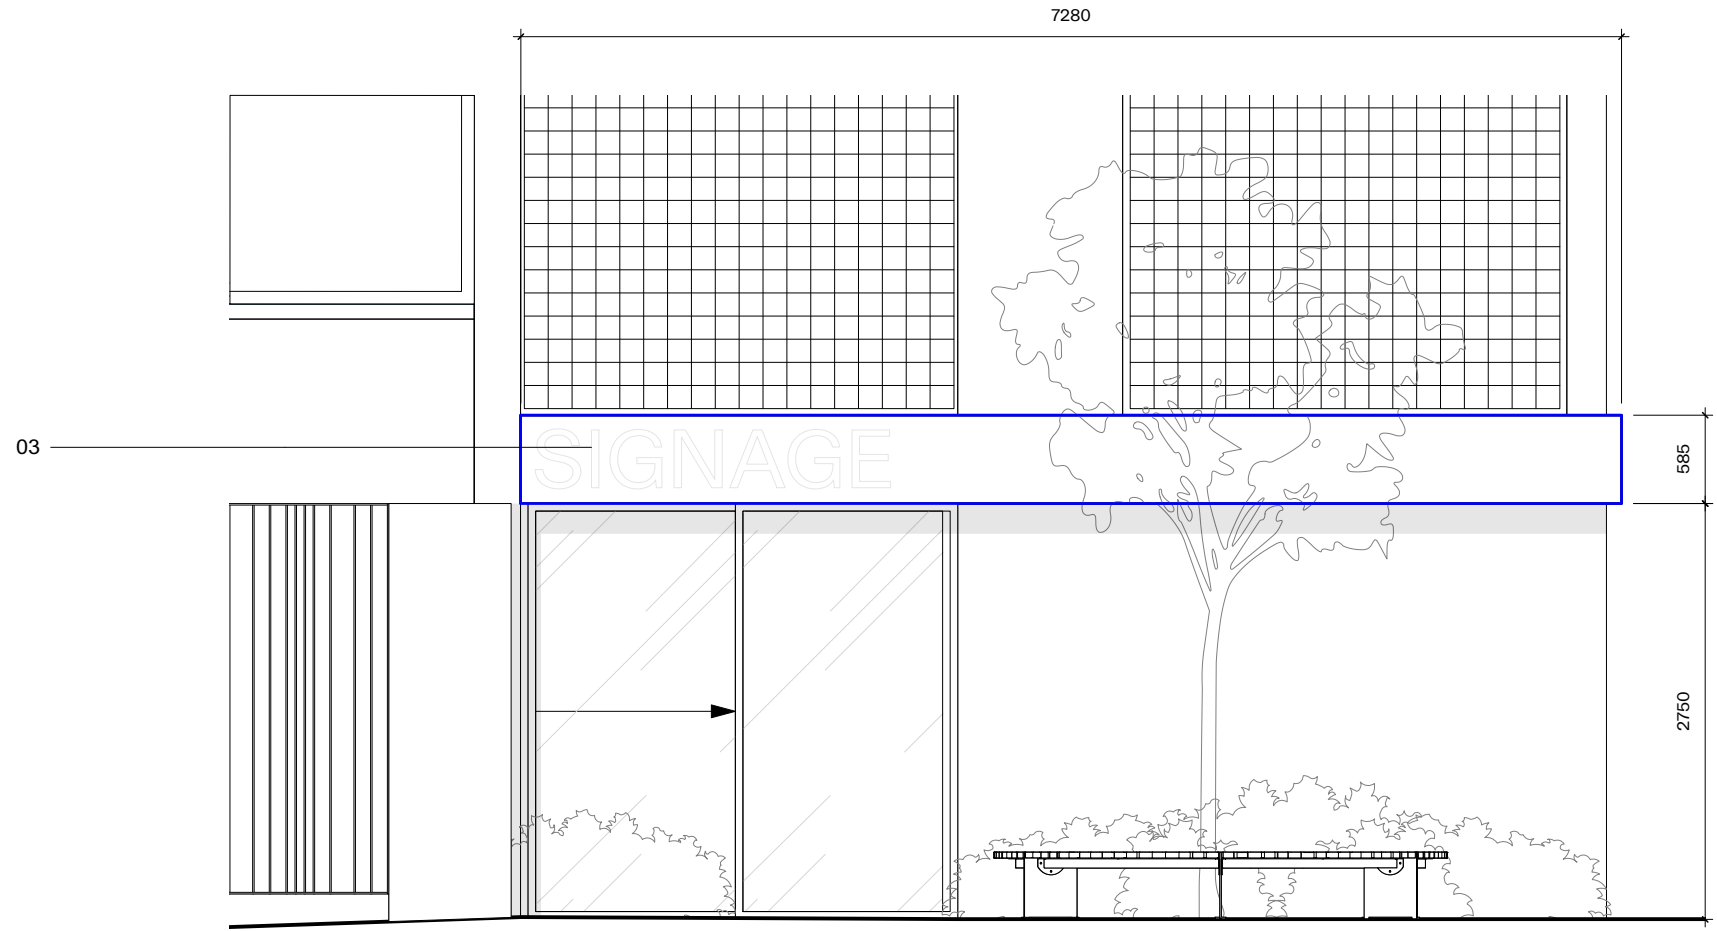

2 ELEVATION A
Scale: 1:50

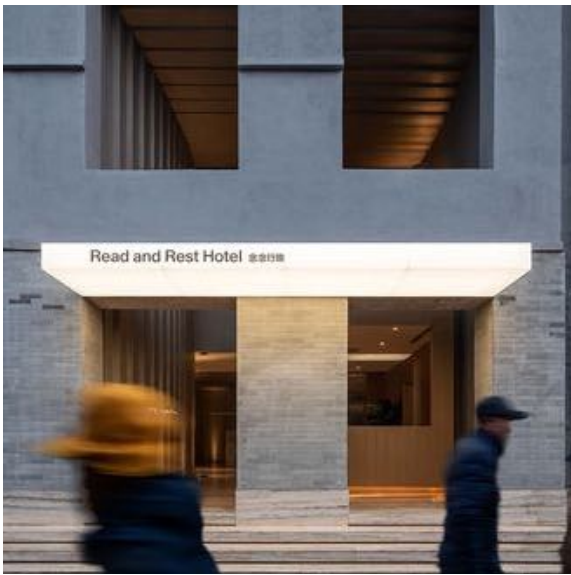

REFERENCE A -
ILLUMINATED GRAPHIC CANOPY

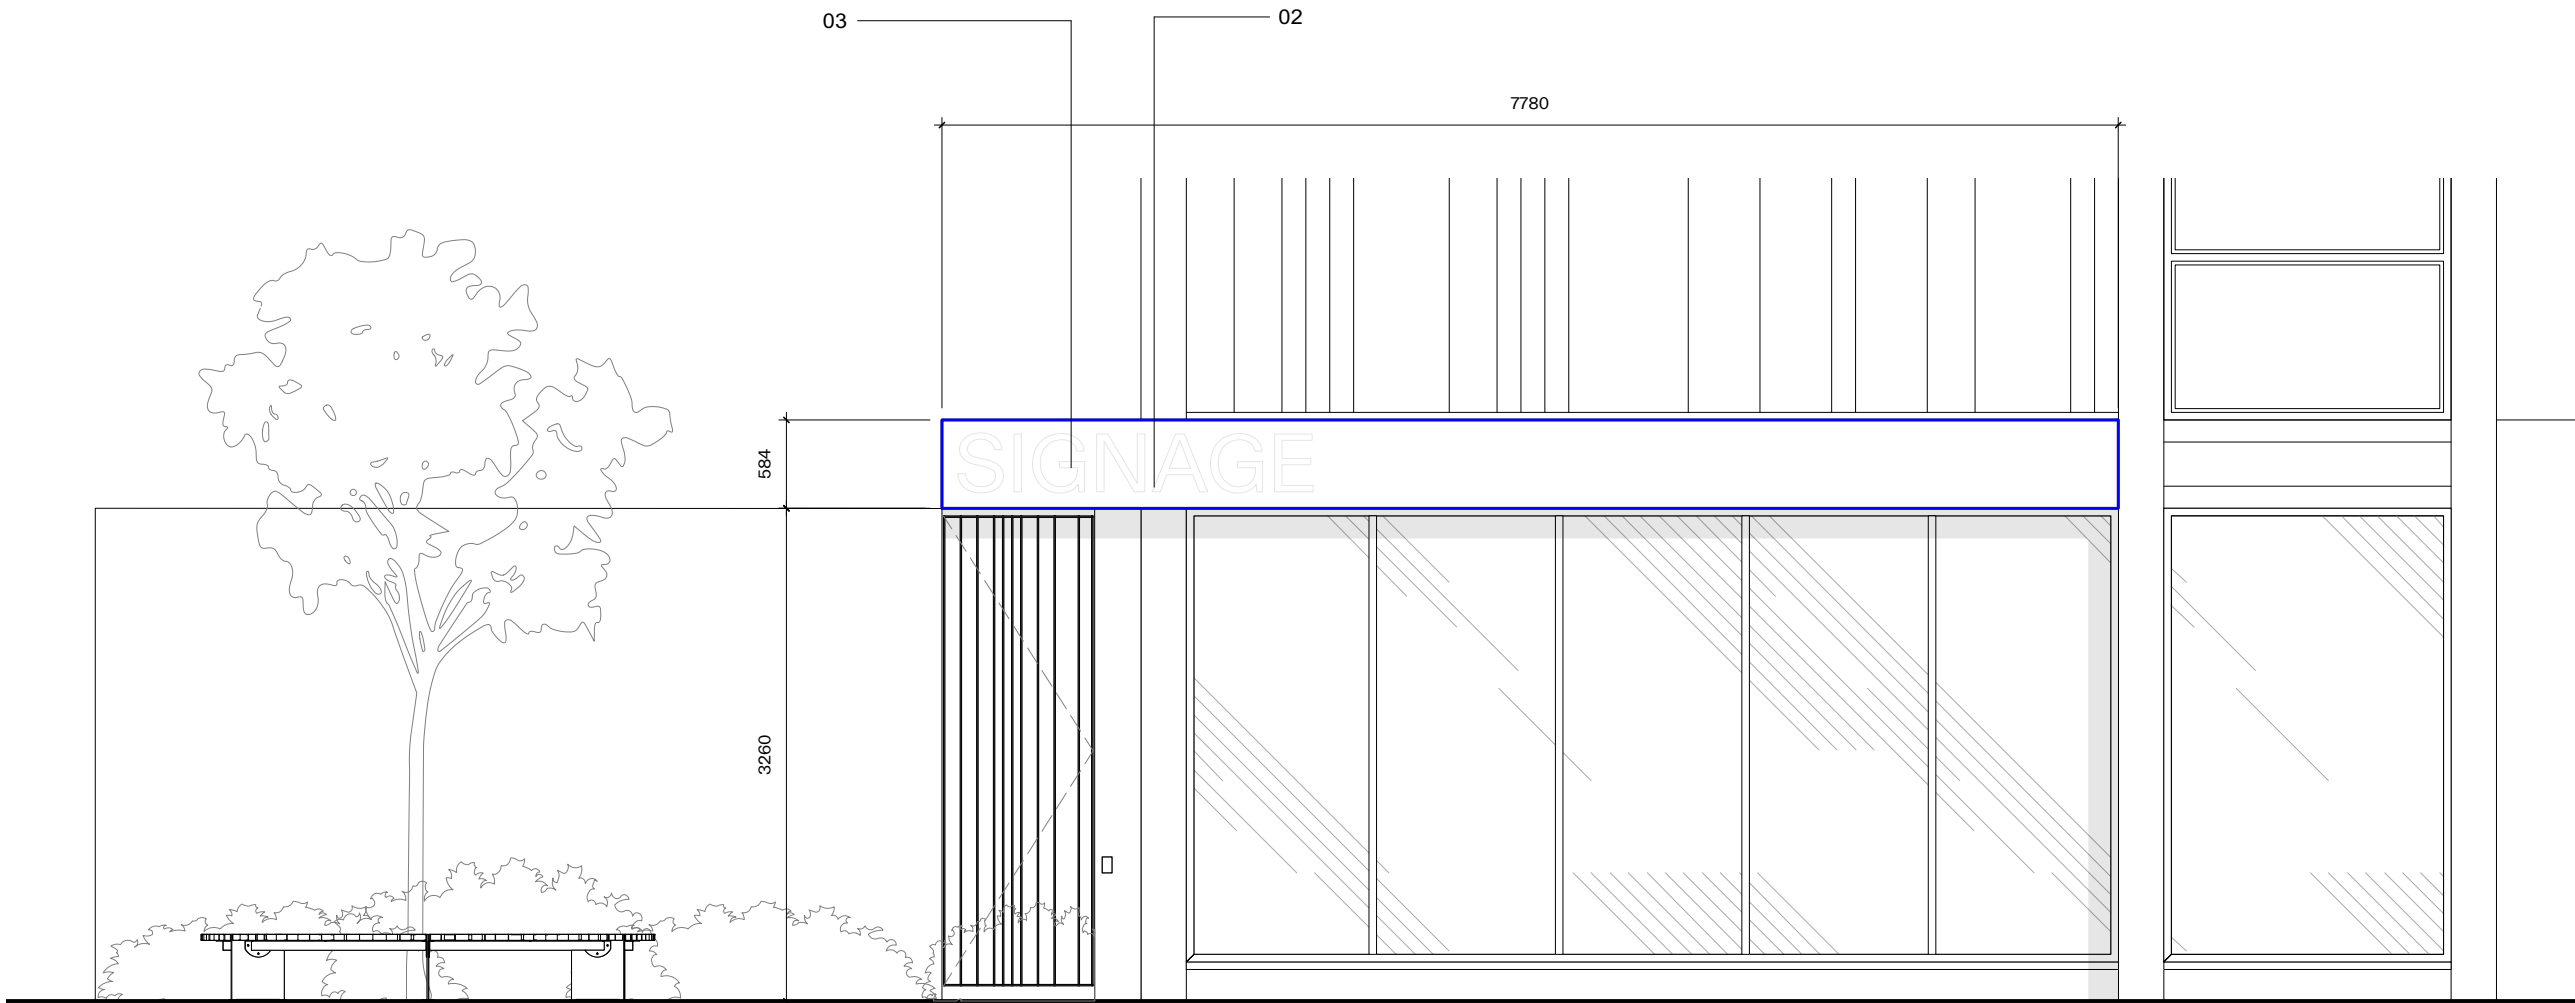

3 ELEVATION B
Scale: 1:50

GENERAL NOTES:
THIS WORK IS THE INTELLECTUAL PROPERTY OF YOUTH AND MAY NOT BE REPRODUCED, COPIED OR REPLICATED, IN ANY FORM, WITHOUT THE WRITTEN PERMISSION, OR CONSENT.
ALL DIMENSIONS ARE INDICATIVE AND TO BE VERIFIED ON SITE BY THE SELECTED CONTRACTOR - YOUTH CANNOT BE HELD LIABLE FOR ANY INACCURACIES.
SPECIFIED MATERIALS AND EQUIPMENT, ARE TO BE INSTALLED TO MANUFACTURERS REQUIREMENTS. PRIOR TO ANY INSTALLATION, THE CONTRACTOR IS REQUIRED TO LIAISE WITH THE MANUFACTURER, ON RECOMMENDED CONSTRUCTION METHODS.
CONTRACTORS TO PROVIDE DRAWINGS FOR SIGN OFF.
DRAWINGS TO BE READ IN CONJUNCTION WITH YOUTH ASSOCIATED SCHEDULES OR REFERENCES.

WWW.YOUTH-STUDIO
+44 (0) 161 7060 467
3 STEVENSON SQUARE, NORTHERN QUARTER, MANCHESTER, M1 1DN

P01 02/12/2022 ISSUED FOR TENDER

NO. DATE ISSUE NOTES

PROJECT ID.
YS-233
PROJECT TITLE.
ARTHUR HOUSE

CHORLTON STREET,
MANCHESTER, M1 3FH

CLIENT.
SIXTEEN REAL ESTATE
ARCHITECT / PROJECT MANAGER
—

DATE DRAWN.
31/11/22

DRAWN BY
AS
APPROVED BY.
LM
SCALE.
A2

DRAWING TITLE.
EXTERNAL SIGNAGE
REV.
P01
DRAWING NO.
223-YOU-XX-00-DR-I-9021