


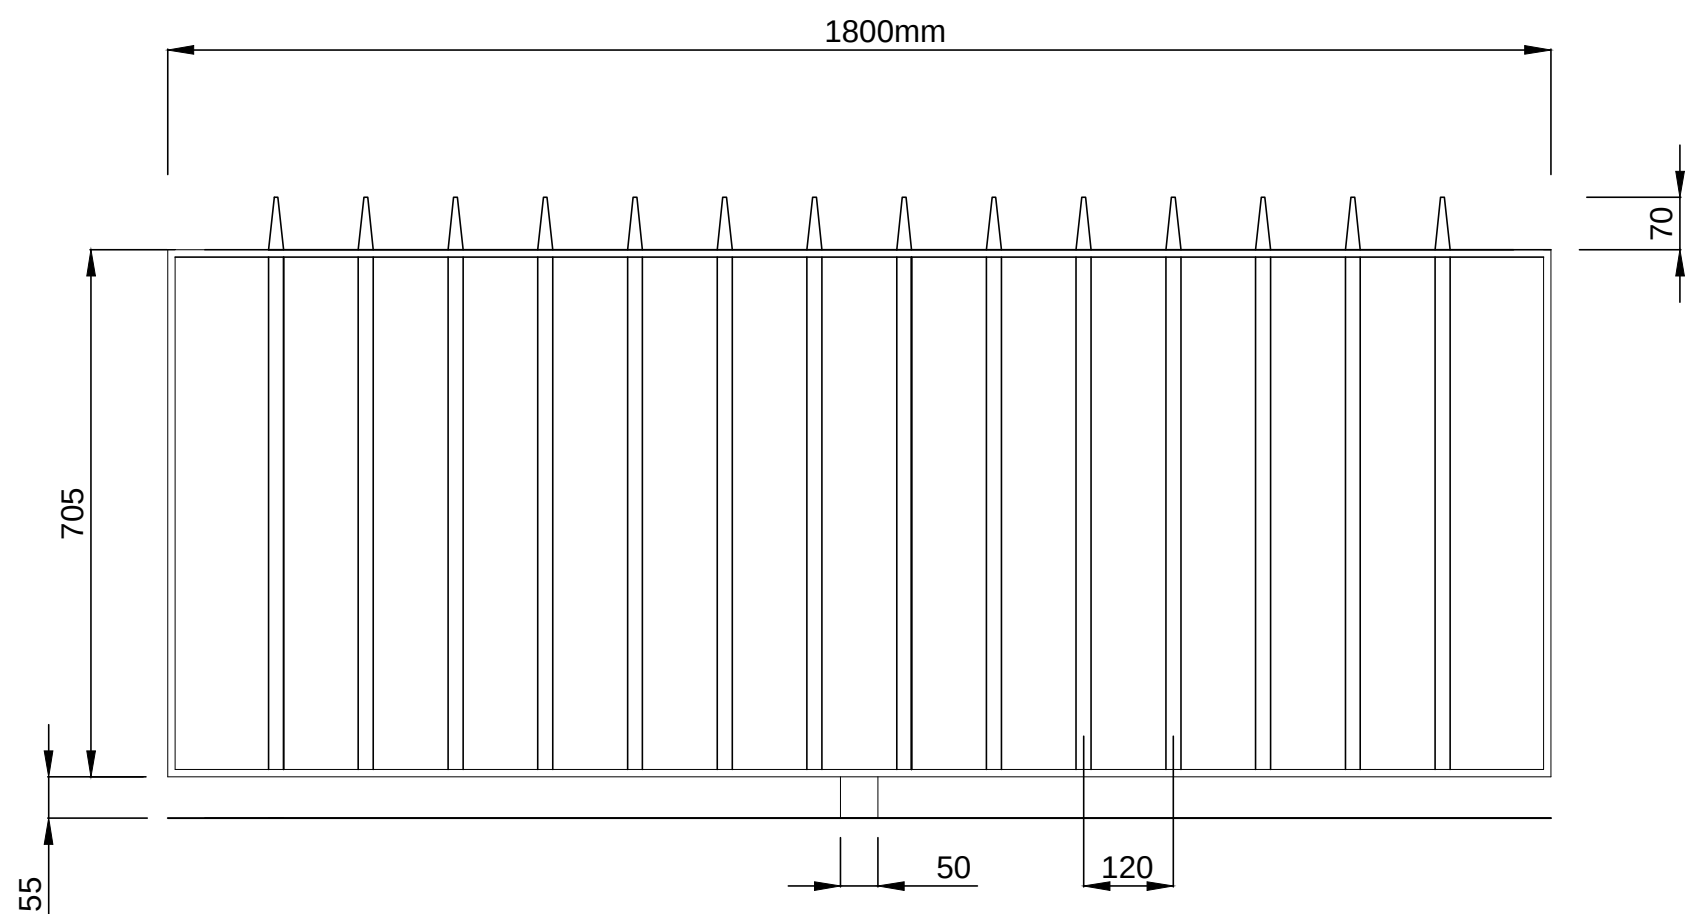

Proposed Elevation - Planning Railing Option



Planning Railing Option

Victorian style railings. Set on-top of new sandstone coping stones. Including top bar rail heads.

Four sections of railings at 1800x850mm approx. to be installed at the four openings adjacent to trees on Stenner Lane. Panel sizes - 775mm high vertical bar fencing with 20mm tubular infill at 120mm centres giving 100mm gap, 40x10mm horizontal flat plates. Rails to wall reveals to be 50x50mm RHS with four connectors per panel (Angle Cleats). Central 120x50mm Base plate. All Steelwork galvanised and polyester coated in Black.

Scale: 1:10 @ A1

This drawing is to be read in conjunction with the following documents:-

- MCC_XX_XX_DR_B_001_S2 Site Location Plan Rev A
- MCC_XX_XX_DR_B_002_S2 Work Location Rev A
- MCC_XX_XX_DR_B_003_S2 Existing Elevation Rev A
- MCC_XX_XX_DR_B_004_S2 Proposed Elevation Rev A
- MCC_XX_XX_DR_B_005_S2 Retaining Wall Details Rev A
- MAN024-PEV-XX-ZZ-DR-S-5001_General Arrangement - Structural Details_P01
- MAN024-PEV-XX-ZZ-DR-S-5901_Masonry Details_P01
- AMP/44657.3 - Schedule of Works
- AMP/44657.3 - Existing Photographic Schedule
- Designer Risk Assessment
- PEP - General Information
- Project Execution Plan
- AMP/44657.3 Authority's Requirements - Information Required

All measurements and fixing details contained on this drawing are indicative only. This drawing should not be used for setting out.

- NOTES:**
- ALL DIMENSIONS ARE IN MILLIMETRES UNLESS OTHERWISE STATED.
 - THIS DRAWING IS TO BE READ IN CONJUNCTION WITH ALL OTHER RELEVANT DOCUMENTATION.
 - DO NOT SCALE FROM THIS DRAWING, ALL DIMENSIONS TO BE CONFIRMED ON SITE.



Capital Programmes Division

Manchester City Council
PO Box 532, Town Hall
Manchester
M60 2LA

DRAWING STATUS **Planning**

PROPERTY TITLE
Stenner Lane
Didsbury
M20 2RQ

UPRN DFE NO.
-

PROJECT TITLE
Fletcher Moss Botanical Gardens
Stenner Lane Boundary Walls

DRAWING TITLE
Proposed Elevation & Railing Option

JOB NO. AMP44657/3 DATE 14/01/2022 REV A

SCALE Various@A1 AUTHOR RAH CHECKED BY CS APPROVED BY

DRAWING NO.
MCC_XX_XX_DR_B_006_S2