


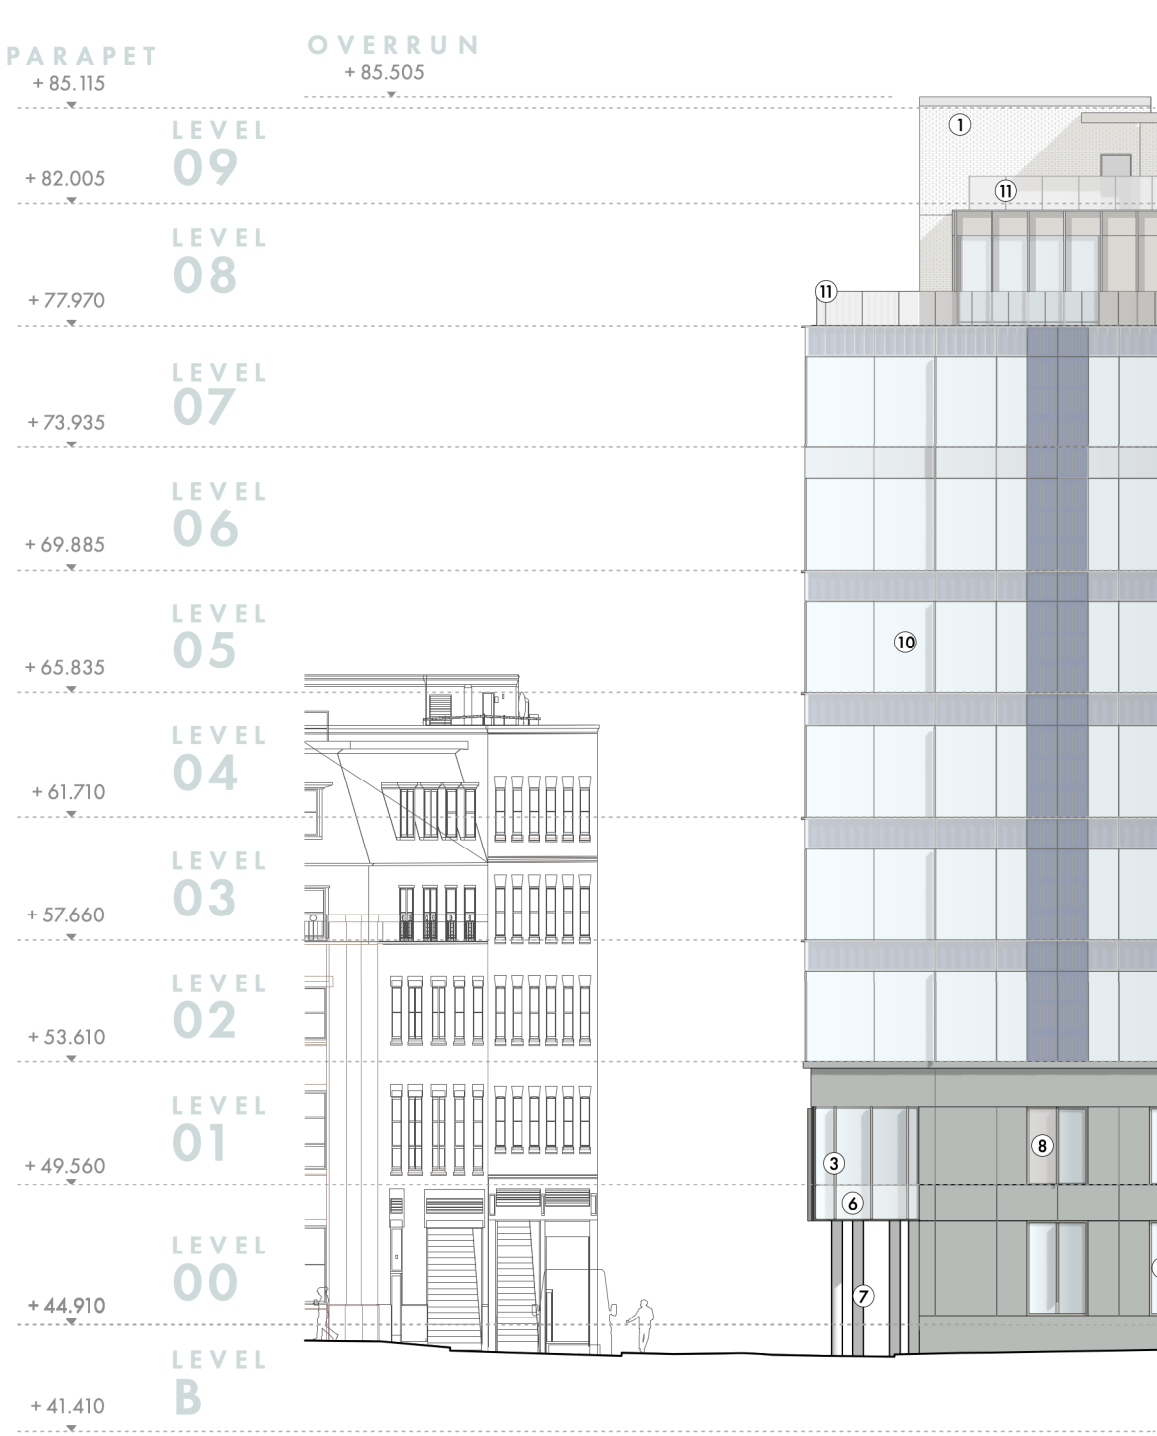

REVISION	DATE	DESCRIPTION
A	30/11/22	Draft Planning Issue
B	08/12/22	Planning Issue

MARBLE ST - ELEVATION BB

35 FOUNTAIN STREET | PROPOSED ELEVATIONS

ELEVATION KEY

- 1

EXTERNAL FACING BRICK
- 2

PRECAST CONCRETE PANELS
- 3

GREY ALUMINIUM FINS
- 4

GREY ALUMINIUM FRAME
- 5

GLAZED SPANDREL

6

OBSCURED GLAZING (SPANDREL)

7

EXISTING STEEL COLUMN - PAINTED

8

GREY ALUMINIUM SPANDREL


9

ALUMINIUM SPANDREL

10

CURTAIN WALLING

11

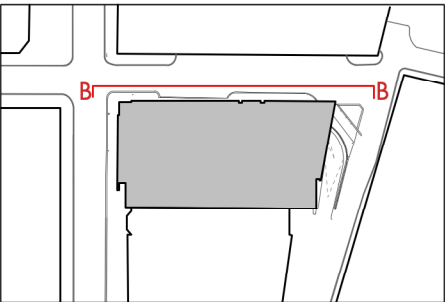GLASS BALUSTRADE

OMIArchitects

31 Blackfriars Road, Salford, Manchester, M3 7AQ +44(0)161 832 3242 / info@omiarchitects.com / www.omiarchitects.com					
PROJECT	35 FOUNTAIN ST				
DRAWING	PROPOSED ELEVATION - MARBLE ST BB				
DATE	OCT 22	DRAWN BY	DC	SCALE	1:250 @A3
JOB NO.	1431	DWG.NO.	L 1601		