



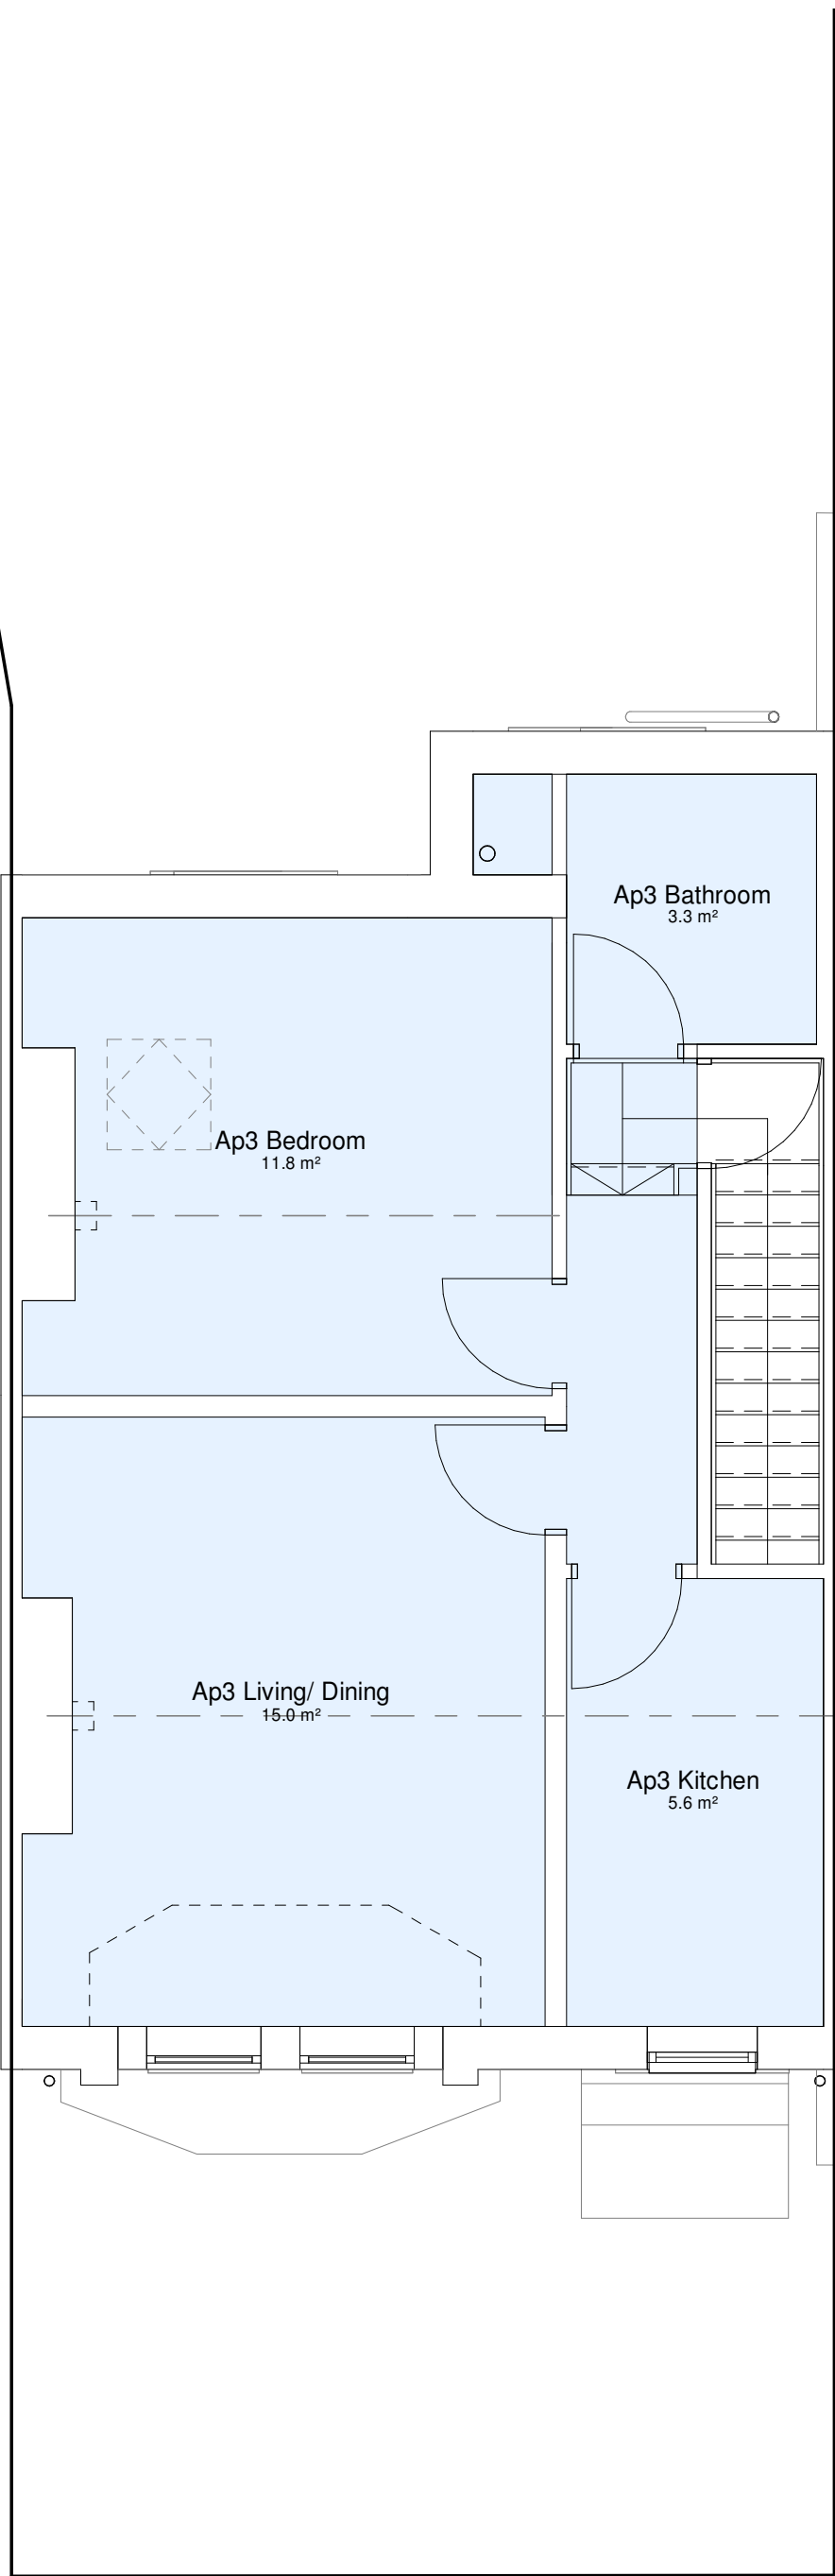

02 SF Extg
scale 1 : 50

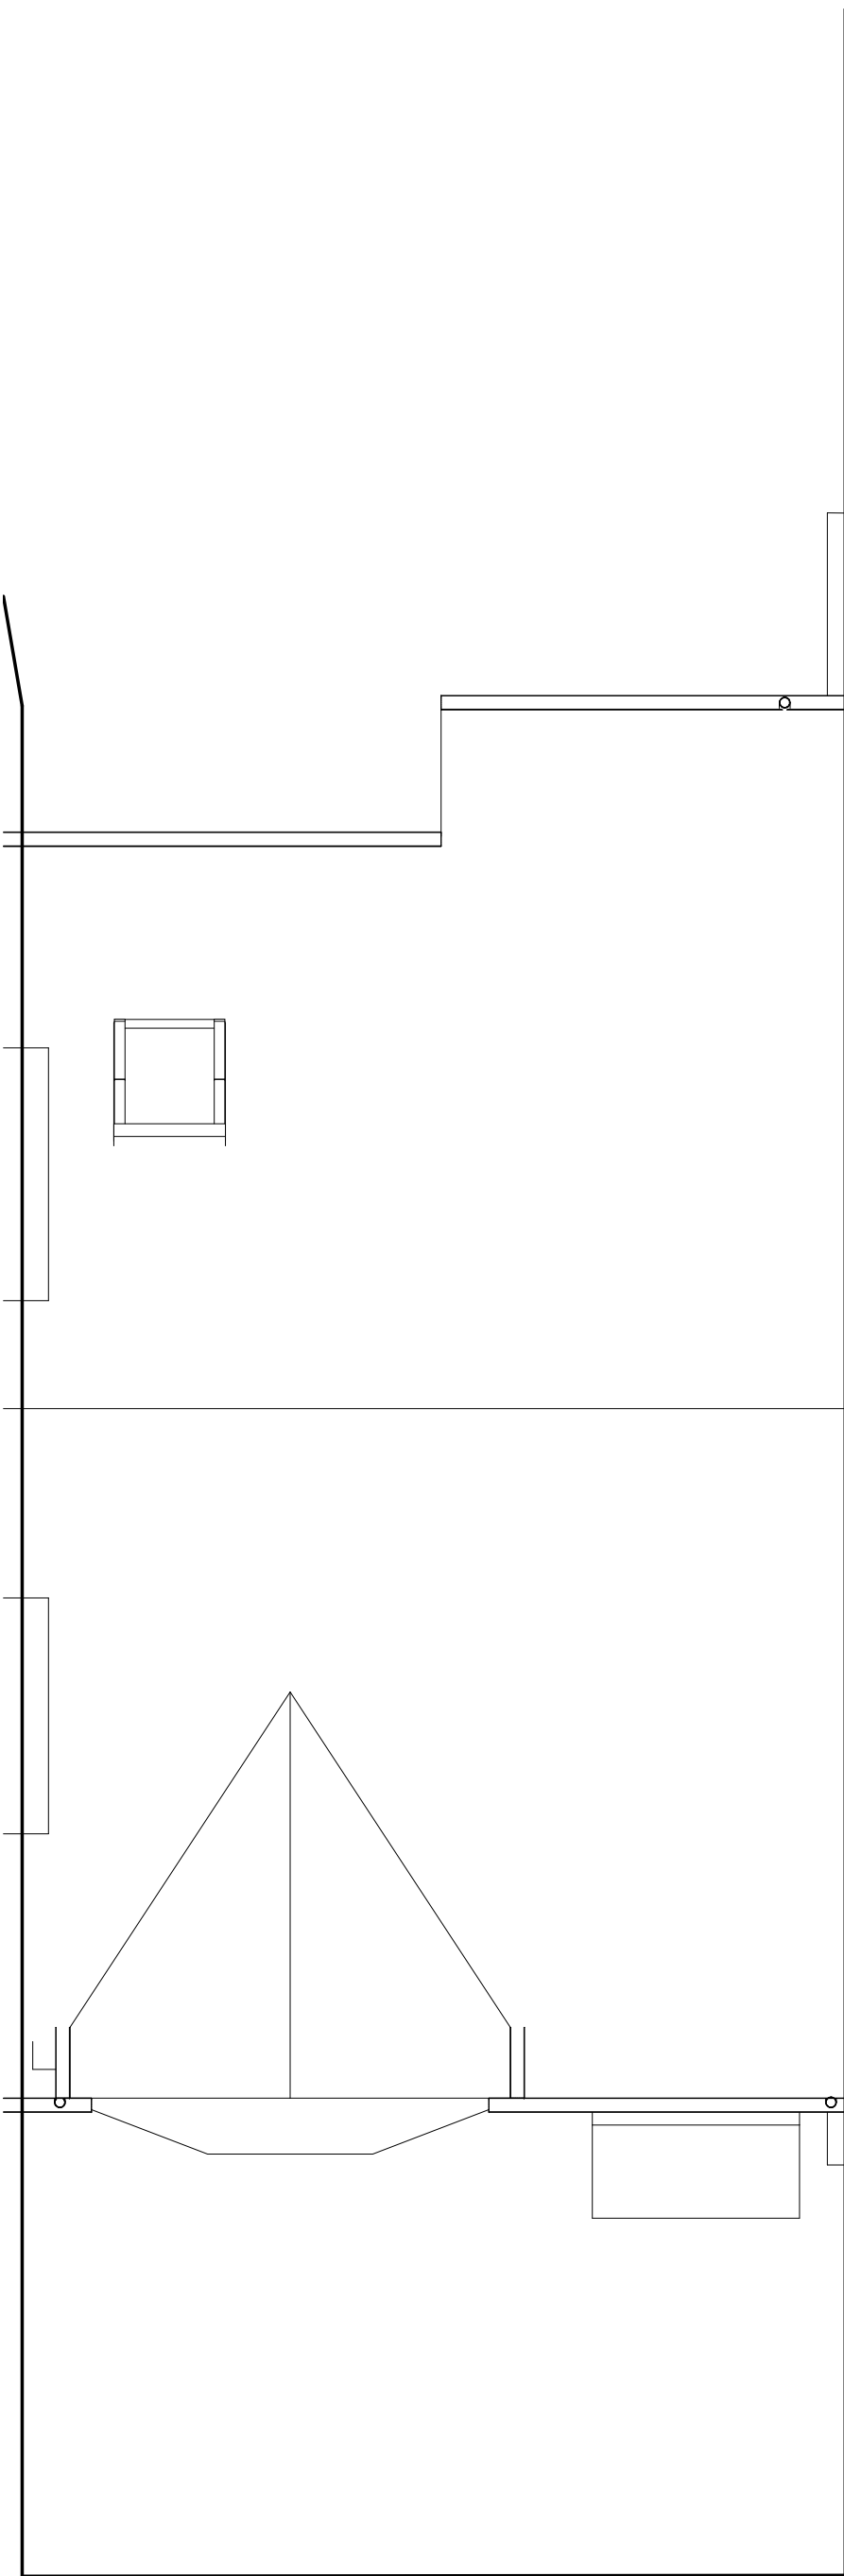

03 Roof Extg
scale 1 : 50

