

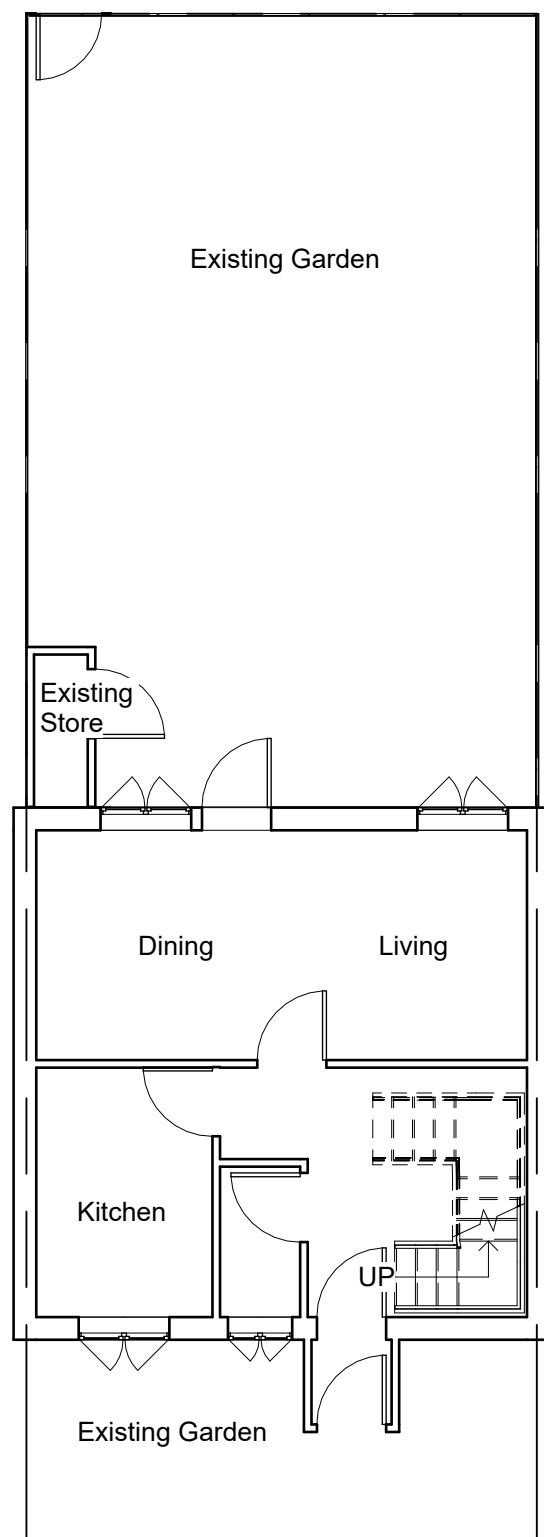


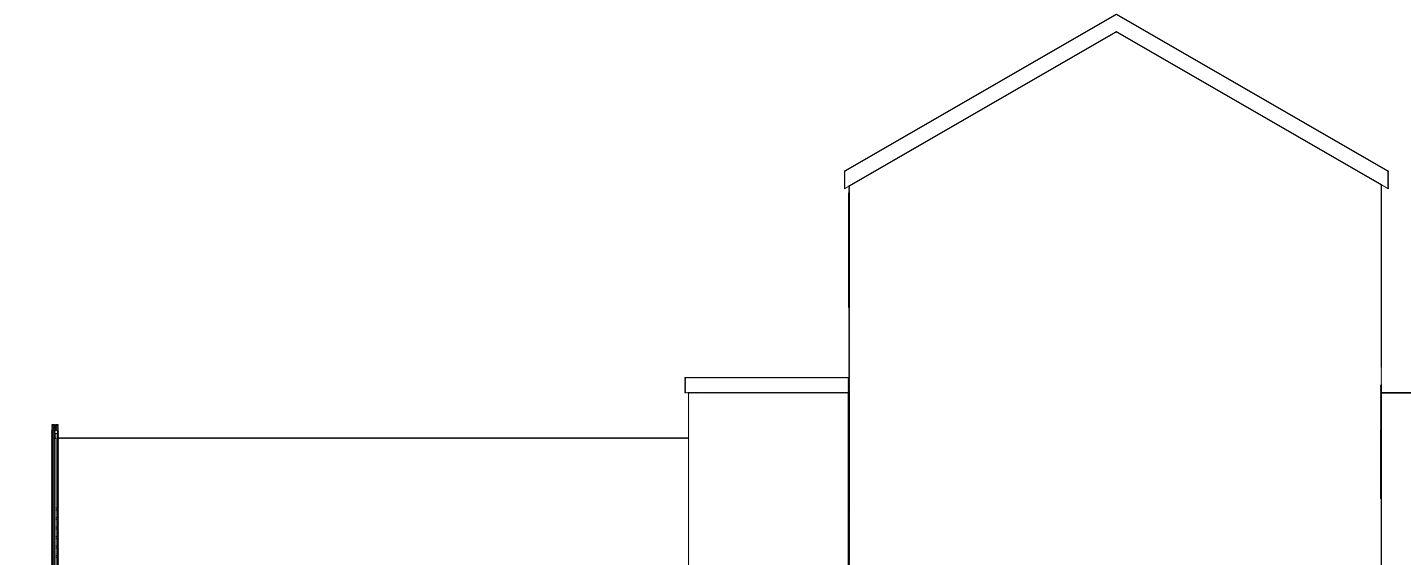

00 Ground Floor

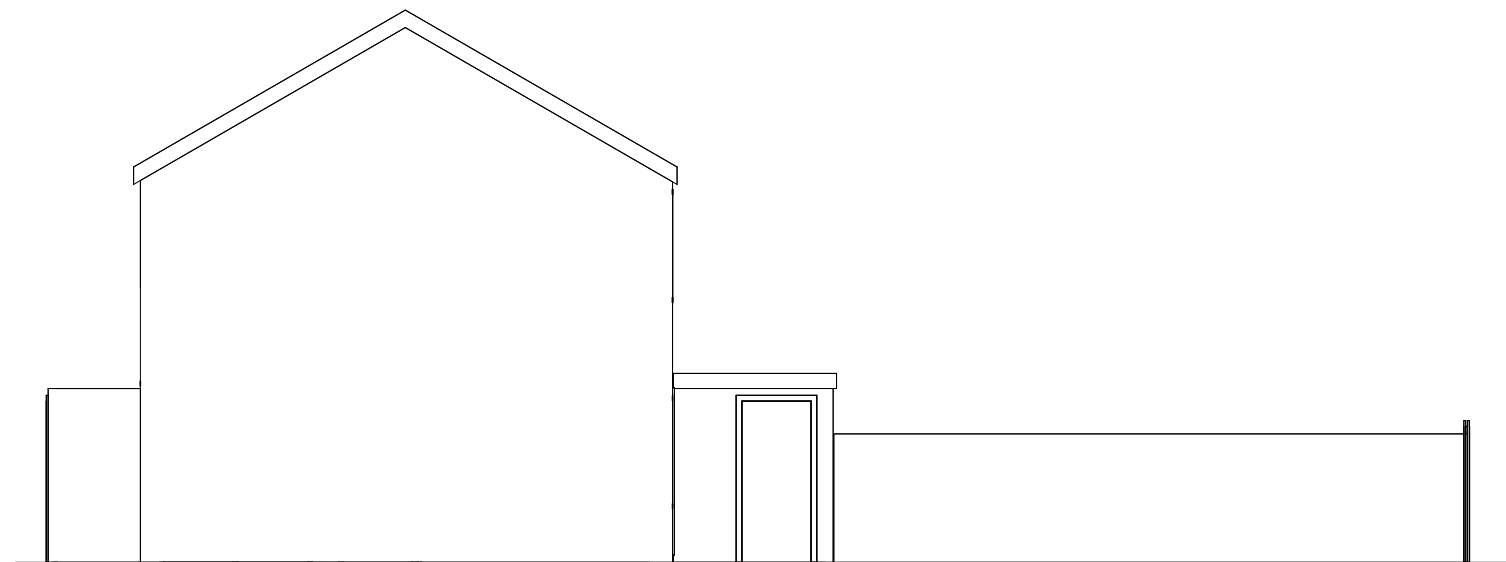

ARCHITECTURE

www.m1architecture.co.uk

01613272011 | 07506237914

179 Princess Rd Manchester M14 4RL

Single storey rear extension





4 Felling Walk M14 4HR

2178

A301

Existing Plans

1 : 100

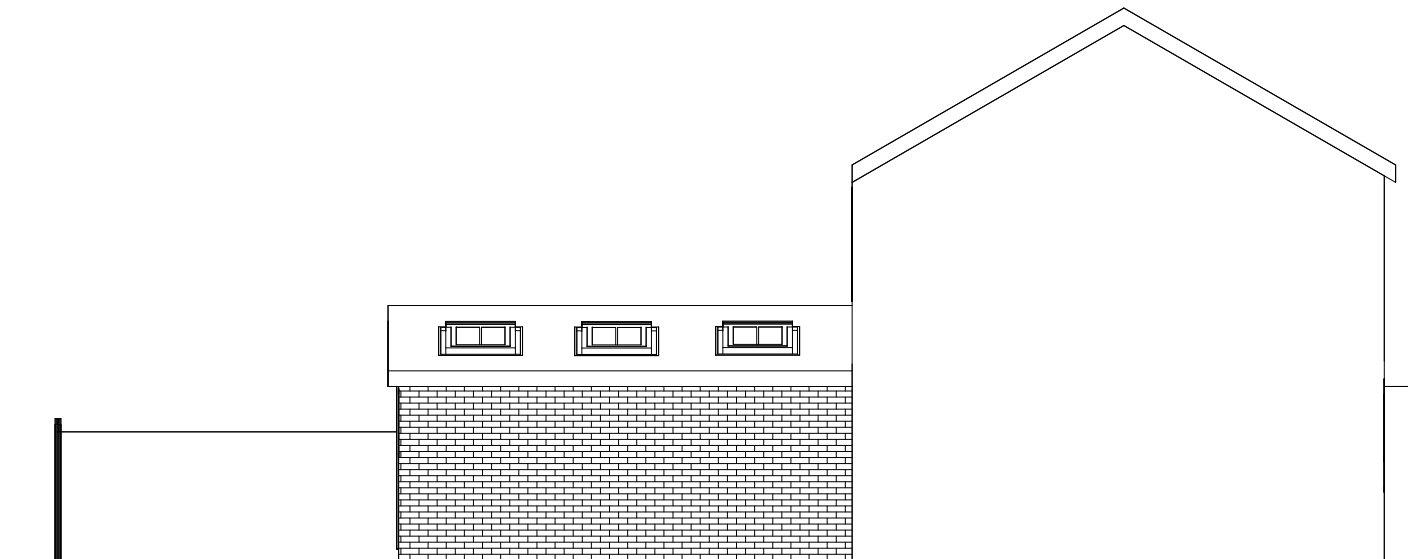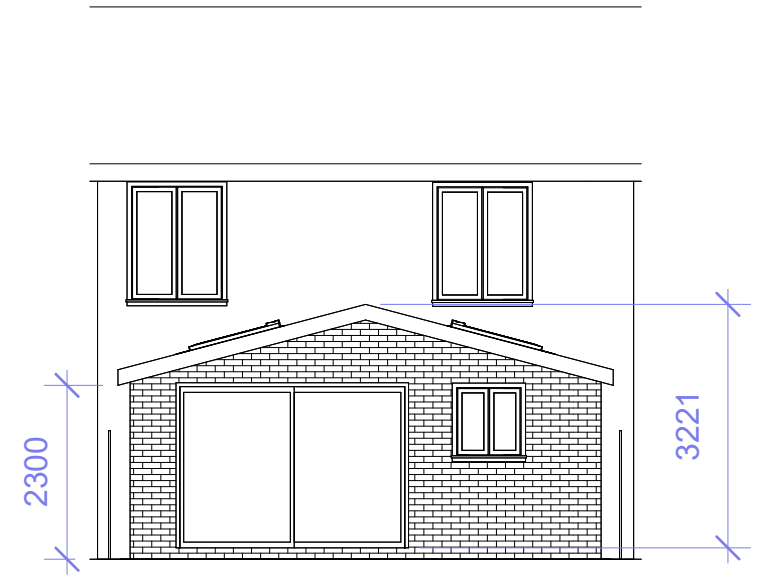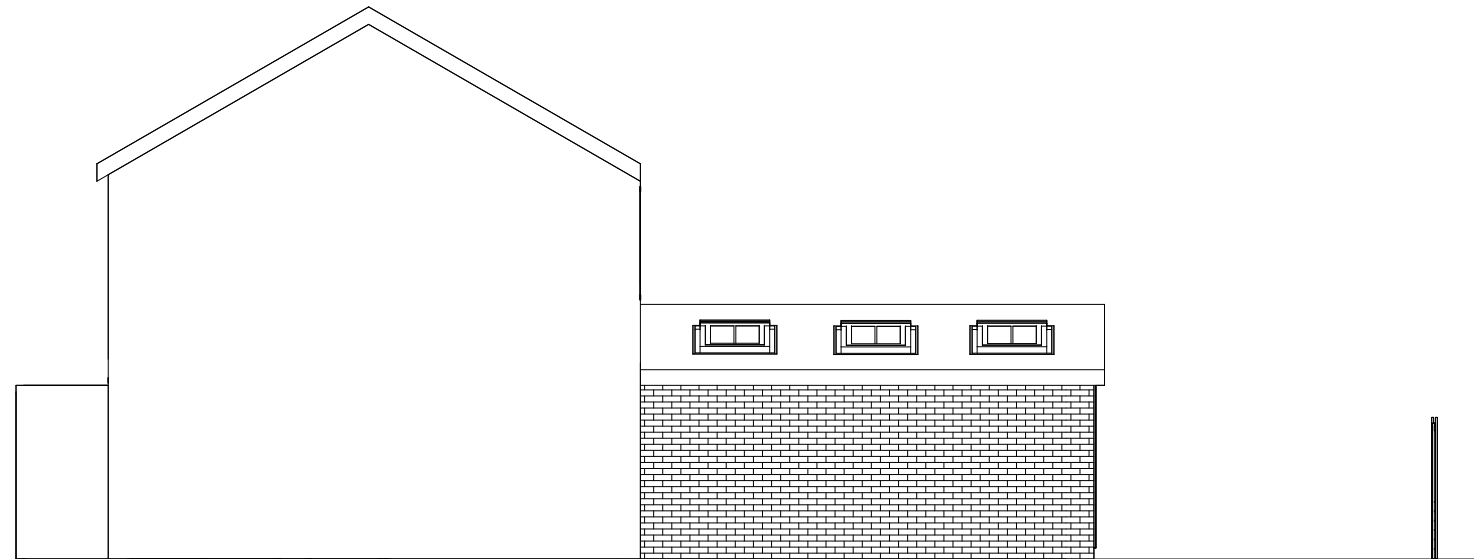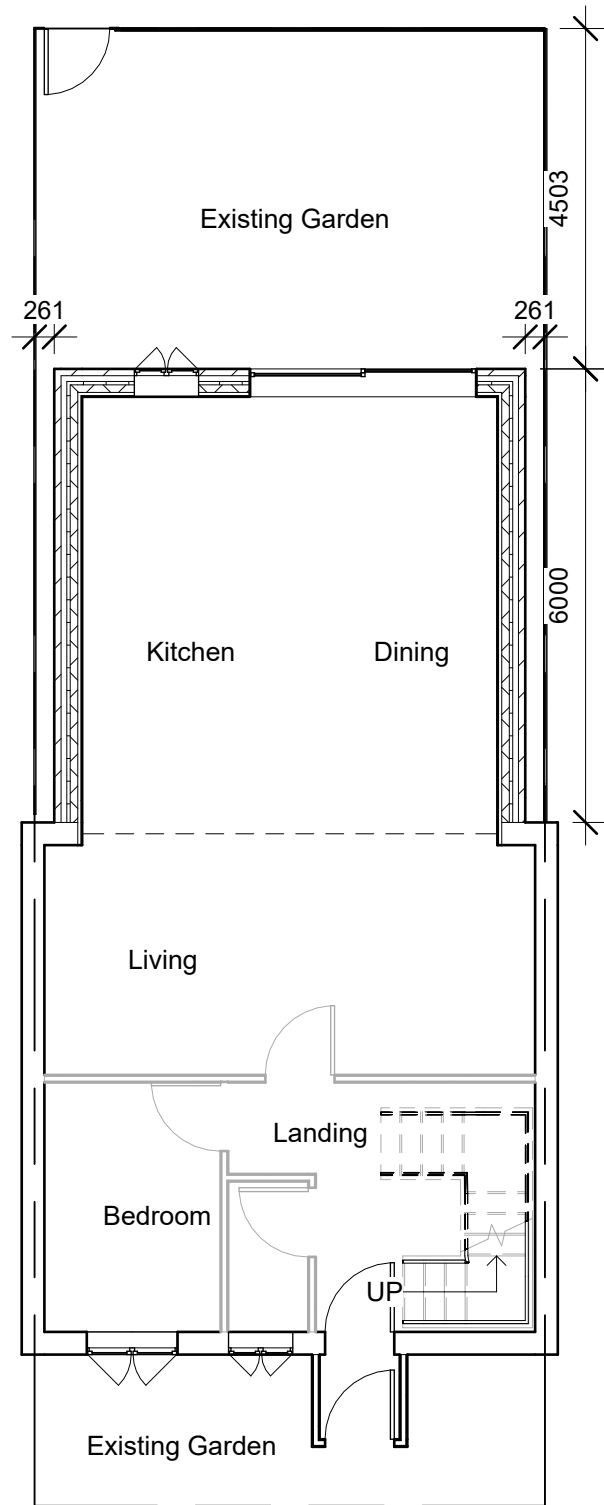

www.m1architecture.co.uk

01613272011 | 07506237914

179 Princess Rd Manchester M14 4RL


Single storey rear extension

4 Felling Walk M14 4HR

2178

A302

Proposed plans 1 : 100

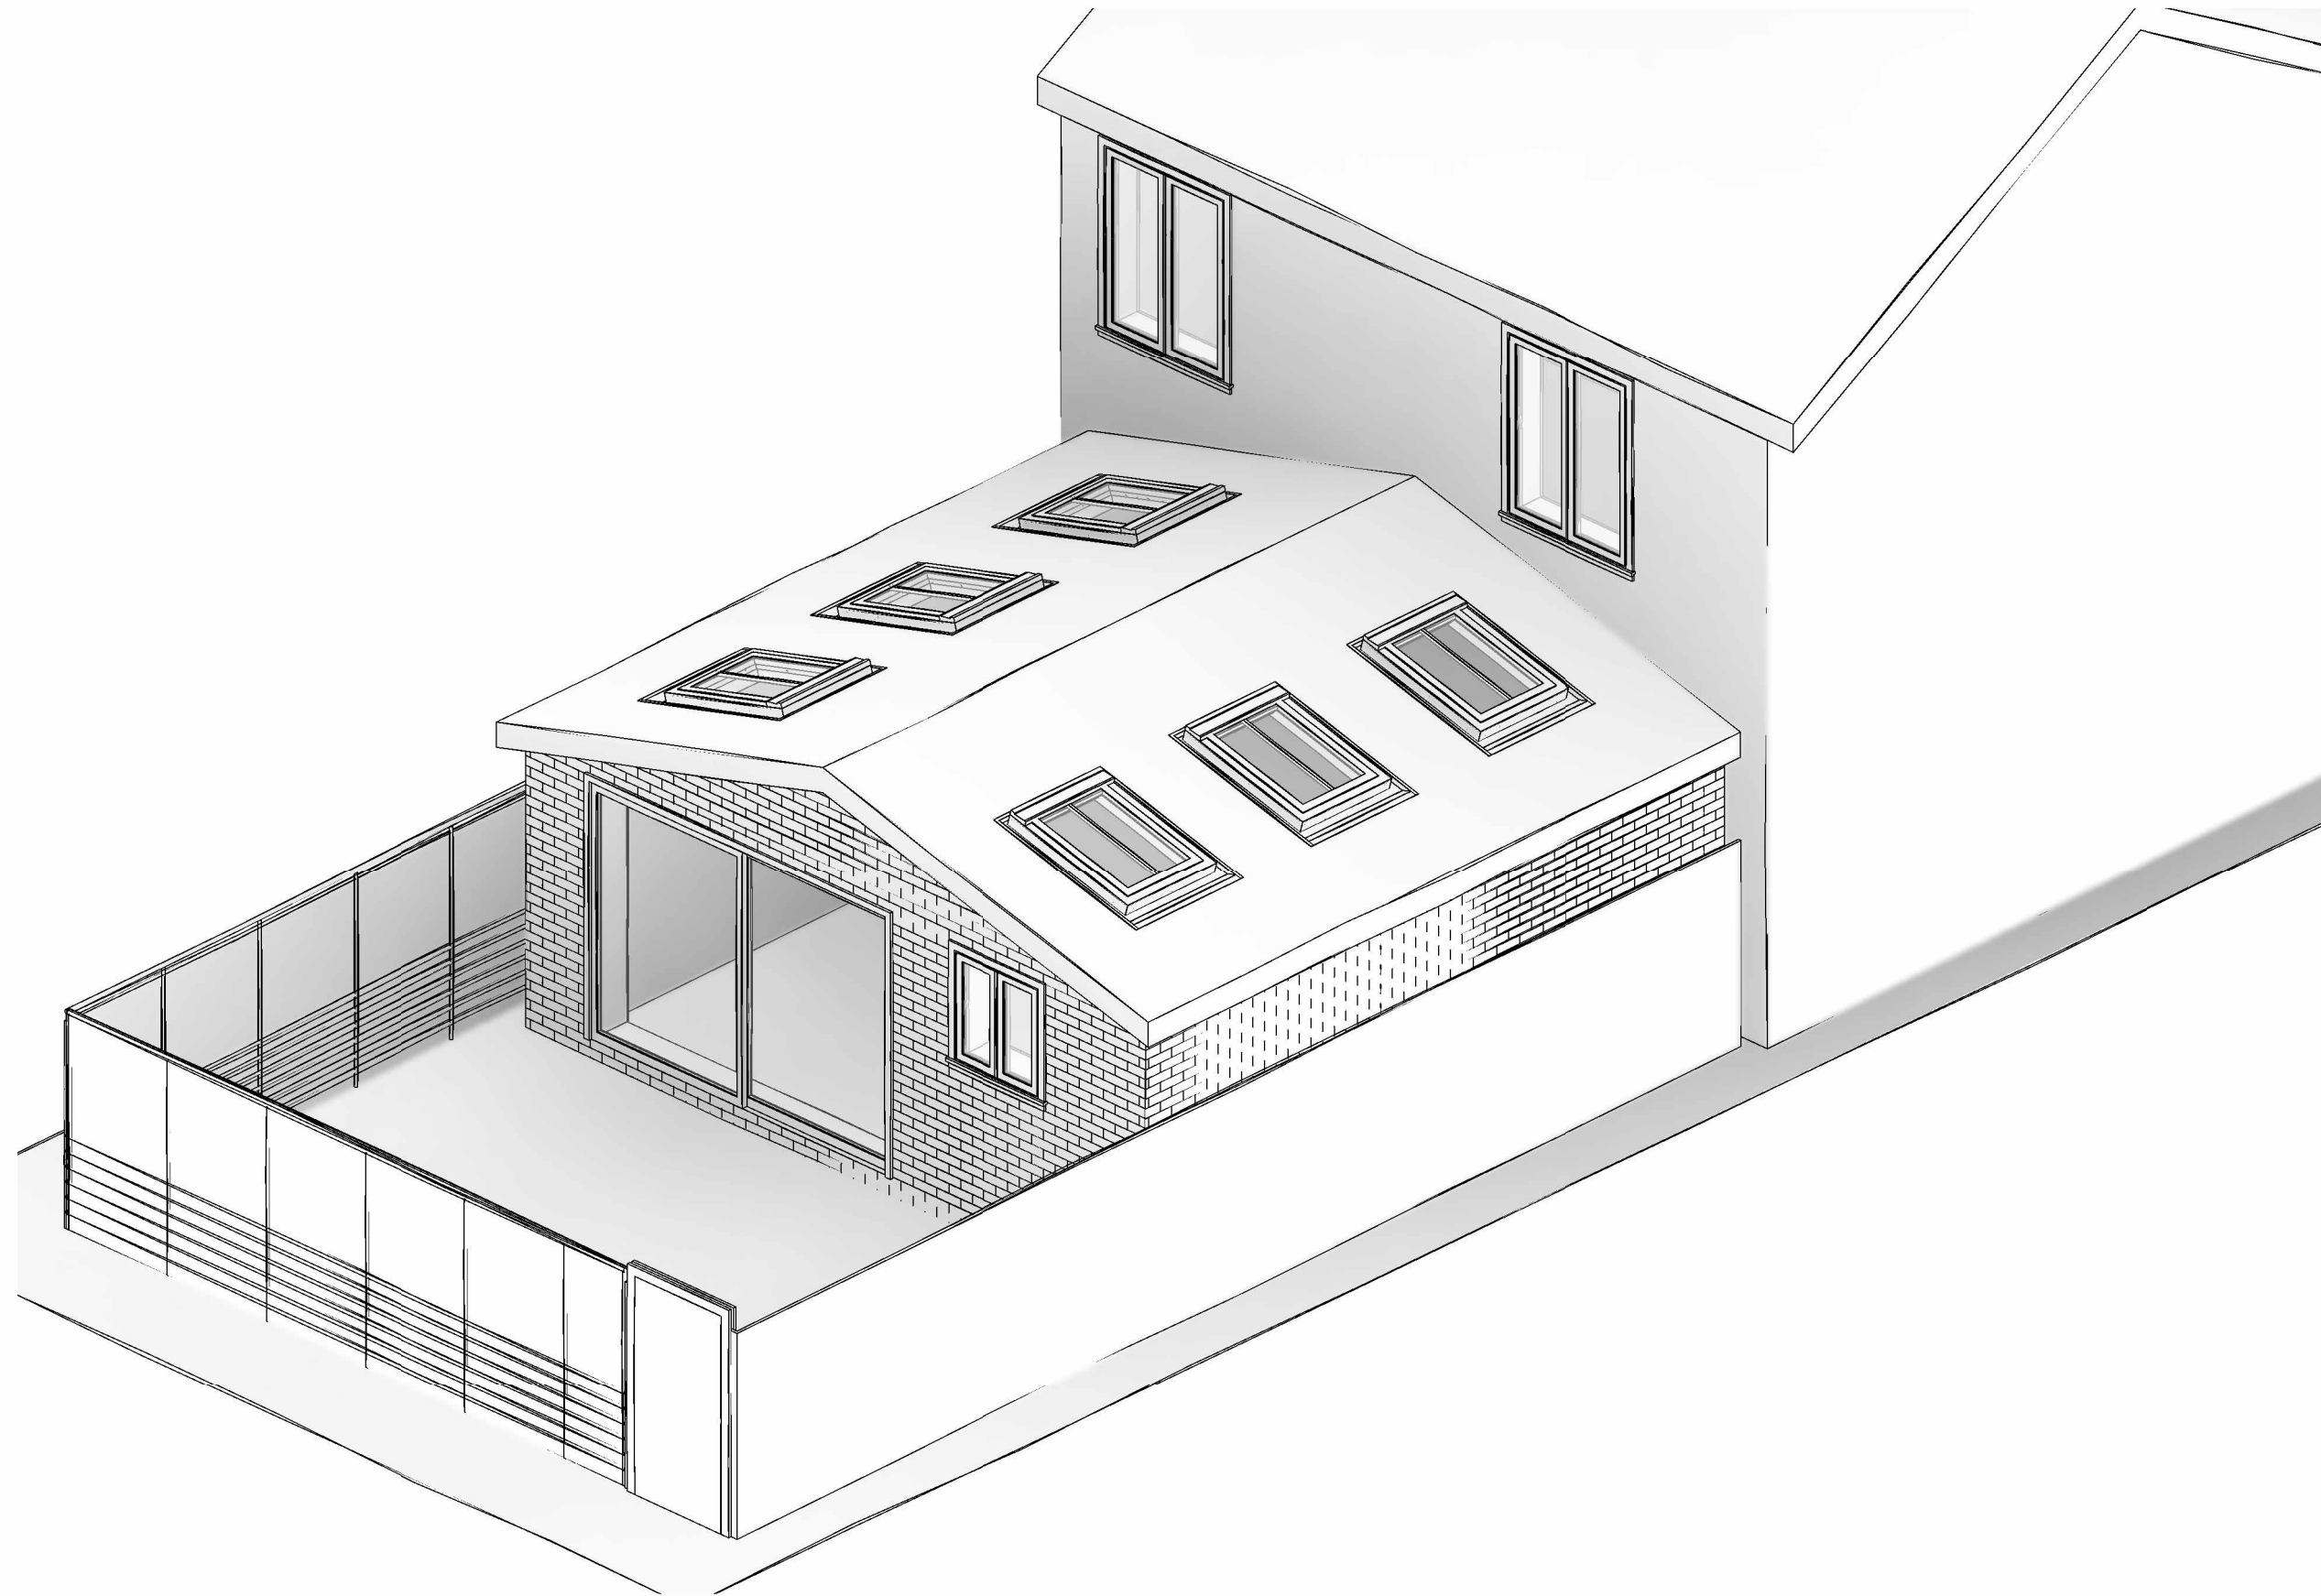

Proposed 3D External View



ARCHITECTURE

www.m1architecture.co.uk

01613272011 | 07506237914

179 Princess Rd Manchester M14 4RL

3D Drawings

Single storey rear extension

4 Felling Walk M14 4HR

2178

A303