


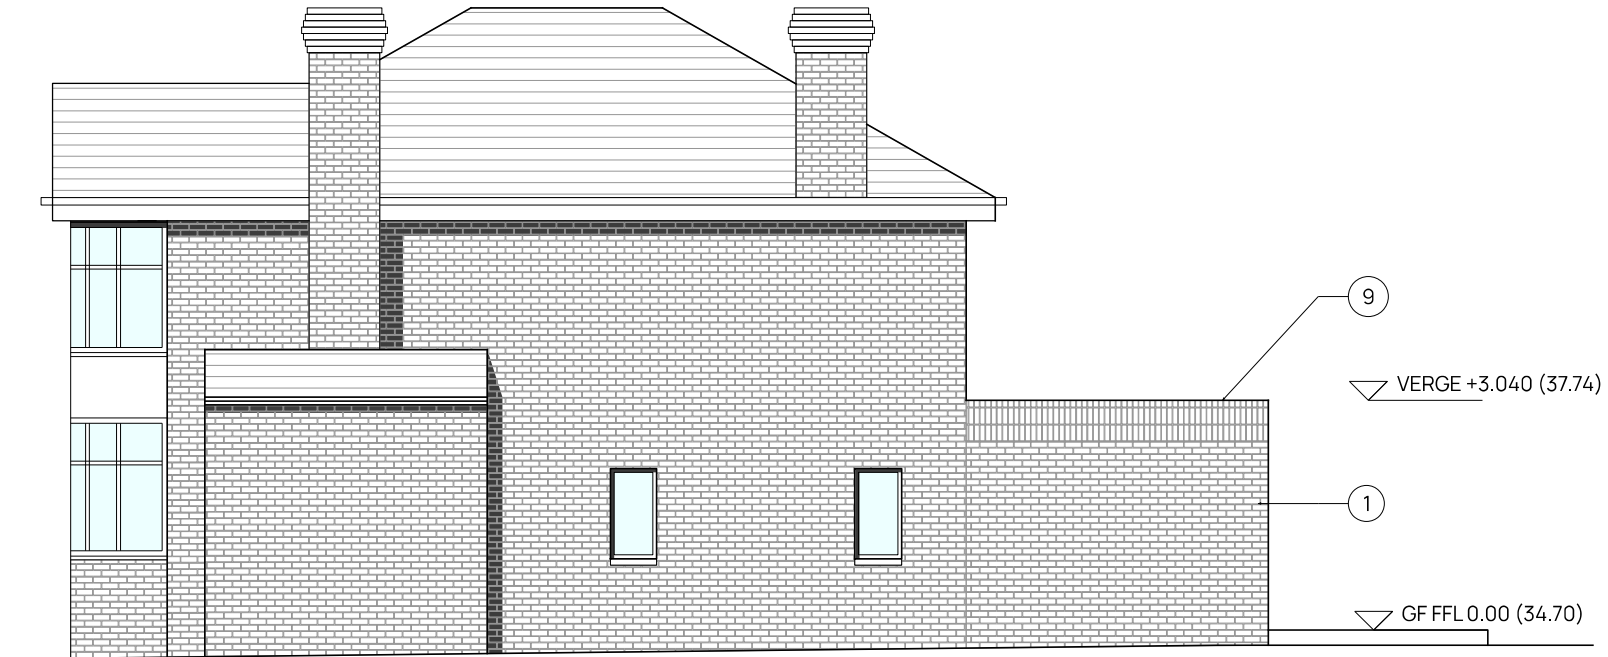

SOUTH ELEVATION



EAST (FRONT) ELEVATION



NORTH ELEVATION



WEST (REAR) ELEVATION

- 1 Red facing brick to match existing
- 2 White painted timber window to match existing
- 3 Aluminium sliding door. Col: Grey
- 4 Aluminium window. Col: Grey
- 5 Grey slate roof tiles to match existing
- 6 Black painted fascia to match existing
- 7 Larch timber cladding
- 9 Slim zinc coping
- 10 Garage doors