

1

2

3

4

5

6



7

8

9


10

11

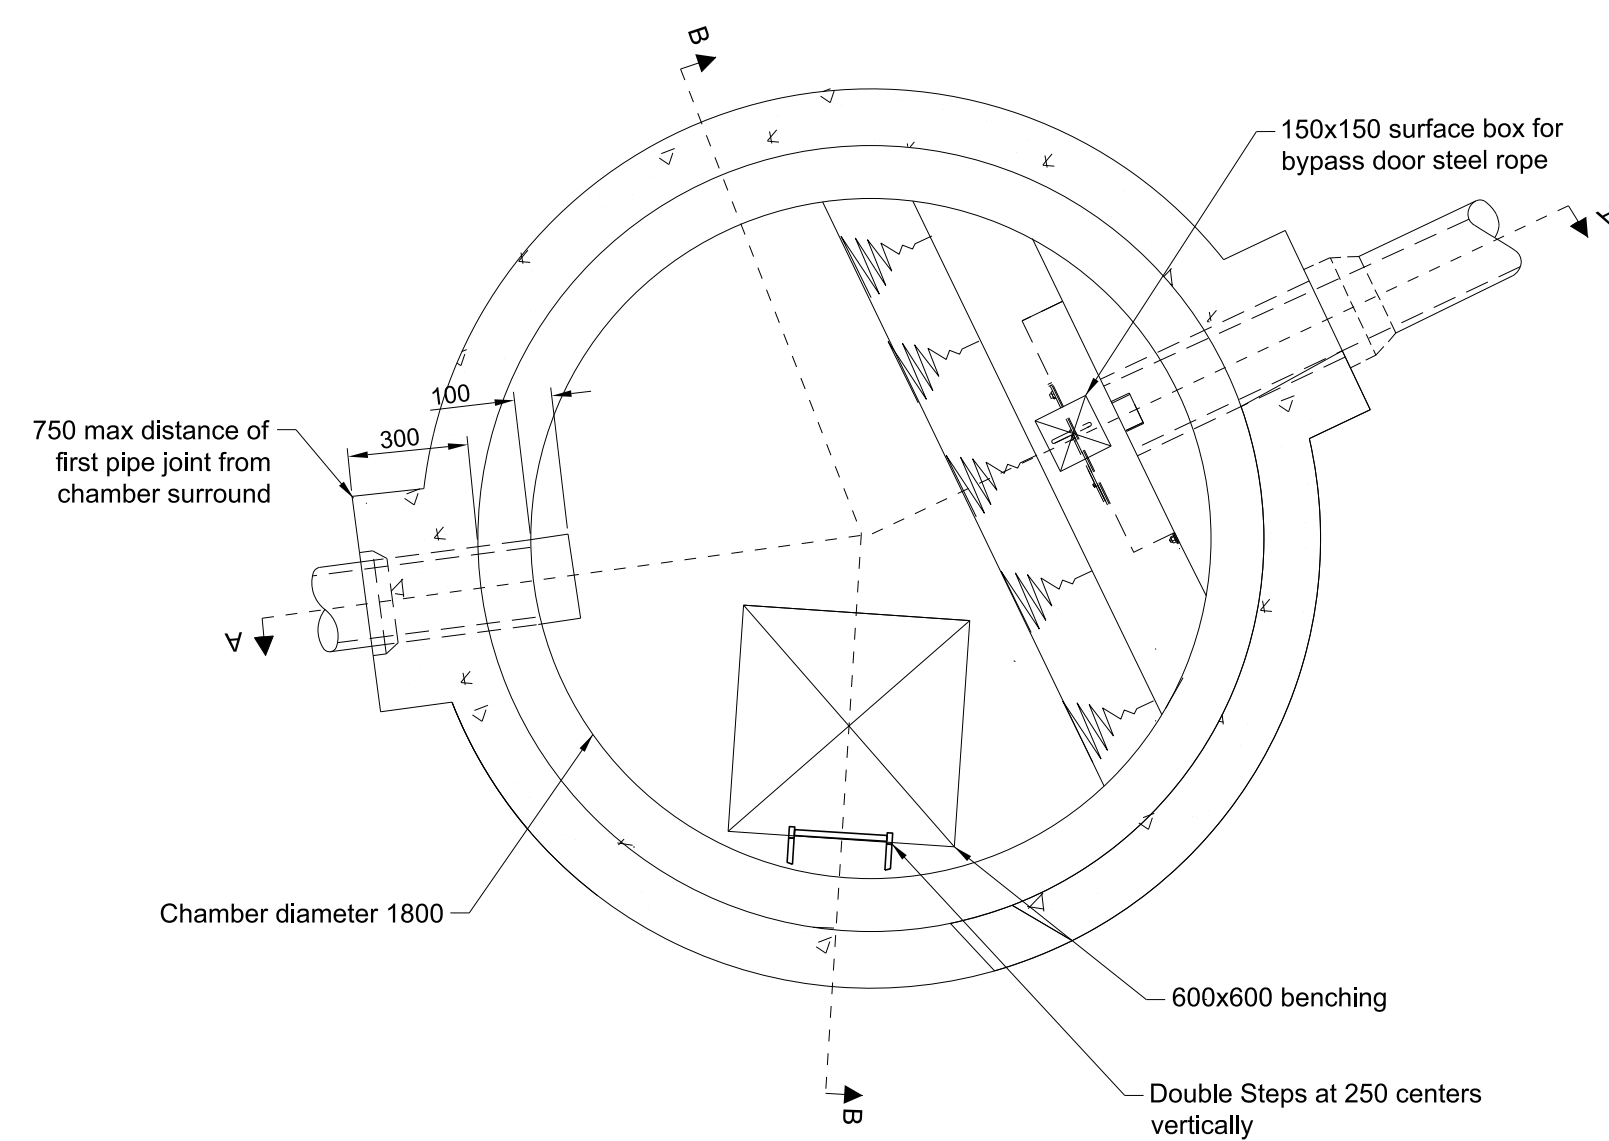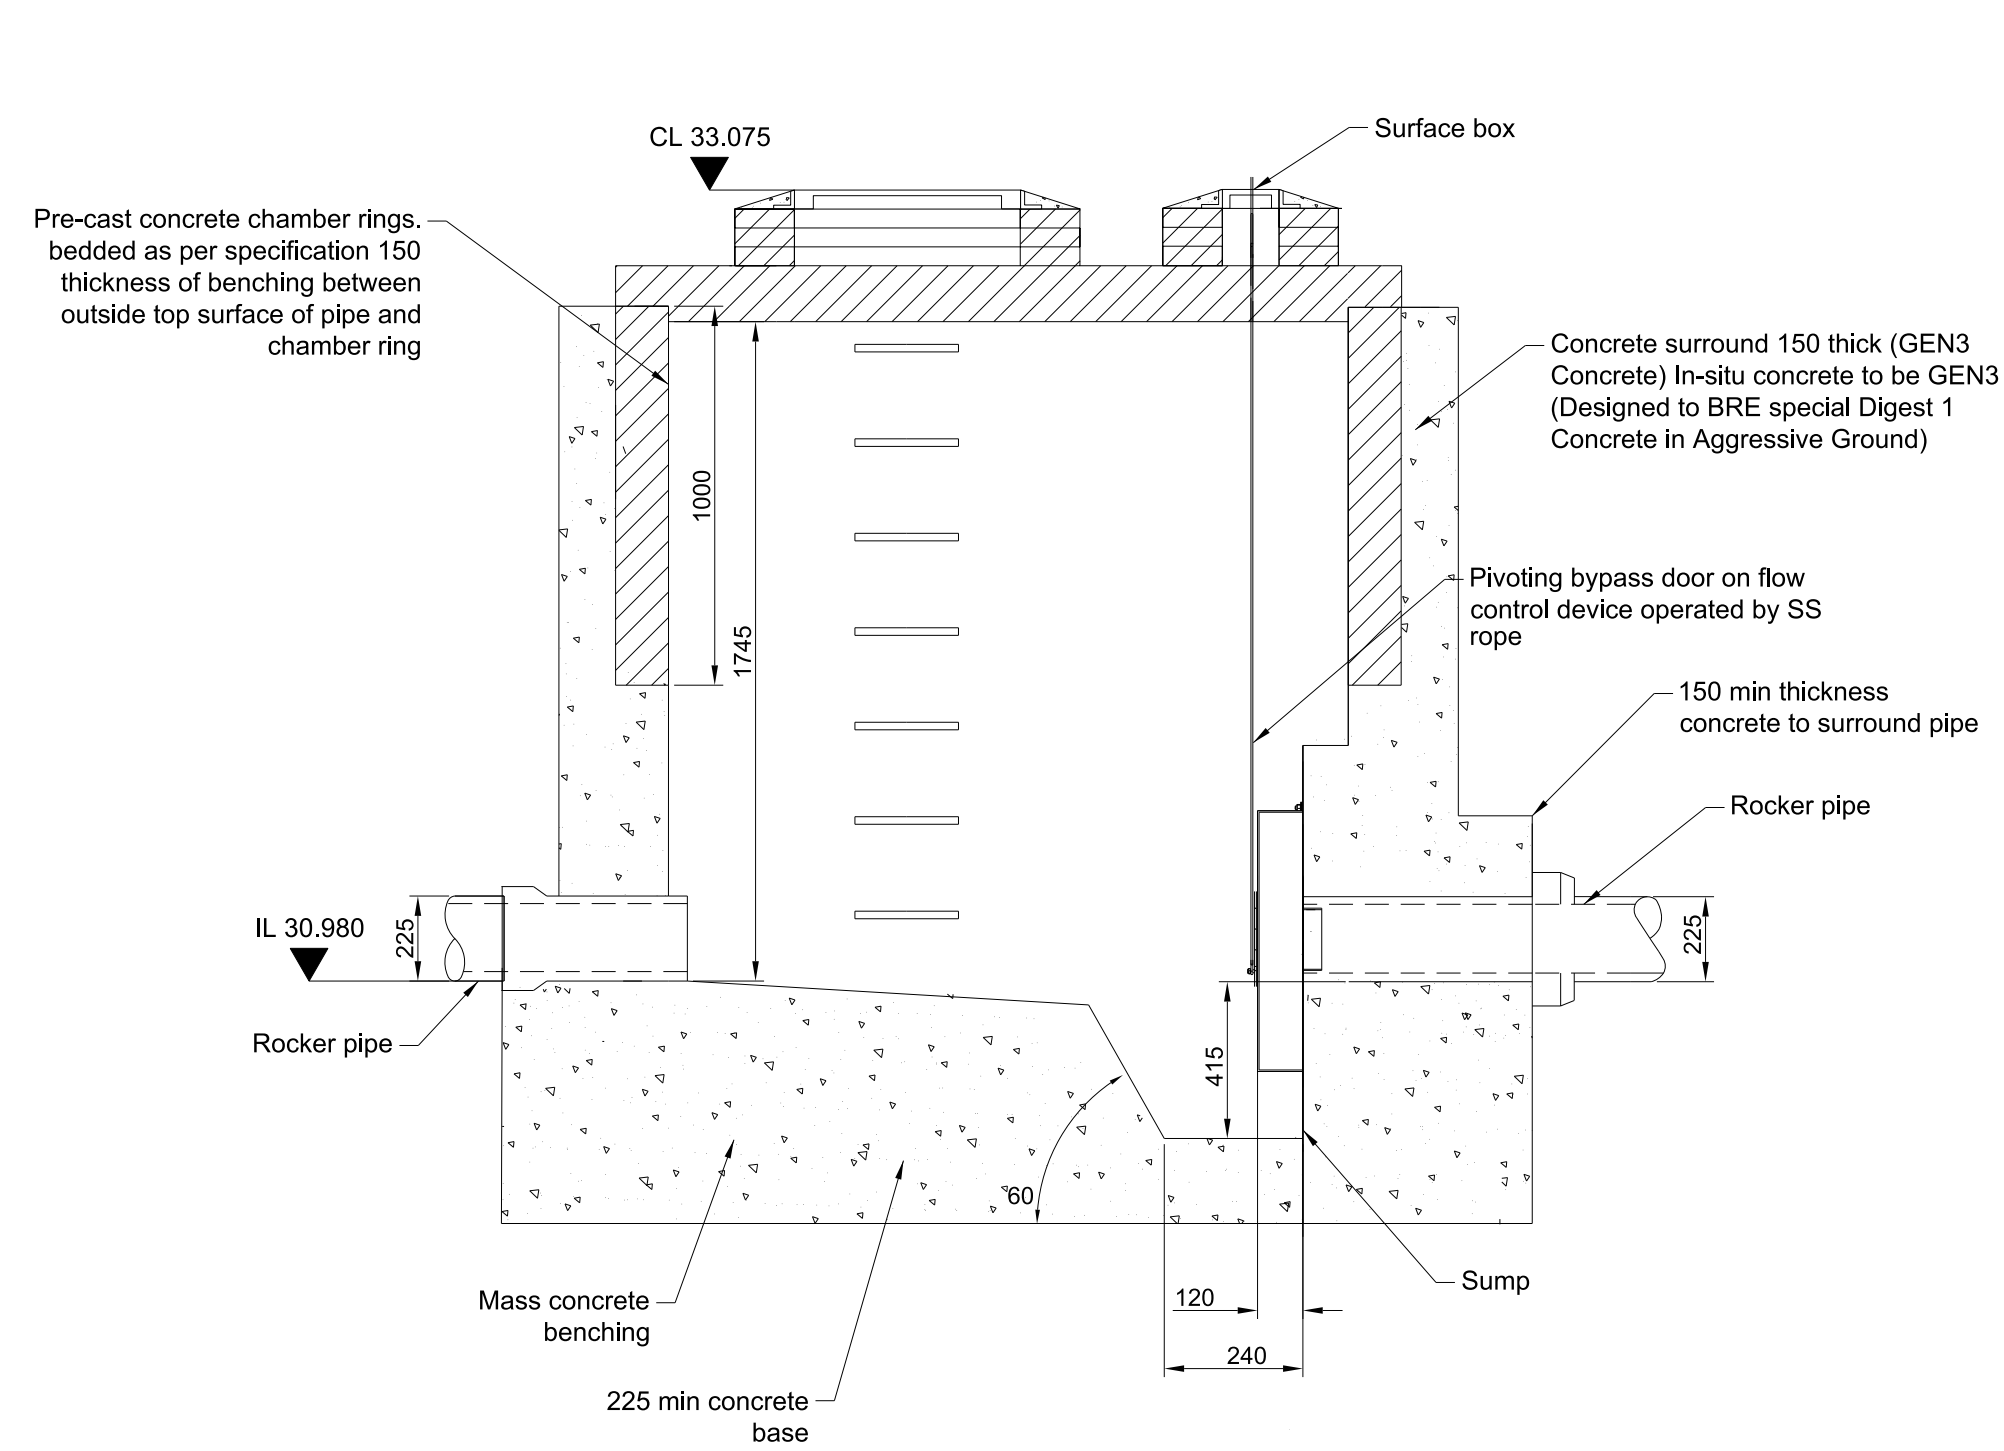

Plan

S42 W

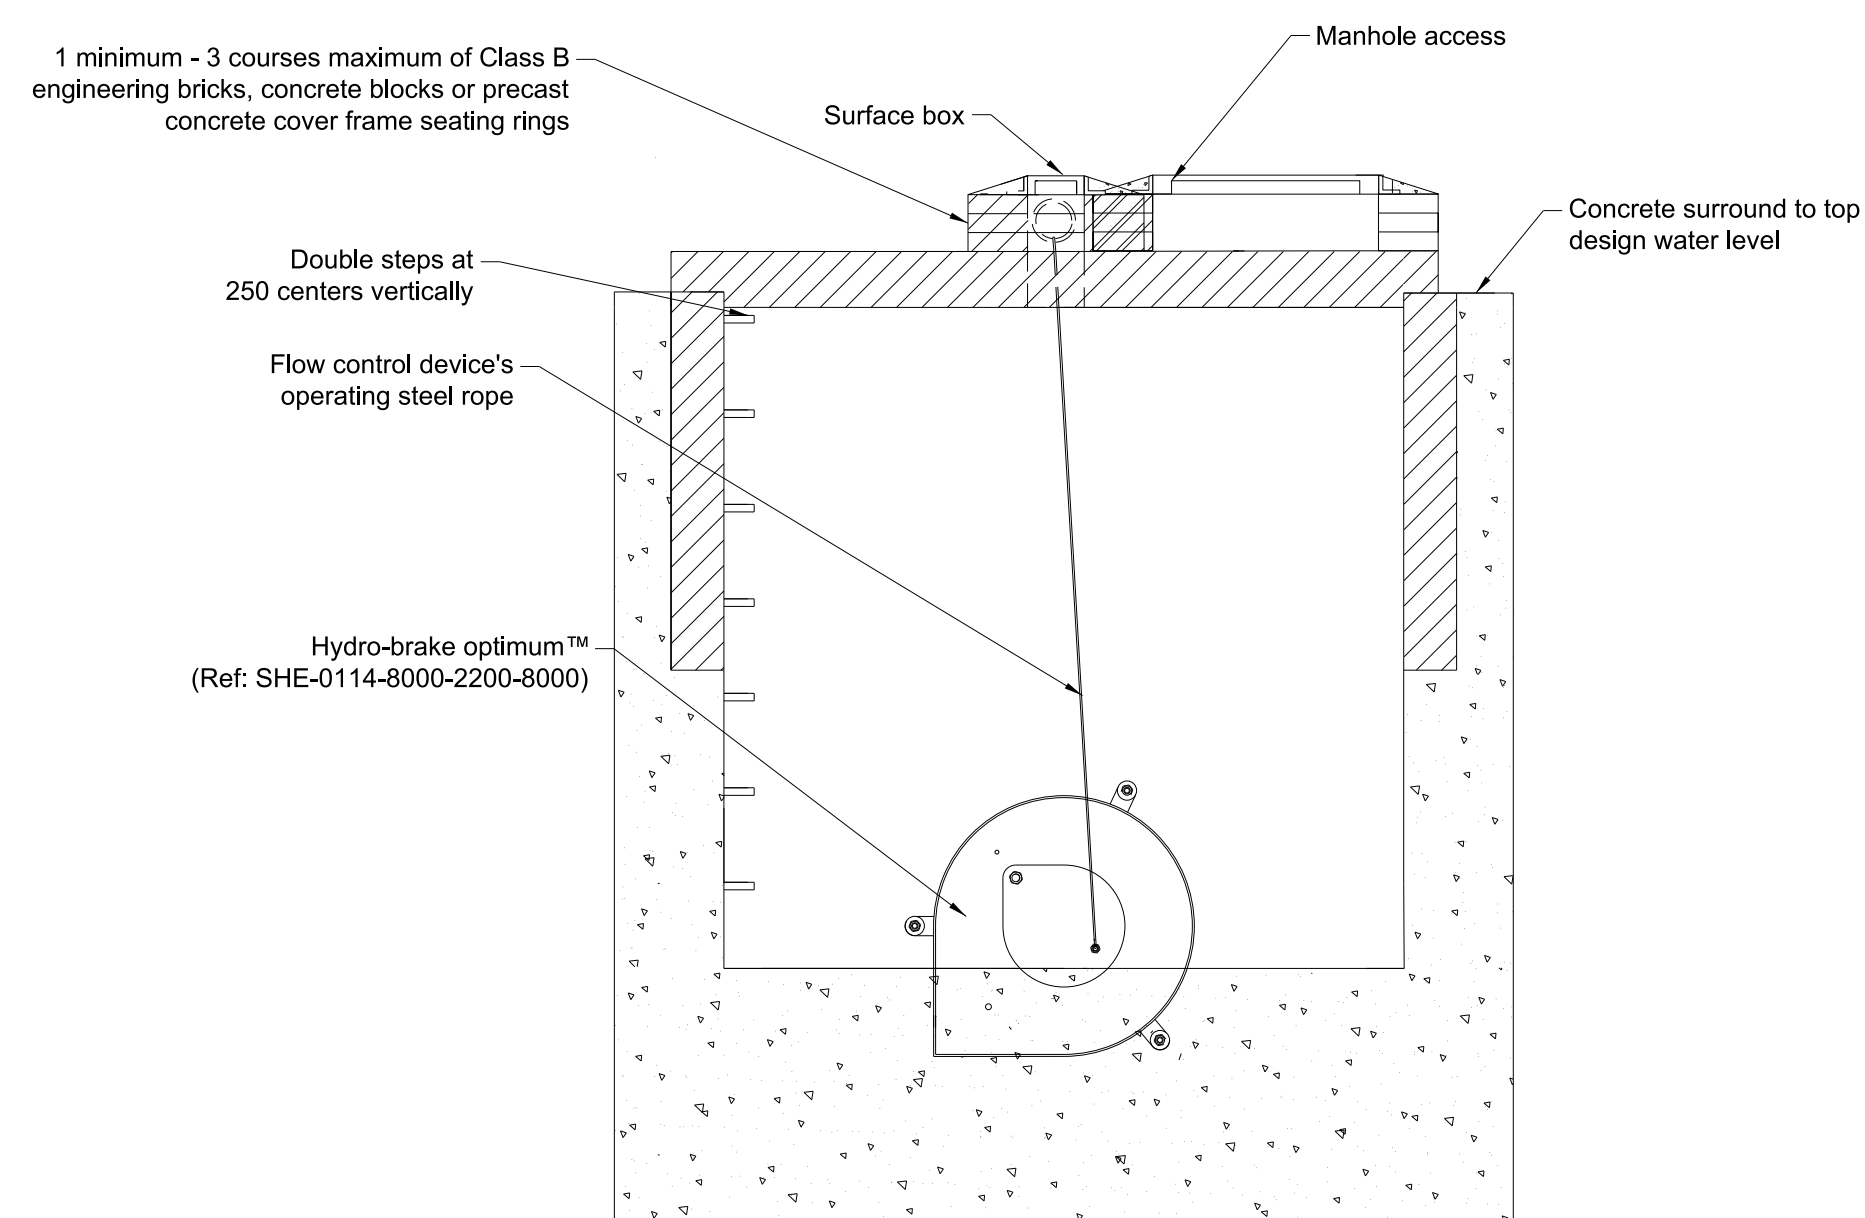

Section B-B

Notes

1. All dimensions are in mm, all levels in mAOD, unless specified otherwise.
2. Connection into manholes shall be constructed with the soffits at the level unless detailed differently on contract drawings
3. Concrete surround to manholes to be 150mm of at least 20N/mm² concrete shall be provided to the top design water level. Any joints should be staggered with precast concrete joints.
4. Cut ends of reinforced concrete pipes shall be treated with epoxy resin paint/mortar.
5. 150mm deep cover caps are to be used when trafficked.
6. All in-situ concrete to be GEN3.

P01	22/07/22	WS4 Issue to BAM		DH	RG	LS		—	
P02	08/08/22	Issued for Technical Approval		ES	DH	RG		—	
P03	10/10/22	Full WS4 Issue		ES	DH	RG		—	
P04	20/10/22	Issued for Full WS4		ES	DH	RG		—	
Rev	Date	Description		By	Chkd	Appd		Auth	

ARUP

6th Floor 3 Piccadilly Place
Manchester M1 3BN
Tel +44 161 228 2331 Fax +44 161 228 6879
www.arup.com

Client



Project Title

Victoria North HIF Infrastructure & Enabling Works

Drawing Title

Drawing Title
Proposed Hydrobrake Details
Sheet 3

Scale at A1		Arup Job No		282022-00	
Rate		Civil - Drainage			
Suitability		S4 - Issued for Construction Approval			
Rev	By	Chkd	Appd		
	ES	DH	RG	---	
P04	Date	Date	Date		
	19/10/22	20/10/22	20/10/22	---	
Name					
VNIF - ARP- 00 - YYY- DR - CD - 0052					
Project	Originator	Volume	Location	Type	Number