


Client
Southway Housing Trust

Project
Air Source Heat Pumps,
Arrowfield, Chorlton

Description
Location Plan

Scale
1:1250

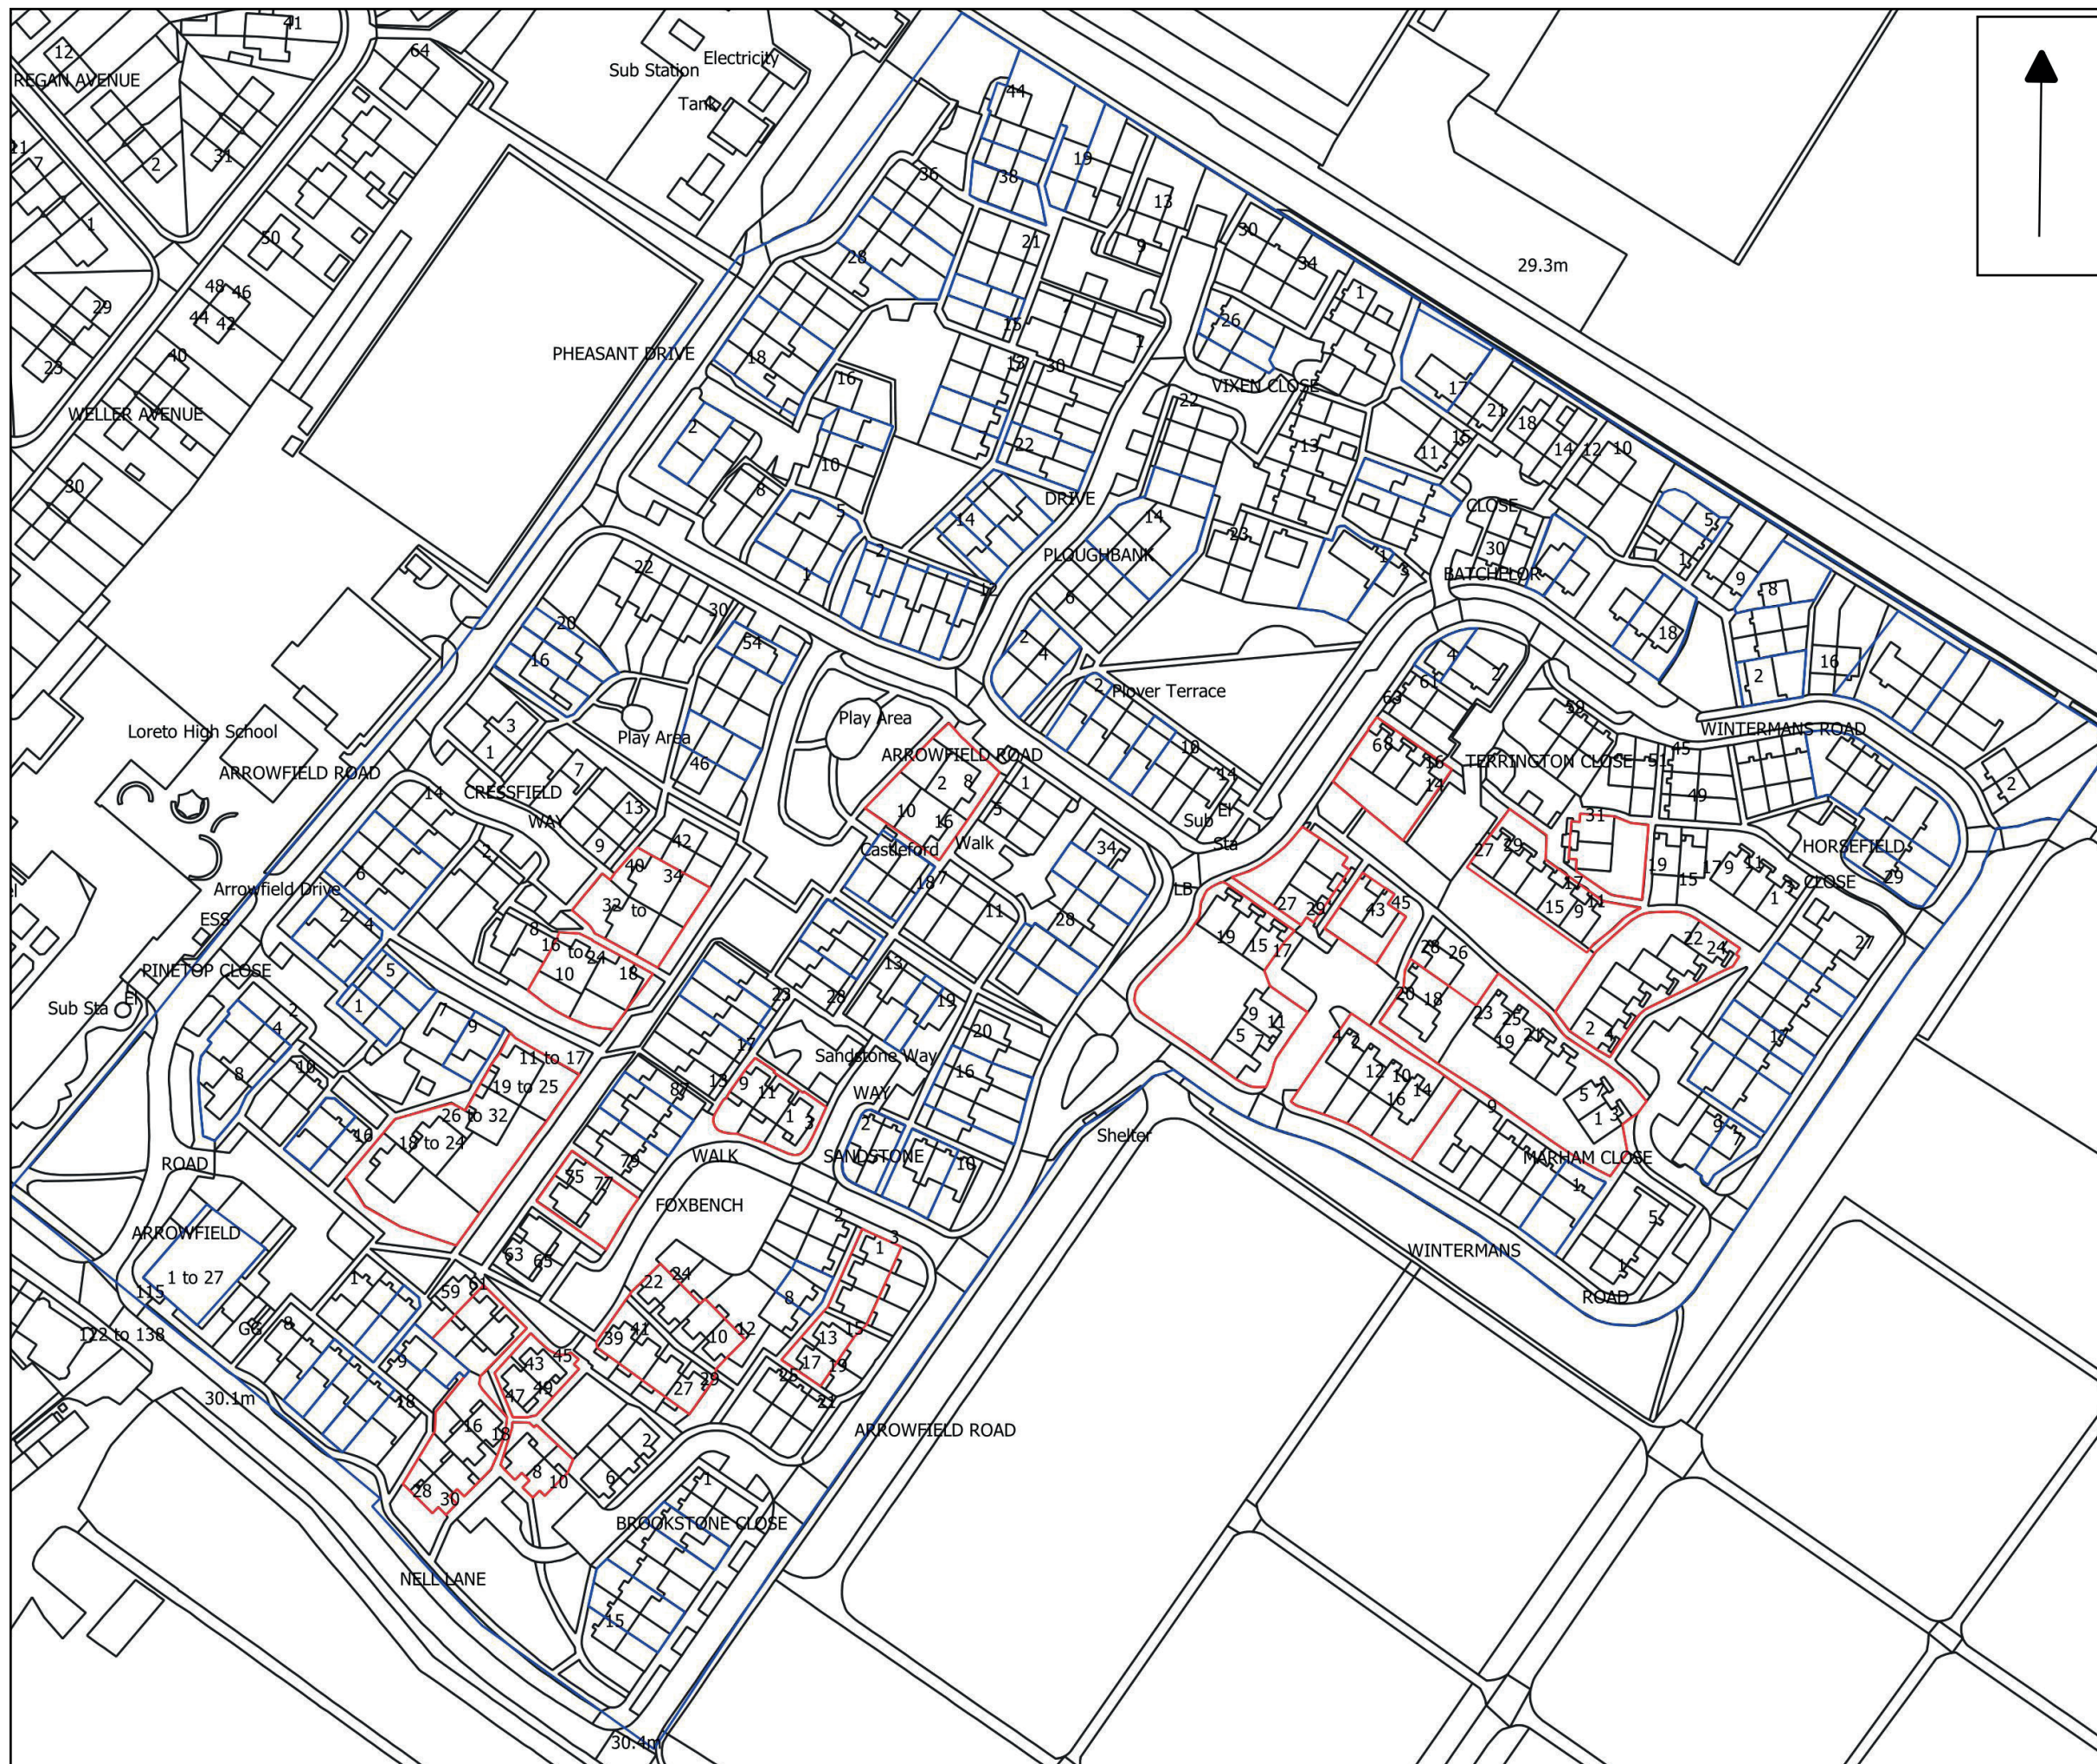