

This drawing (or any part thereof) is not to be copied, transmitted or disclosed to any third party or unauthorised person without the prior written consent of MECHA Works Ltd.


This Drawing is to be read in coincidence with all other relevant drawings prepared by consultants and sub-contractors.

Do not scale from this document. Work only in accordance to printed dimensions.

Report any discrepancies to the drawing author or representatives thereof.

© ALL RIGHTS RESERVED. no part of this drawing may be reproduced or transmitted in any form or by any means without the written consent of the copyright holder.

Once printed & distributed this document is assumed 'Uncontrolled'.

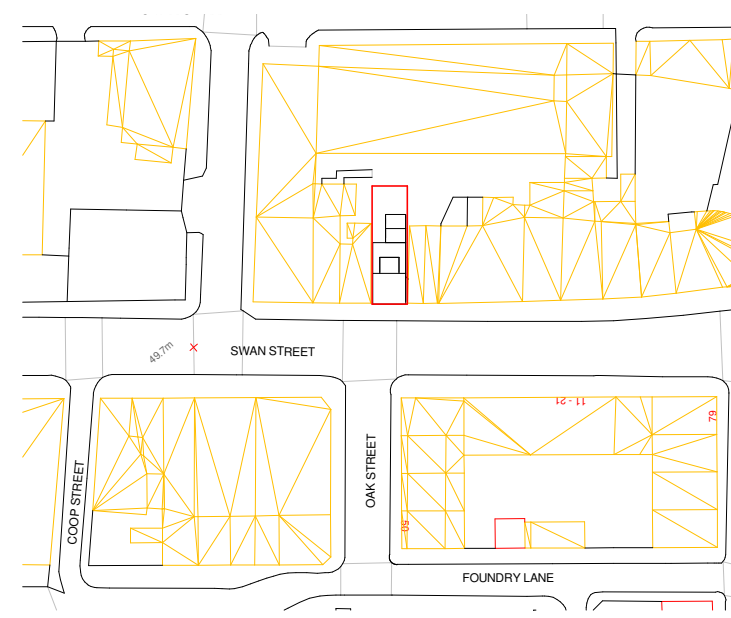

1

01 - Location Plan
1 : 1250

P125/08/2021First planning issueSP

Rev # :Issue Date :Description :Issued By :

CLIENT:
Mahbub Ahmed

PROJECT:
24A Swan Street
24A Swan Street, Manchester, M4 5JQ

DRAWING TITLE:
Location Plan
MW001

THIS DRAWING HAS BEEN PRODUCED UNSING AUTODESK™ REVIT

DRAWN: HA	CHECKED: SP	APPROVED: SP
--------------	----------------	-----------------

SCALE: 1 : 1250	DATE: 25/08/2021	SHEET SIZE: A3
--------------------	---------------------	-------------------

PROJECT NUMBER: MW0124	SUITABILITY CODE: Planning :
---------------------------	---------------------------------

DRAWING CLASSIFICATION: