


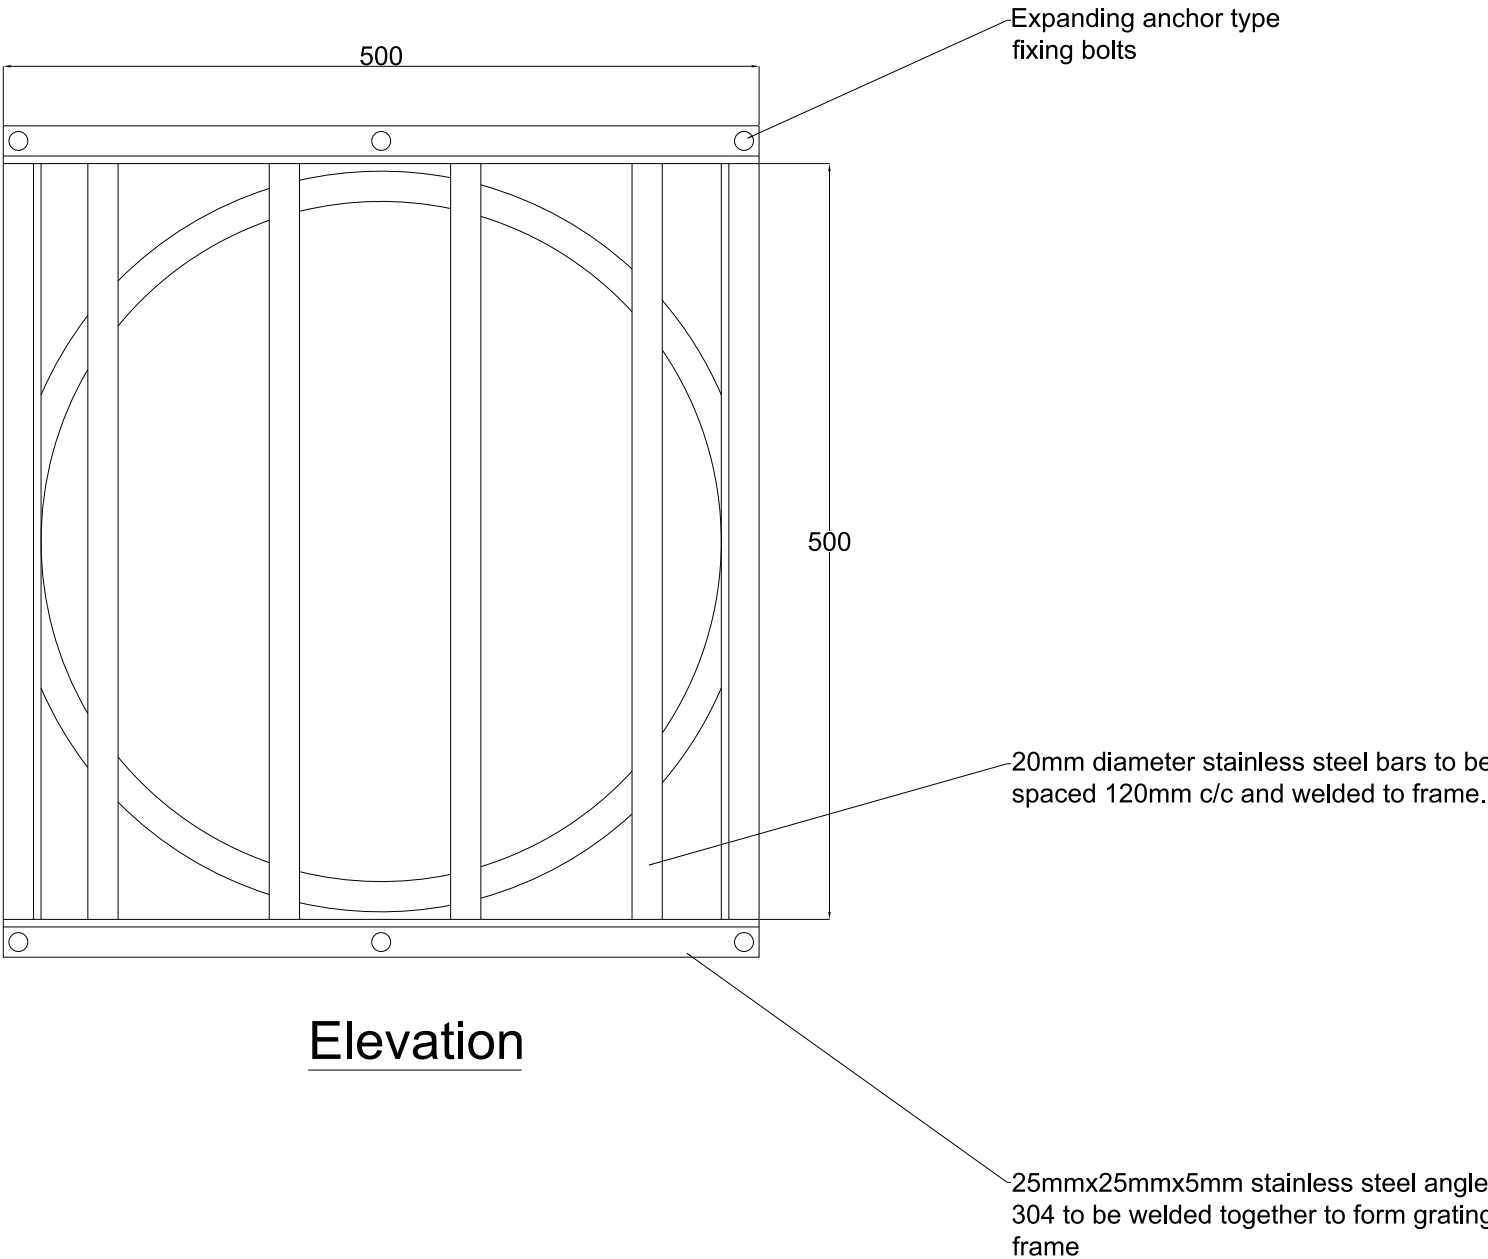

- Notes**
1. All dimensions are in millimetres (mm), all levels are in mAOD, unless specified otherwise.
 2. Do not scale from this drawing.
 3. This drawing should be read in conjunction with all relevantEngineer's drawings, reports and specifications.
 4. For the Standard Drainage Specification, refer to the "Design and Construction Guidance for foul and surface watersewers offered for adoption" - Rev 2.1 - dated 25th May 2021.
 5. Mild steel fabrication to be hot dip galvanized to BS EN 1461.

P01	22/07/22	WS4 Issue to BAM	DH	RG	LS	—
P02	08/08/22	Issued for Technical Approval	ES	DH	RG	—
P03	09/09/22	Issued for S104 Application	ES	DH	RG	—
P04	10/10/22	Full WS4 Issue	ES	DH	RG	—
P05	20/10/22	Issued for Full WS4	ES	DH	RG	—
Rev	Date	Description	By	Chkd	Appd	Auth

ARUP

6th Floor 3 Piccadilly Place
Manchester M1 3BN
Tel +44 161 228 2331 Fax +44 161 228 6879
www.arup.com



Project Title

Victoria North HIF Infrastructure & Enabling Works

Drawing Title

Outlet Grille Standard Detail

Scale at A1		1:5		Anup Job No		282022-00		
Role		Civil - Drainage						
Suitability		S4 - Issued for Construction Approval						
Rev	P05	By	ES	Chkd	DH	Appd	RG	---
		Date	19/10/22	Date	20/10/22	Date	20/10/22	---
Name								
VNIF - ARP- 00 - YYY - DR - CD - 0058								
Project	Originator	Volume	Location	Type	Role	Number		