

NOTE :

REMARK :

- 1.) NO unauthorized copying / reproduction permitted without expressed written permission
- 2.) The contractor shall check all dimensions and level on site before commencement of work.
- 3.) No dimension to be scaled off this drawing.

LEGEND :

CLIENT :

PROJECT TITLE :
926 Rochdale Road,
Blackley, Manchester
M9 7EP

DRAWING TITLE :
ELEVATION


DRAWN	gw	mm/22
CHKD	GARY	mm/22
SCALE	AS SHOWN	

00		
12		
11		
10		
09		
08		
07		
06		
05		

04	14 Feb 2023	roof
03	04 Nov 2022	porch
02	04 Nov 2022	layout
01	01 Aug 2022	layout
00	23 Mar 2022	description

Revision / Version
DWG | PP-CA-009 | 00


JOB NO

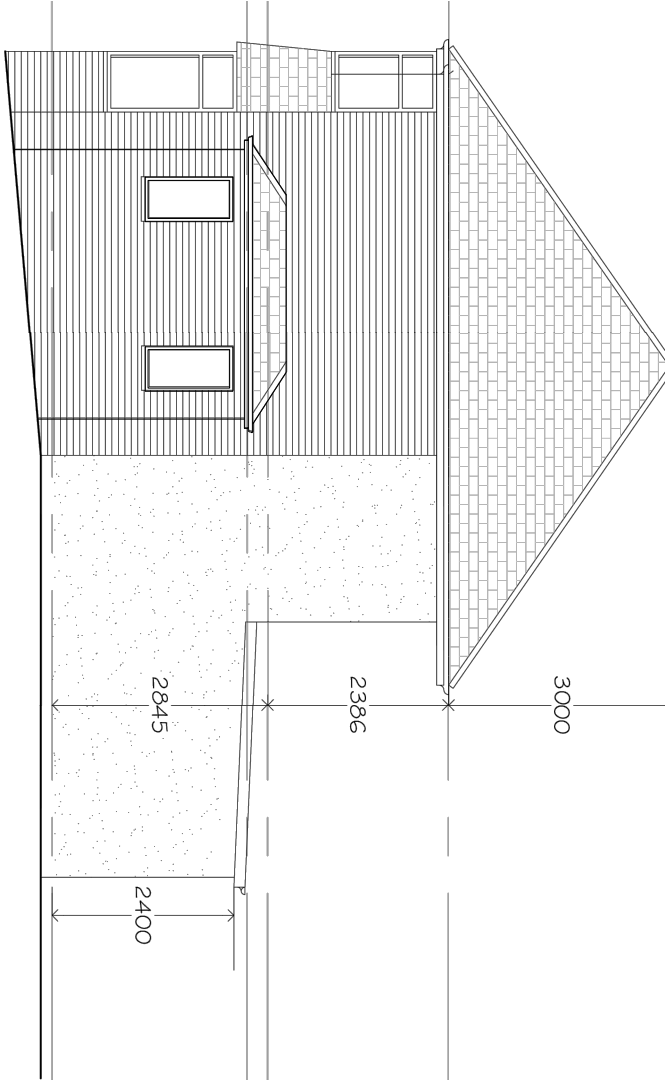

PROPOSED GABLE ELEVATION (SOUTH SIDE)

ELEVATION
Right
EXISTING
1 : 100 (IN A3)

existing approved (ref : 116731/FH/2017)

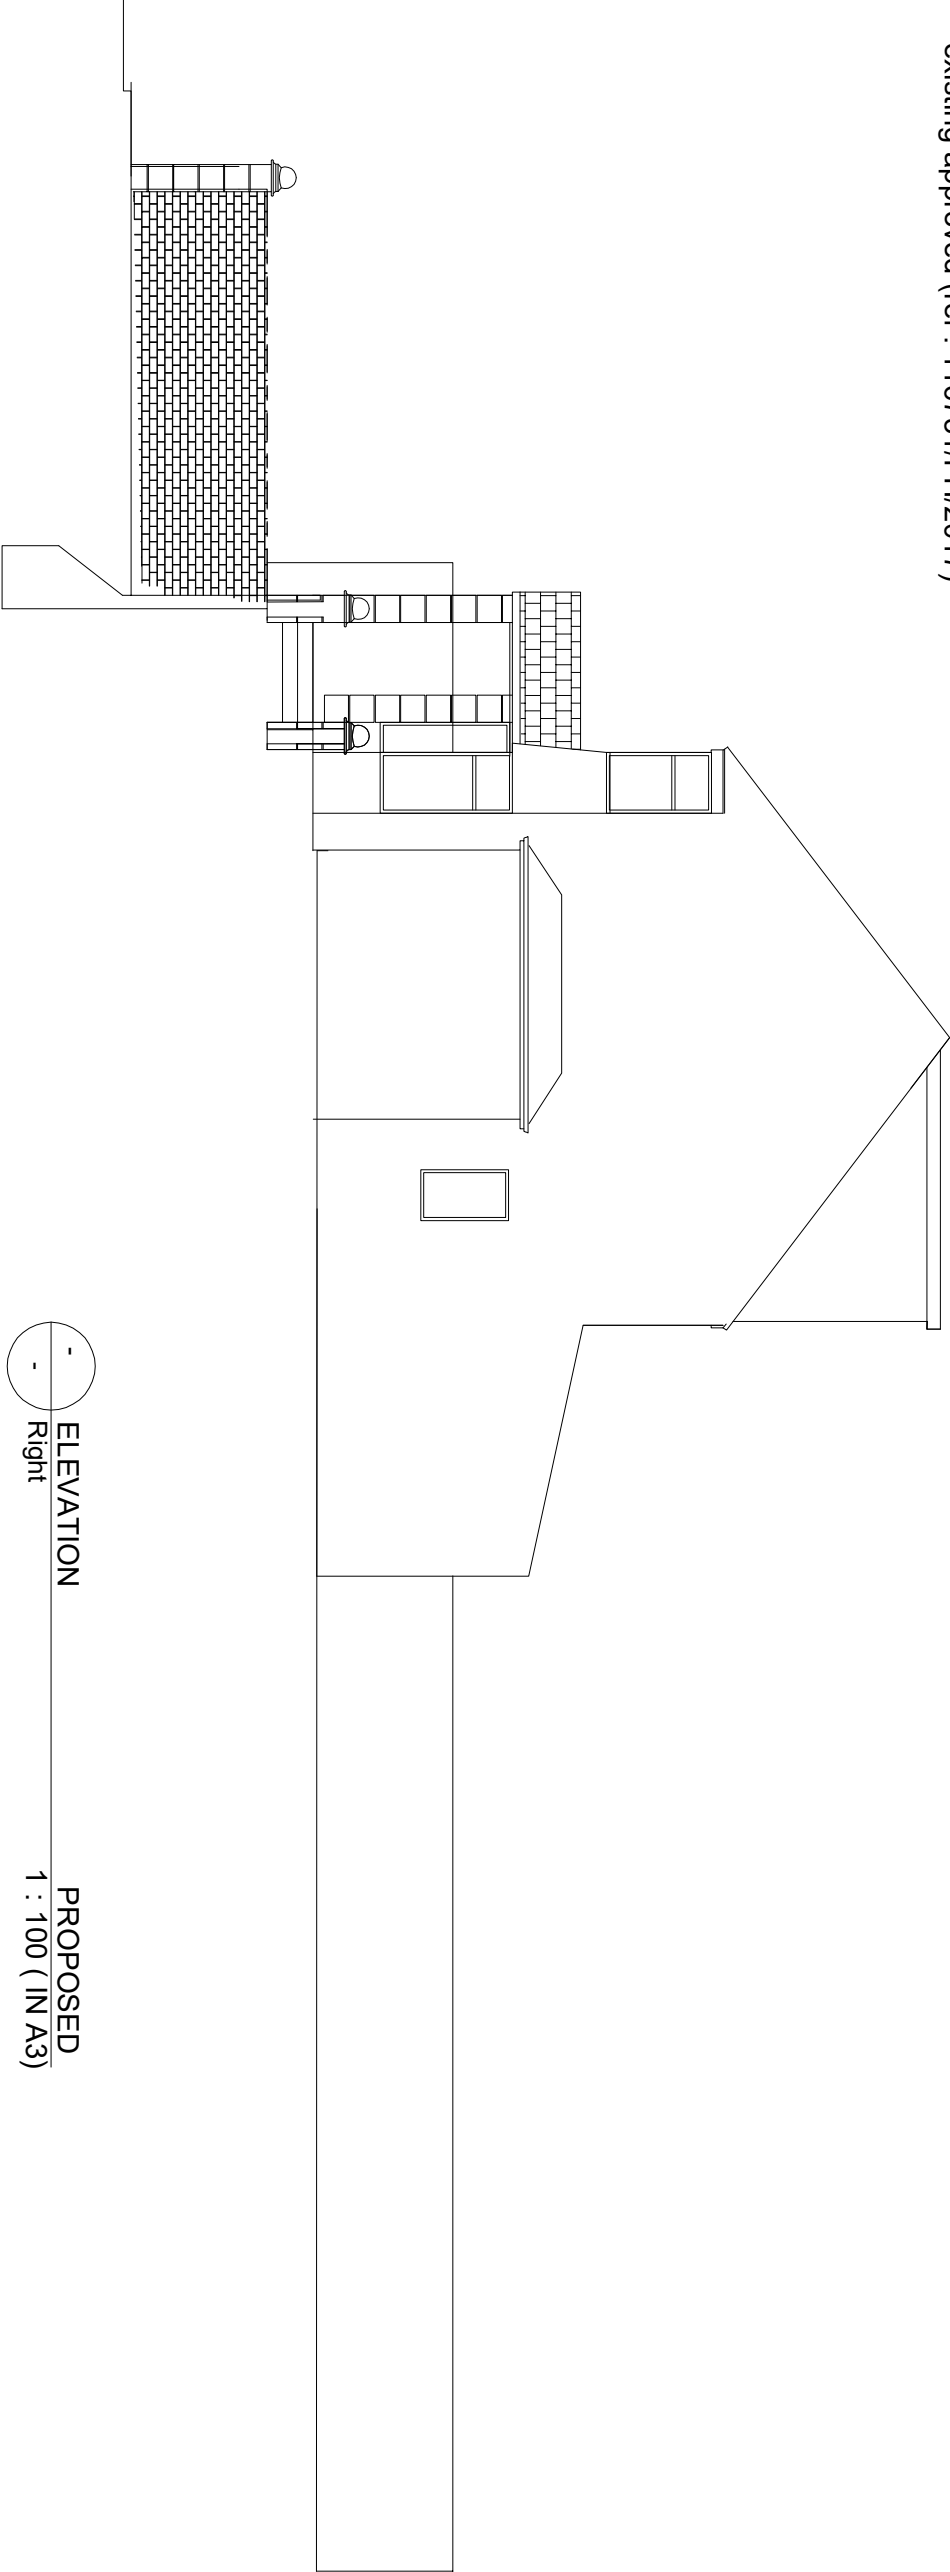

ELEVATION
Right
PROPOSED
1 : 100 (IN A3)