



Notes :
1. This drawing should not be scaled, figured dimensions only to be taken
2. should any discrepancies be found with this drawing, please inform this office.
3. Copyright of this drawing is owned by JM Architects.


Structural information indicative only. To be confirmed by Structural Engineer.

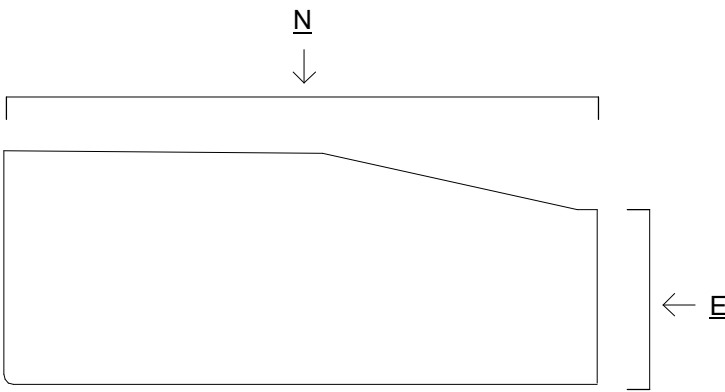

Key Plan

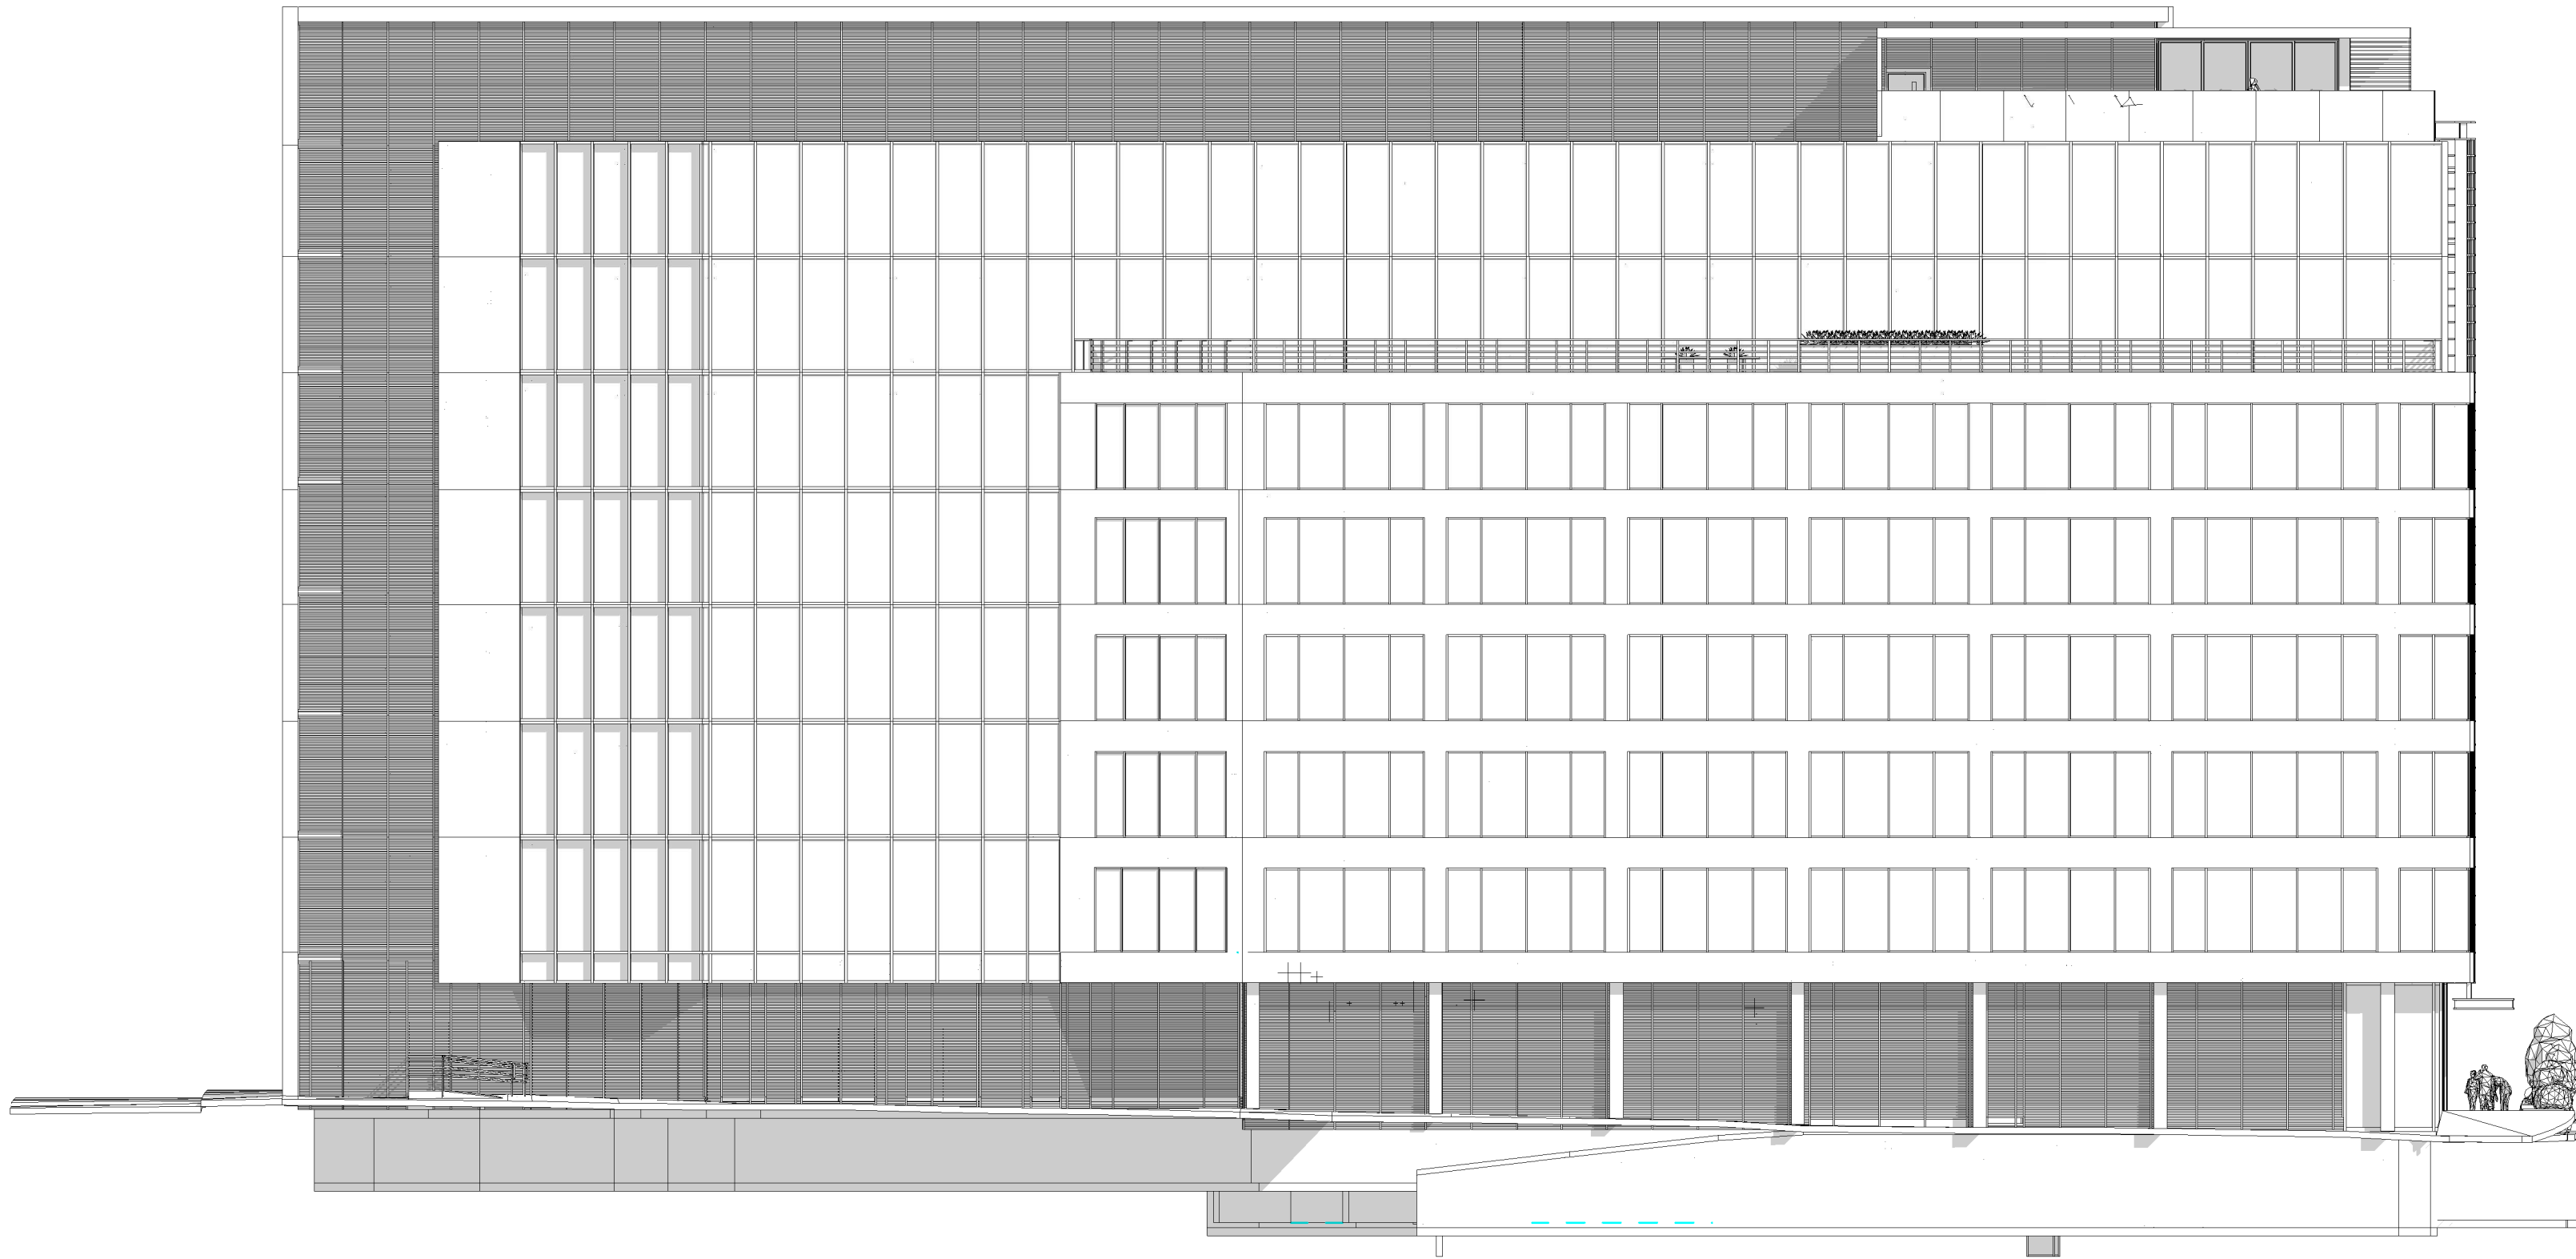

1 North Elevation
1 : 200

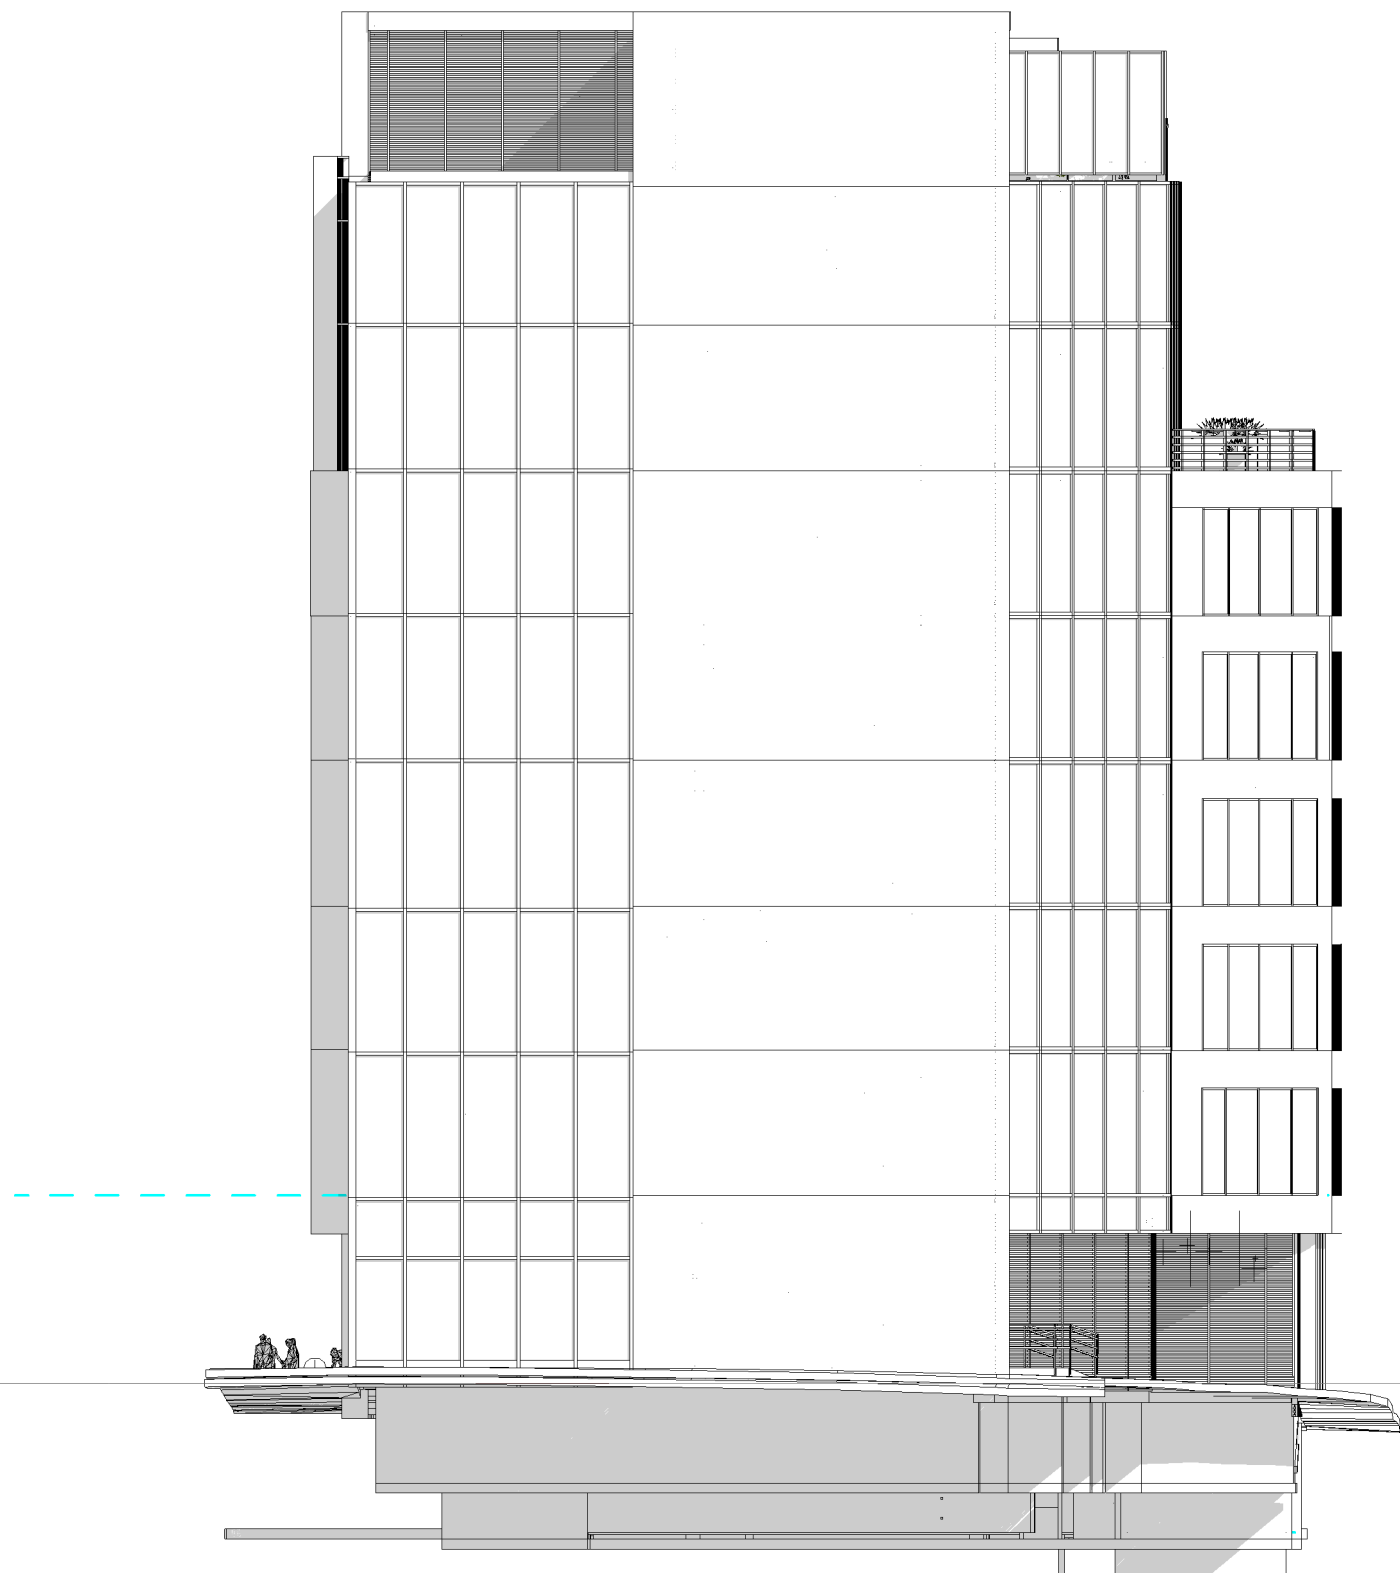

2 East Elevation
1 : 200

P02	Reissue for planning - amendments to roof terrace design	17.01.2023	GC	AR
P01	Issue for Planning	20.12.2022	CT	AR
Rev	Description	Date	Dm By	CHK By



Project
58 Mosley Street

Title
Proposed Elevations 02

Client
M&G Real Estate

Purpose :
Sketch

Scale :
As indicated @ A1

64 Queen Street
Edinburgh
EH2 4NA

T : 0131 464 6100

edi@jmarchitects.net
www.jmarchitects.net

Project - Originator - Volume - Level - Type - Role - Class&Number	Status	Revision	JMA Project Number
7002-JMA-ZZ-ZZ-DR-A-00 2004	SK	P02	7002