




○ First Floor scale 1:25

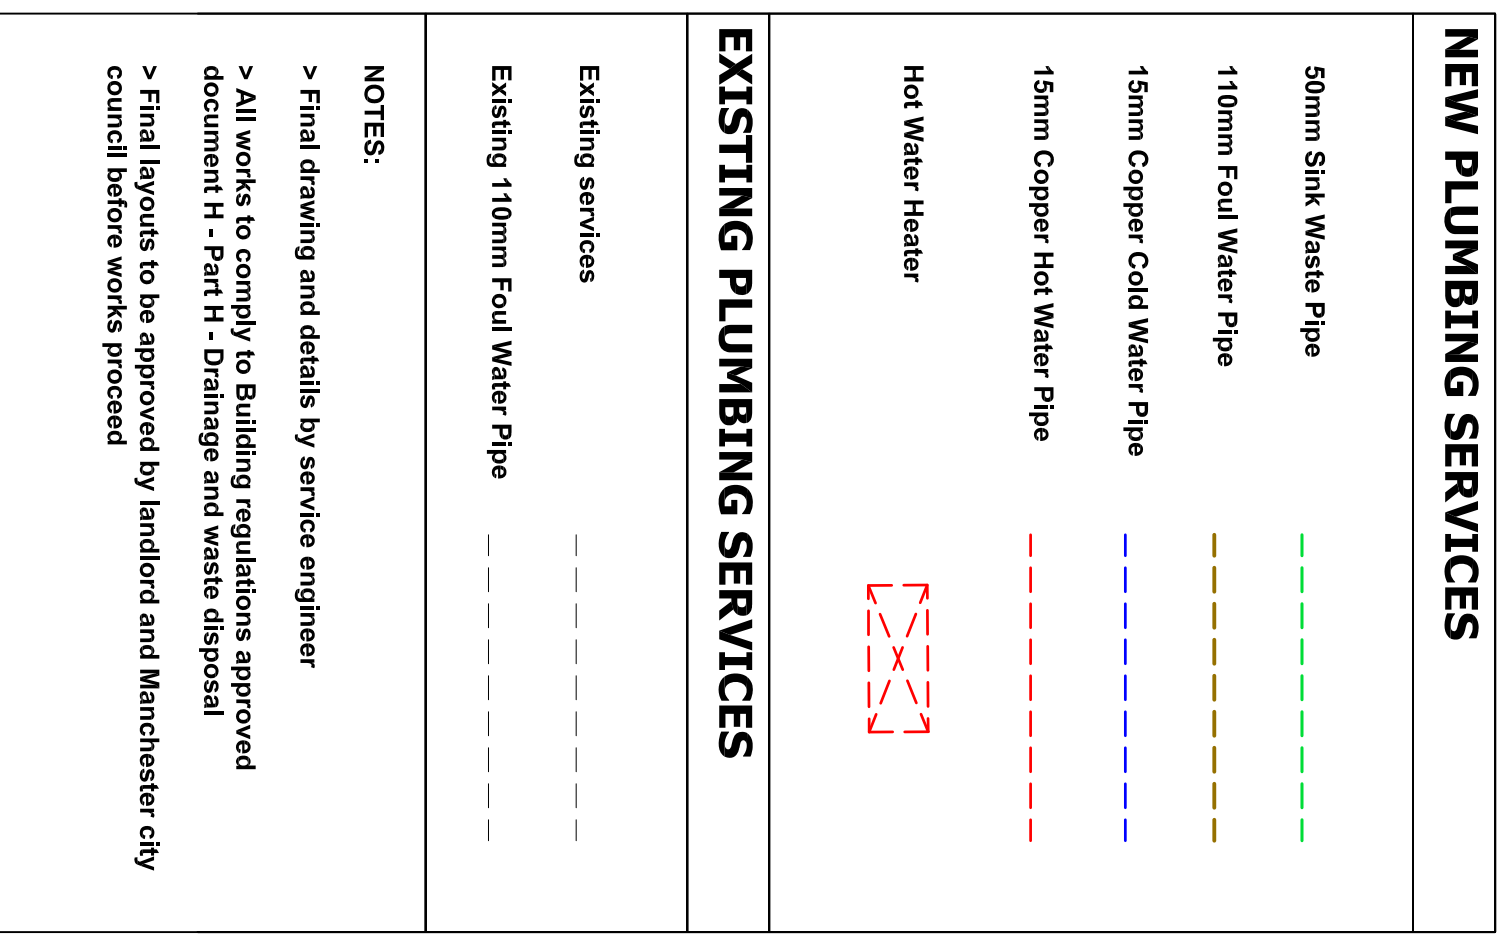

Armenian

Victoria Building
Albert Square
Manchester

Plumbing Services First Floor

James C Scott

A1

A

0161 849239

 info@cubee8studio.com

Black & White Bld, London

www.cube8studio.com

