


PLANTING AREA 1

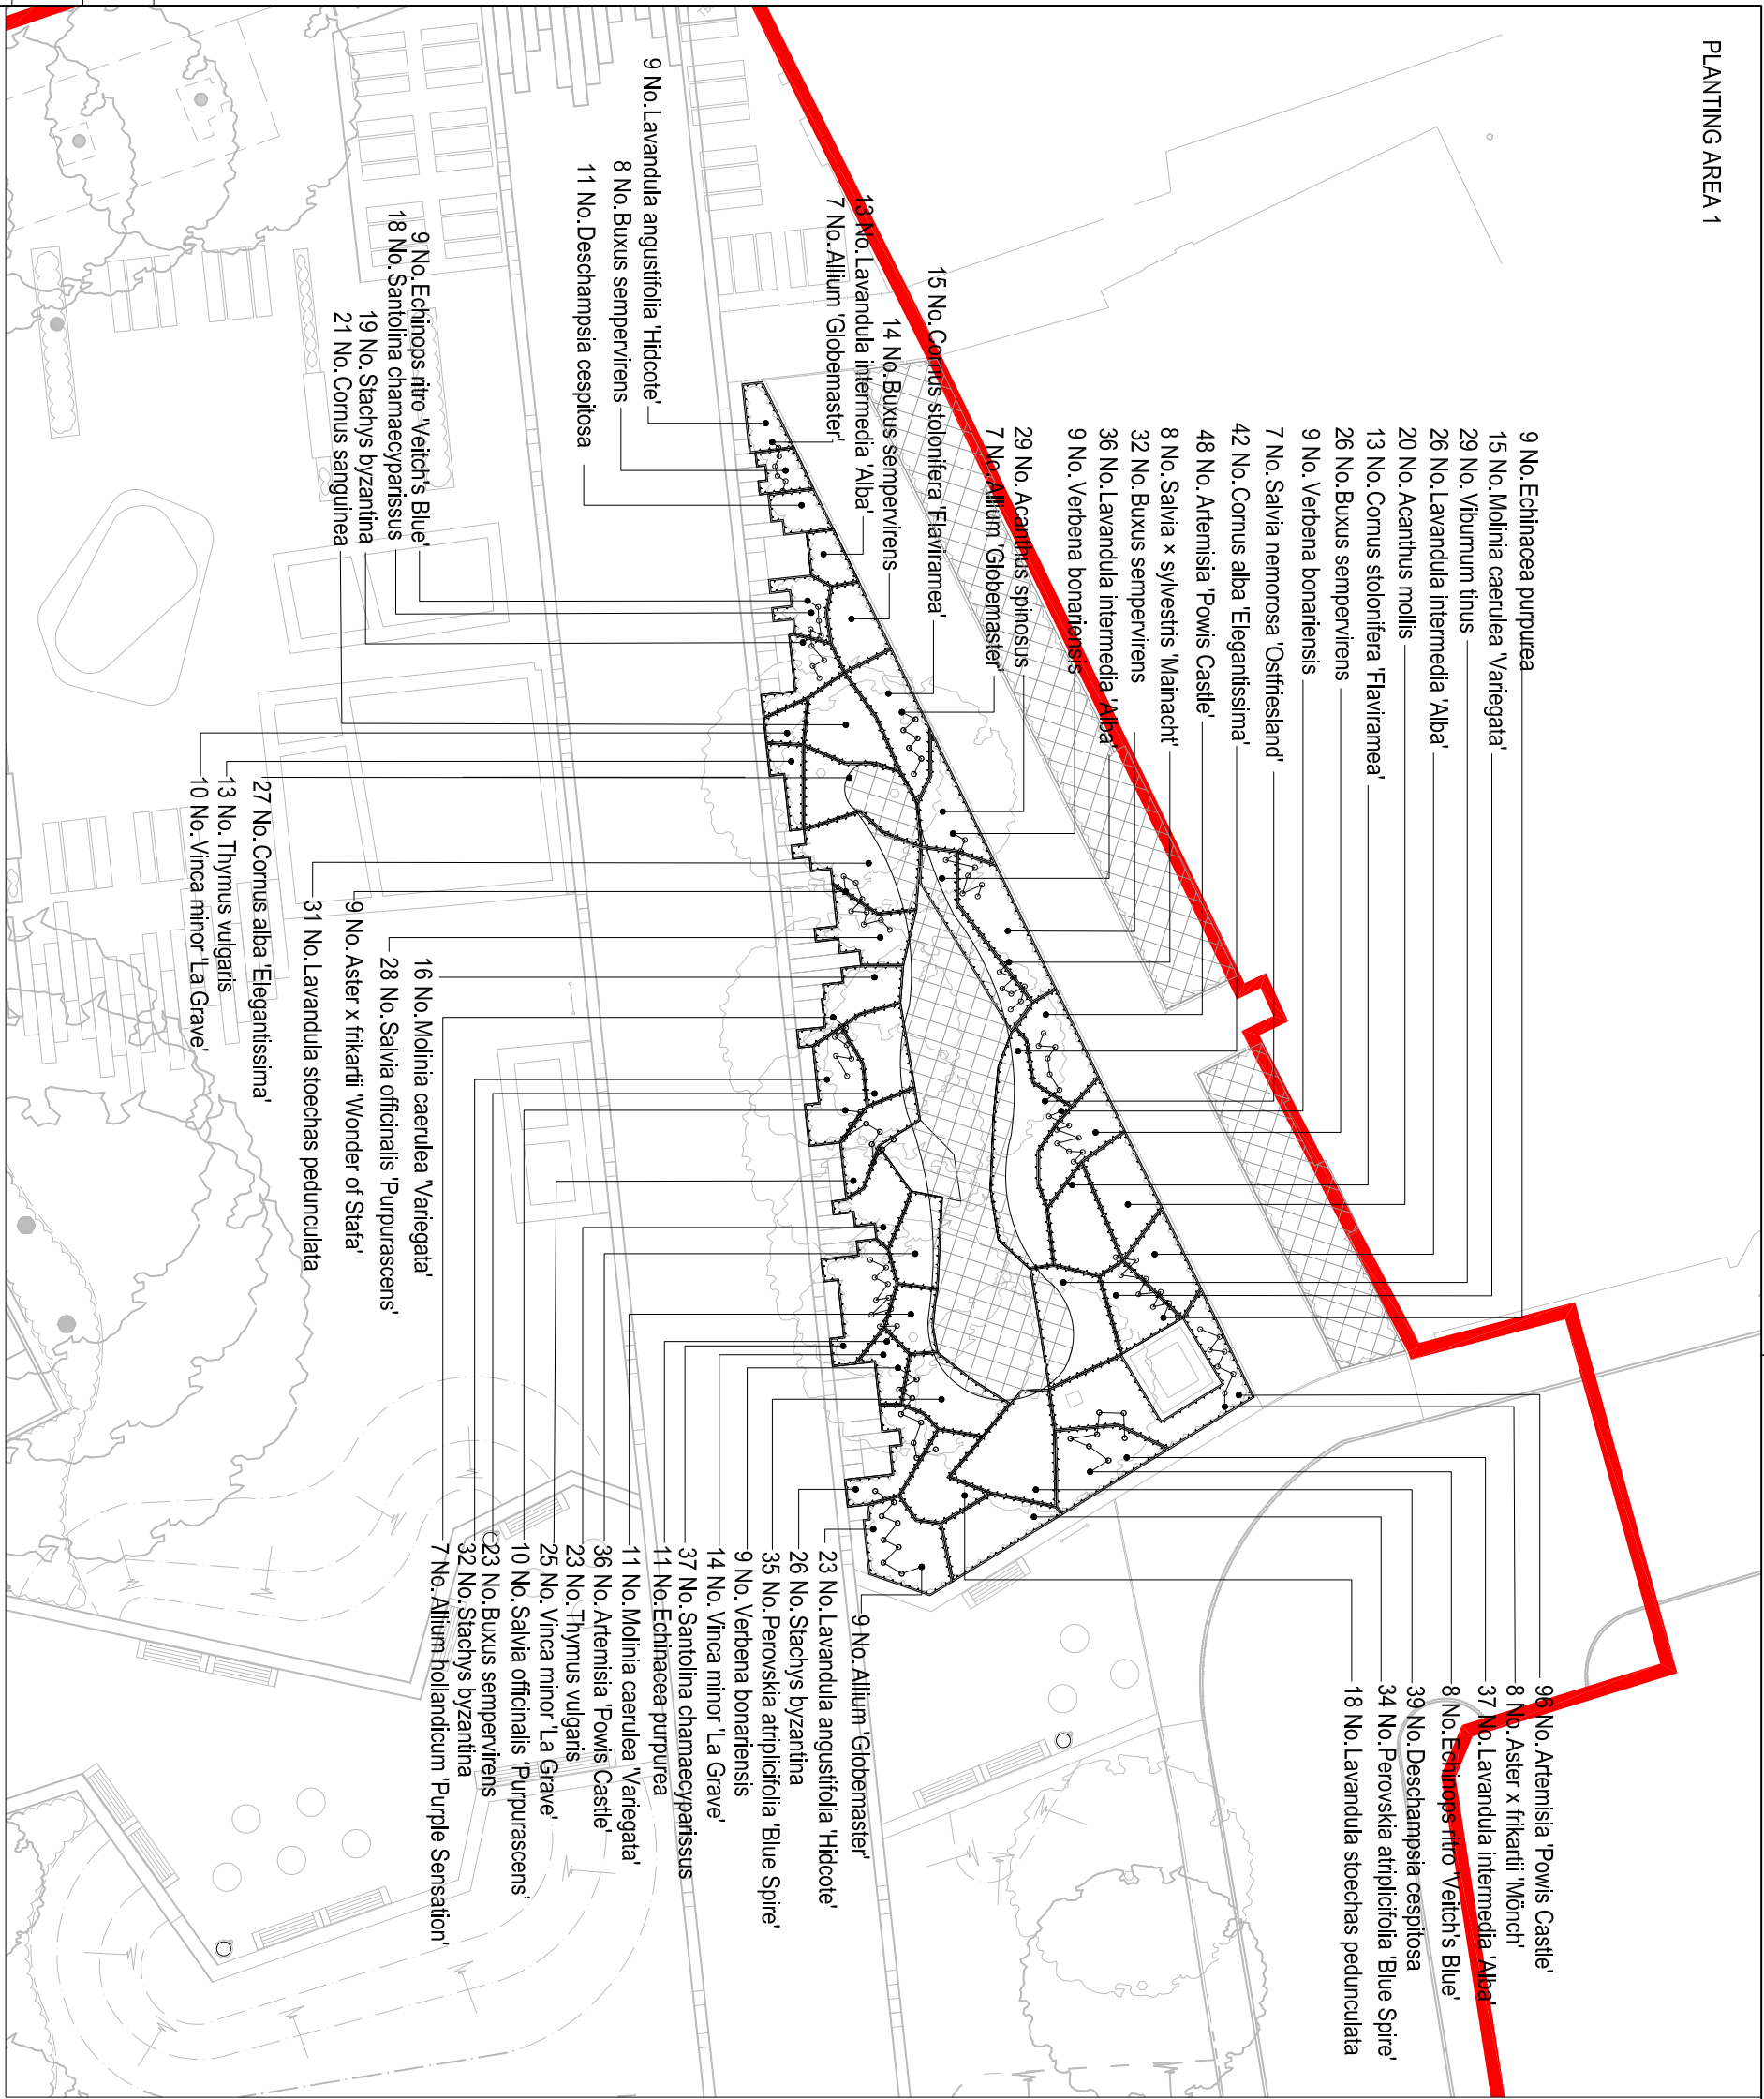

KEY PLAN



KEY

- PLANNING APPLICATION BOUNDARY
- PROPOSED TREE TO Q28 & Q31
- PROPOSED SHRUB AND PERENNIAL PLANTING TO Q28 & Q31
- PROPOSED HEDGEROW PLANTING TO Q28 & Q31
- EXISTING TREE RETAINED
- EXISTING VEGETATION RETAINED

NOTES

BUILDING DESIGN PARTNERSHIP SHALL HAVE NO RESPONSIBILITY FOR ANY USE OF THE INFORMATION PROVIDED HEREIN FOR ANY PURPOSES OTHER THAN THAT FOR WHICH IT WAS PREPARED AND ISSUED.
ALL DIMENSIONS SHOULD BE CHECKED ON SITE.
DO NOT SCALE FROM THIS DRAWING.
ANY DRAWING ERRORS OR DISCREPANCIES SHOULD BE BROUGHT TO THE ATTENTION OF BUILDING DESIGN PARTNERSHIP AT THE ADDRESS SHOWN BELOW.


TO BE READ IN CONJUNCTION WITH:
9-1-001 - LANDSCAPE GENERAL ARRANGEMENT PLAN
9-1-002 - PLANTING SCHEDULE PLAN
9-1-003 - TREE CONSTRAINTS PLAN (SHEET 2 OF 2)
9-1-004 - PROPOSED LANDSCAPE WORKS AND ZONES OF ARCHAEOLOGICAL POTENTIAL
9-1-005 - LANDSCAPE WORKS DESIGN INTENT - TIME-LINE FEATURE
9-1-006 - LANDSCAPE WORKS GROW BOX TYPICAL DETAILS
9-1-007 - LANDSCAPE WORKS DESIGN INTENT - TIMBER STAGE
9-1-008 - RED LINE BOUNDARY PLAN
9-1-009 - LANDSCAPE FENCING AMENDMENT PLAN
9-1-010 - LANDSCAPE LONG SECTIONS
9-1-011 - LANDSCAPE CONSTRUCTION DETAILS SHEET 1 OF 2
9-1-012 - LANDSCAPE CONSTRUCTION DETAILS SHEET 2 OF 2
(SPEL 001 - NBS LANDSCAPE SPECIFICATION)

EXISTING TREES TO BE RETAINED IN ACCORDANCE WITH RECOMMENDATIONS CONTAINED IN THE PROJECT ARBORICULTURAL REPORT.


NOTE:

Good quality shrubs, in good condition, will be retained within the painted borders. Proposed planting will be planted around the retained vegetation in groups of the same species. Care will be taken when planting to ensure existing root systems are not disturbed.


Refer to 9-1-004 for the Roman Gardens full planting schedule.

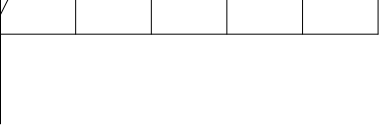


PLANTING AREA 2

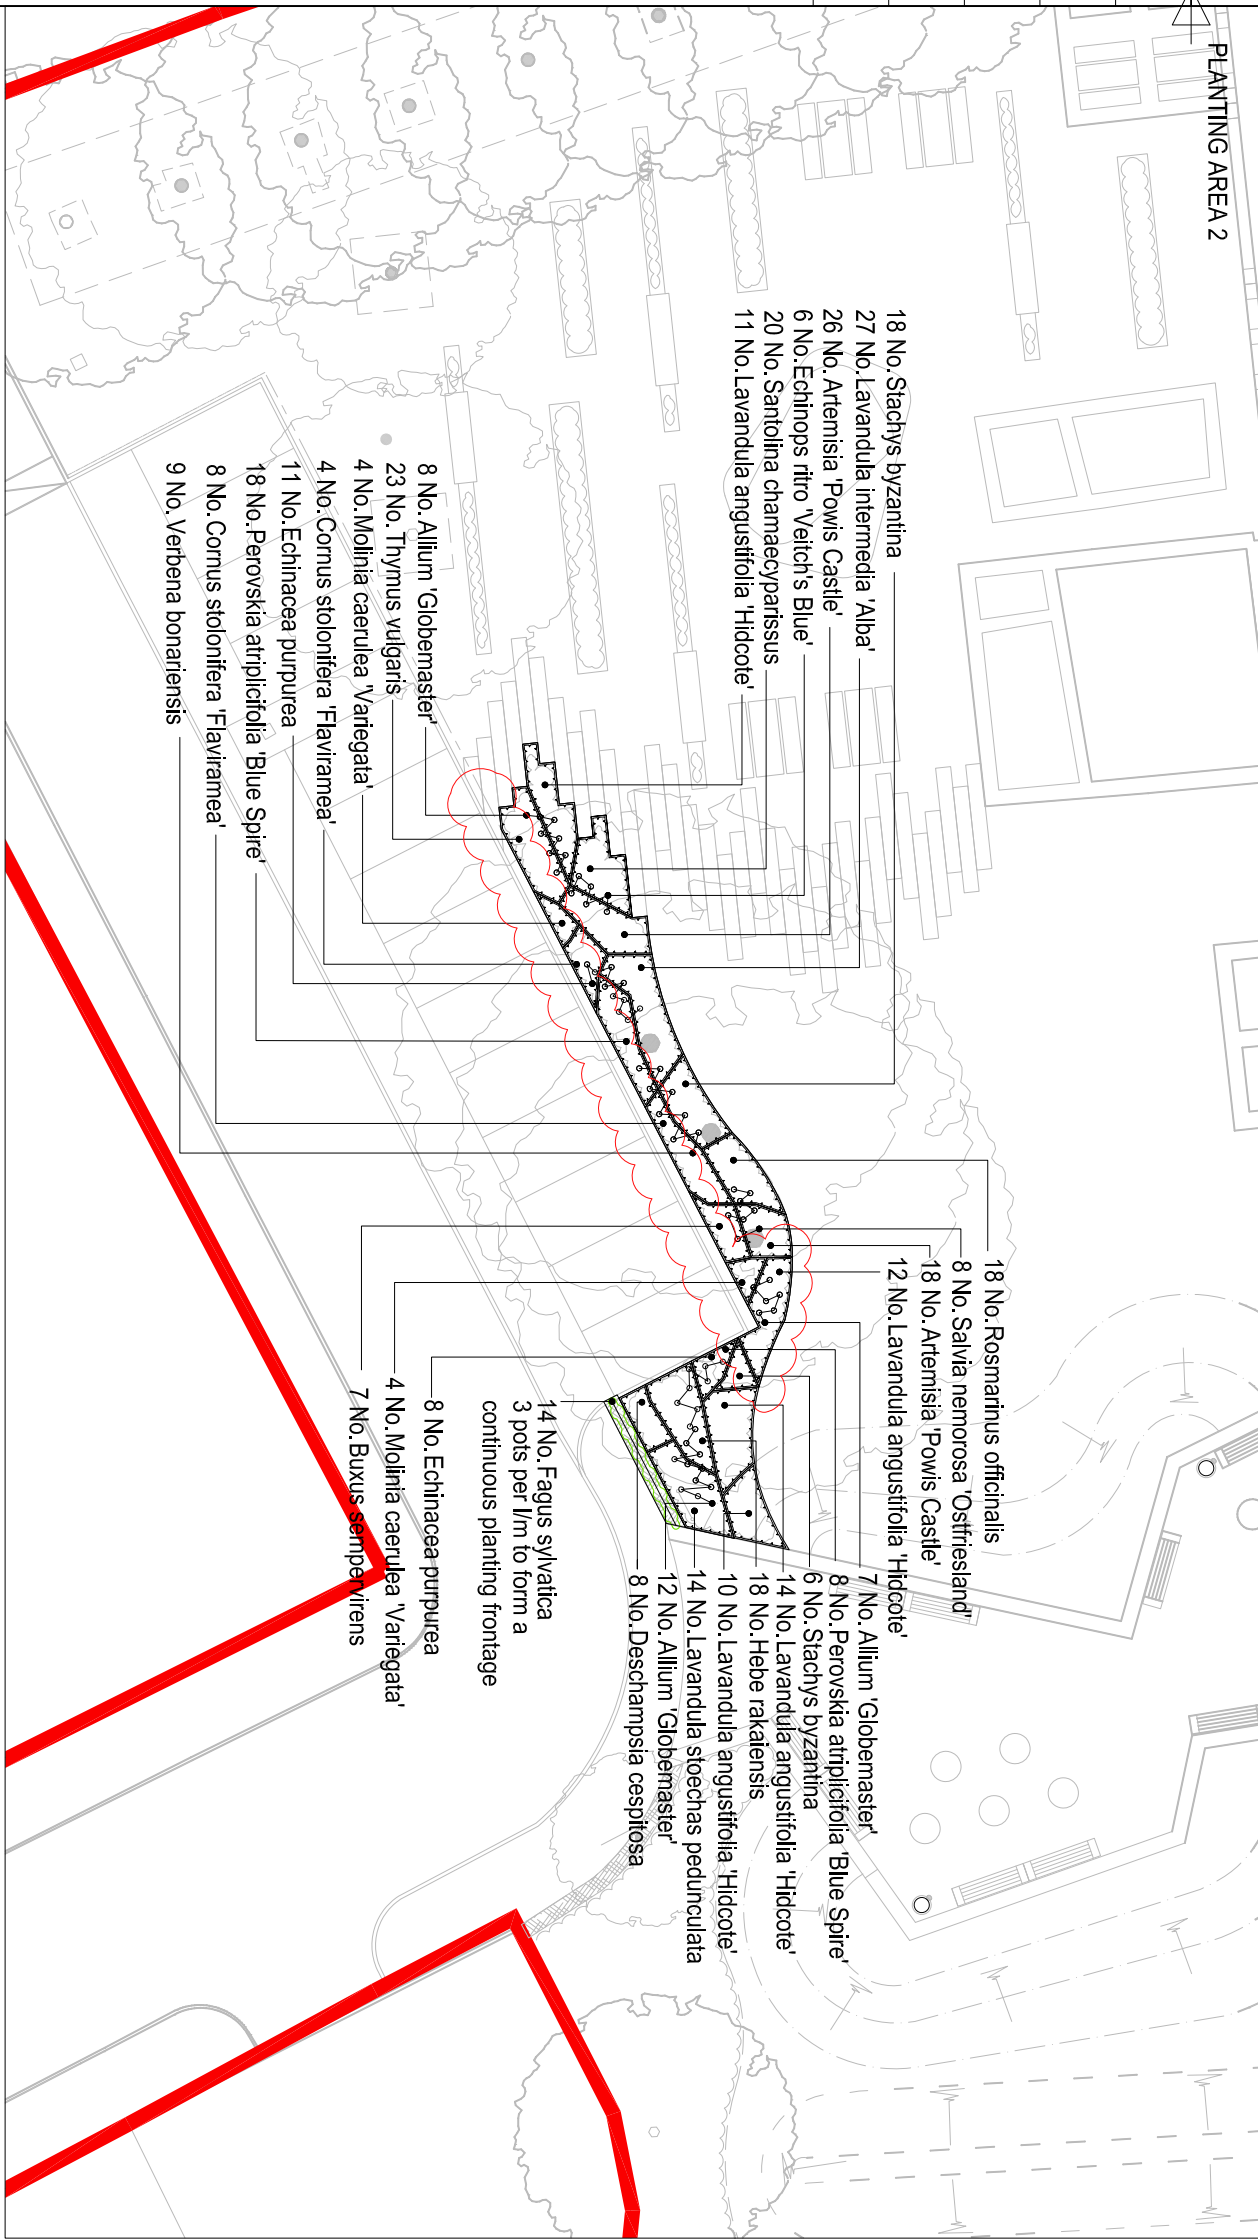

PLANTING AREA 4

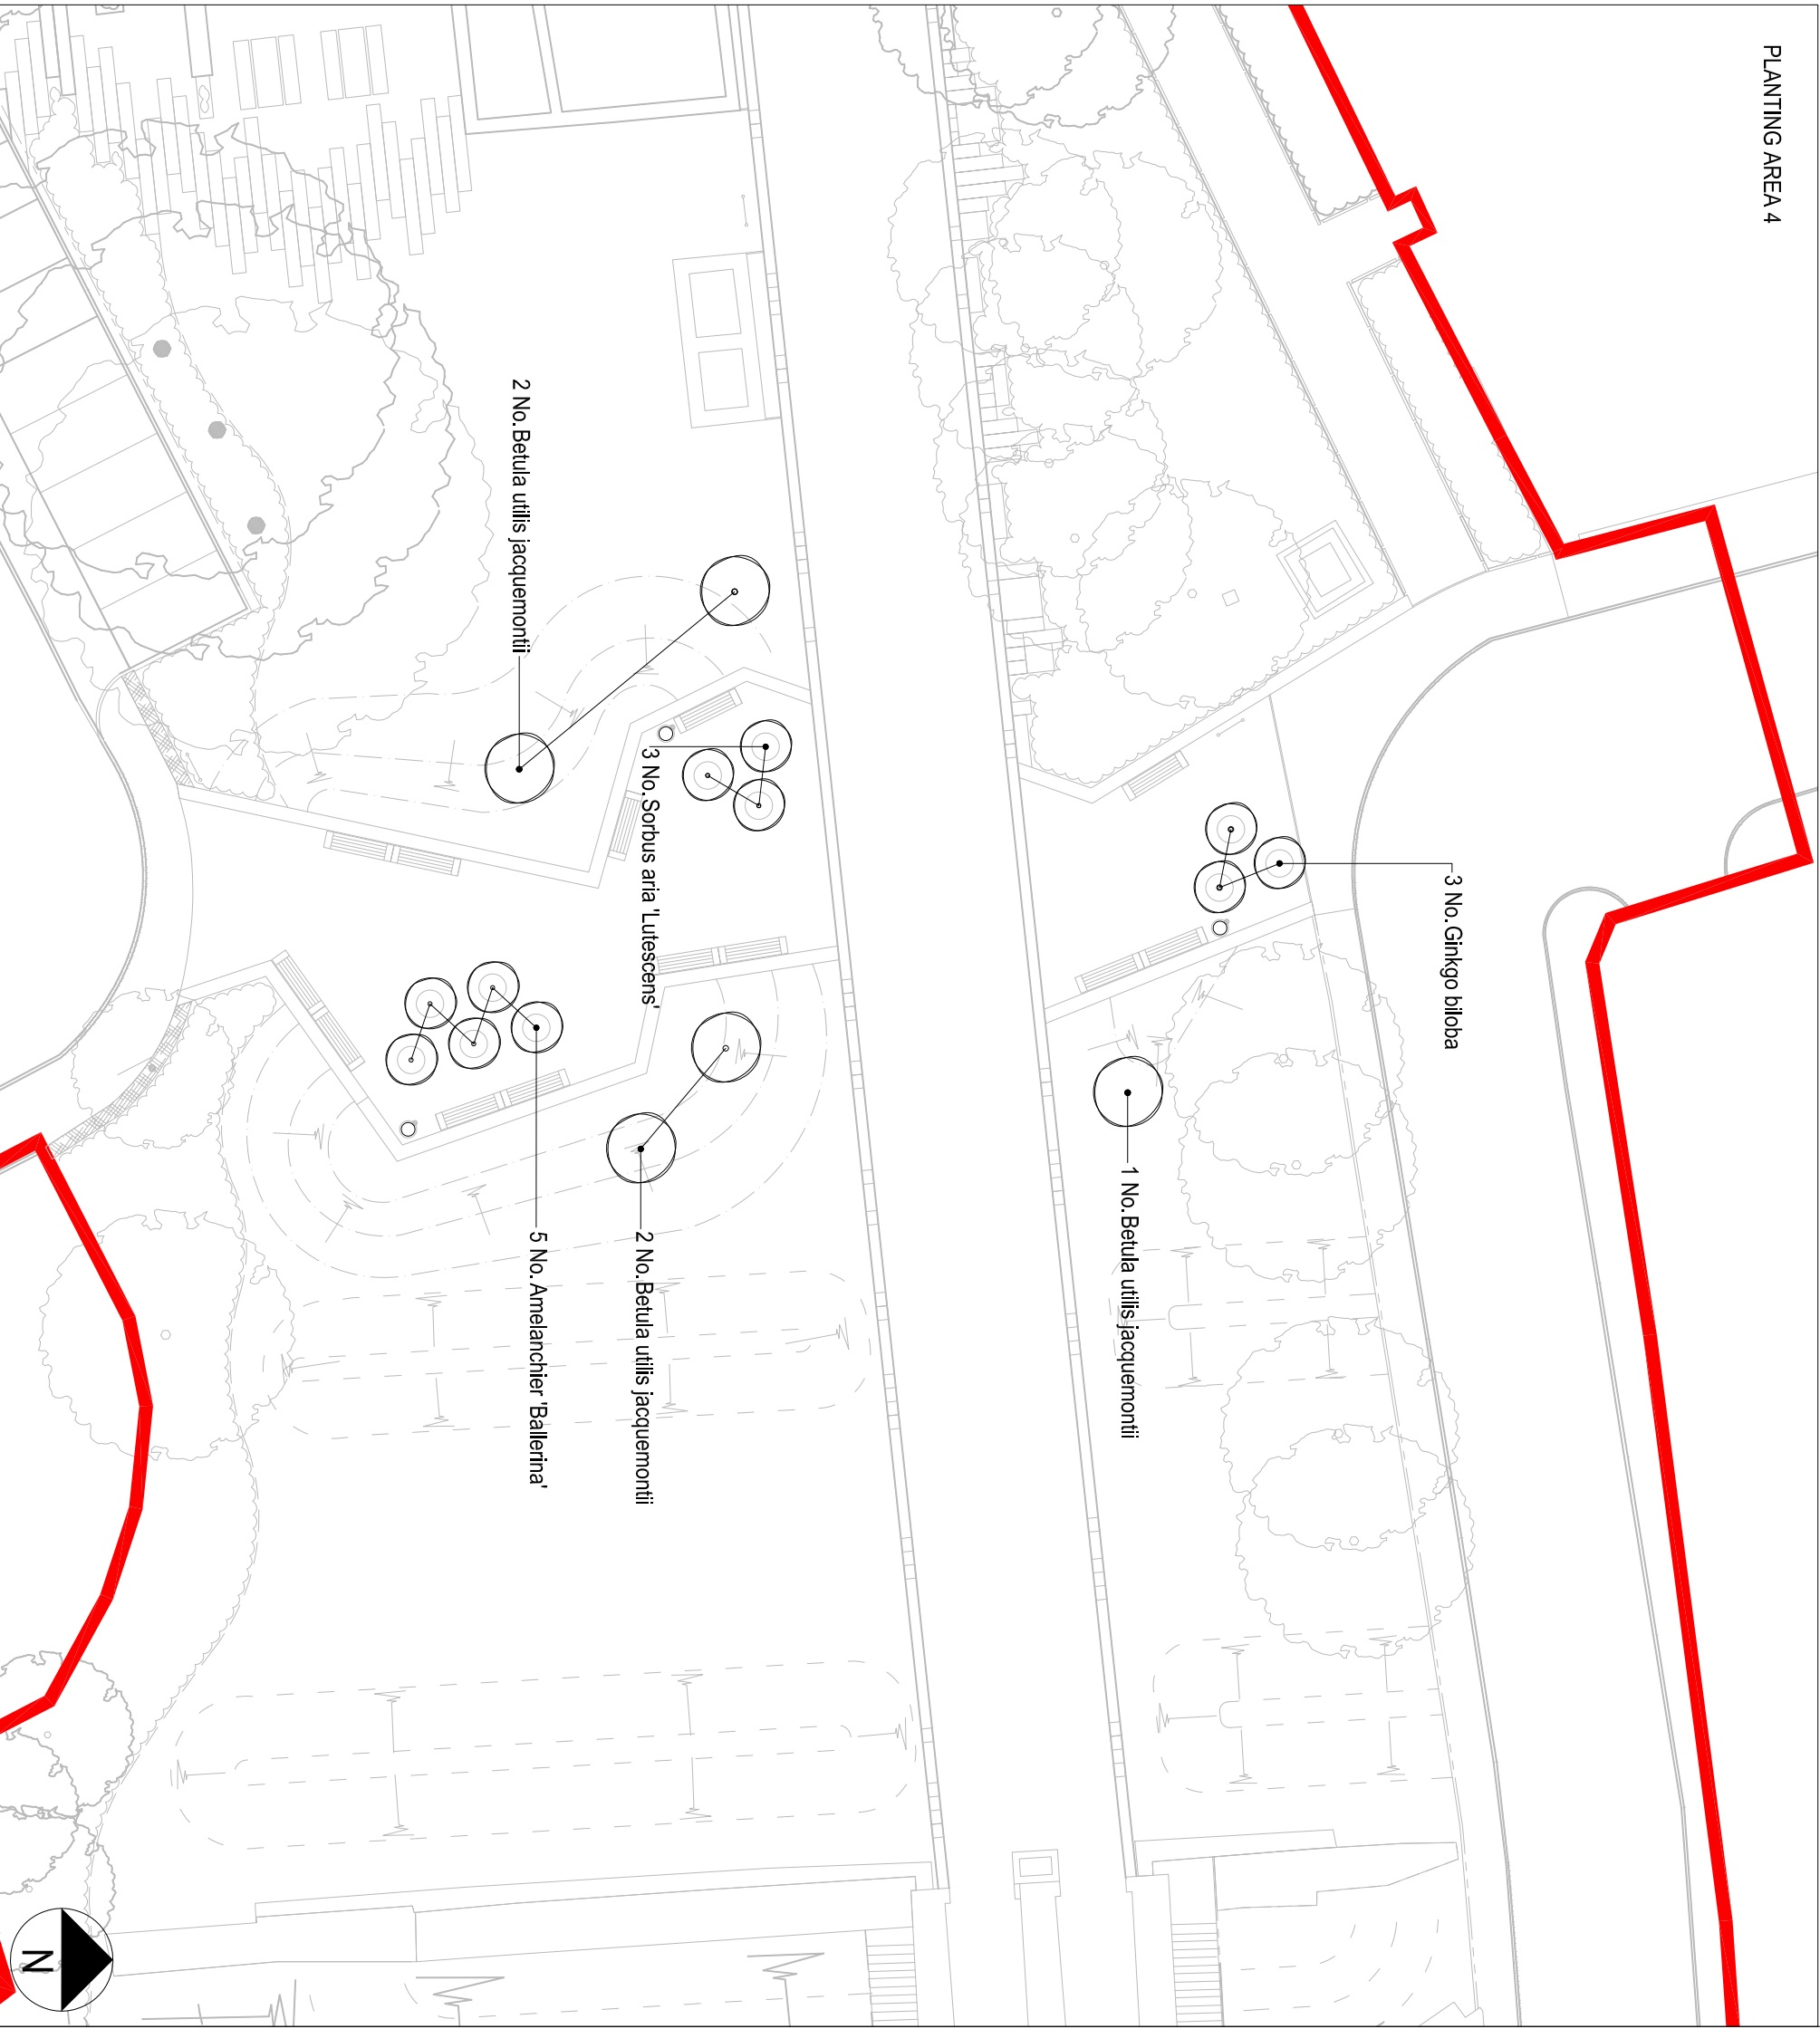

PLANTING AREA 3

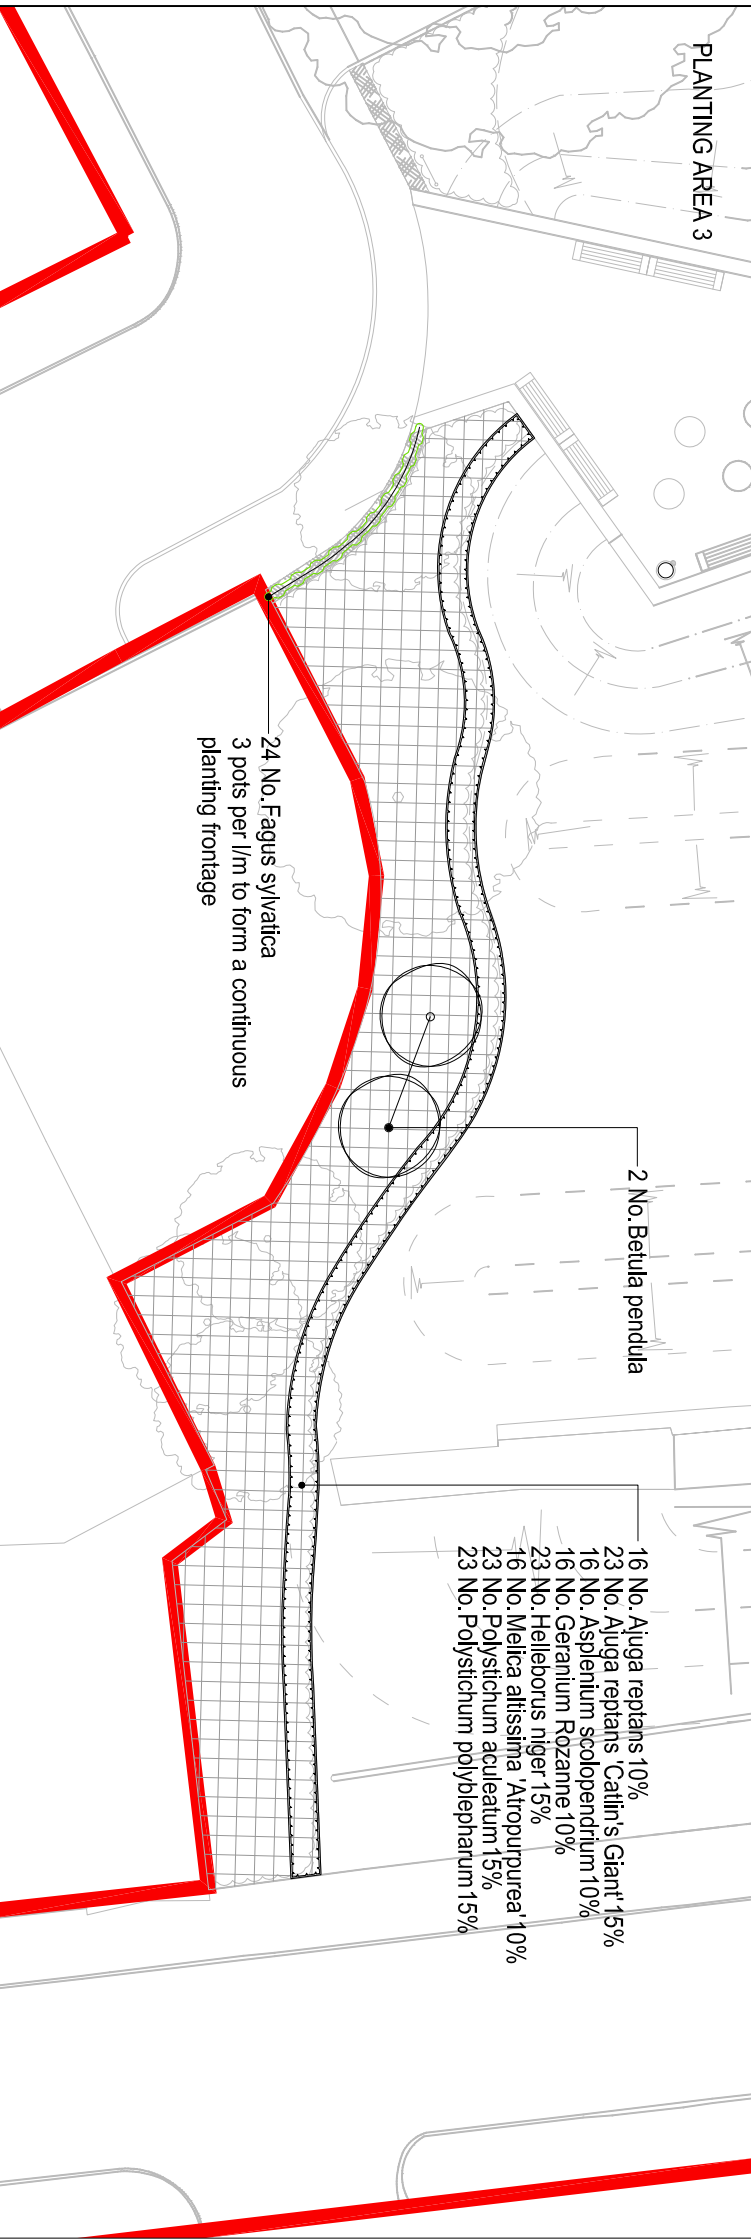

ROMAN GARDENS
CASTLEFIELD, MANCHESTER

DETAILED PLANTING PLAN
SHEET 1 OF 2

DATE: APR 16

11 Duke Street
P.O. Box 55, Piccadilly, Buxton
Manchester, M60 3JA
United Kingdom
T: +44 (0)161 626 2200
F: +44 (0)161 626 2205
www.bdp.com

BDP.

CASTLEFIELD
FORUM
www.ourcastlefield.co.uk

B - PLANNING APPLICATION TO MCC, STONE STREET CAR PARK RECONFIGURED TO INCLUDE FOR EXISTING PARKING TICKET MACHINE, RED LINE BOUNDARY AMENDED TO EXCLUDE PRIVATE PROPERTY OWNED BY THE OXNABLE PUBLIC HOUSE.			
A - INFORMAL ISSUE TO PLANNING	EJB	DAW	29.04.16
FIRST ISSUE	EJB	DAW	29.04.16
REVISIONS	DATE	BY	DATE