


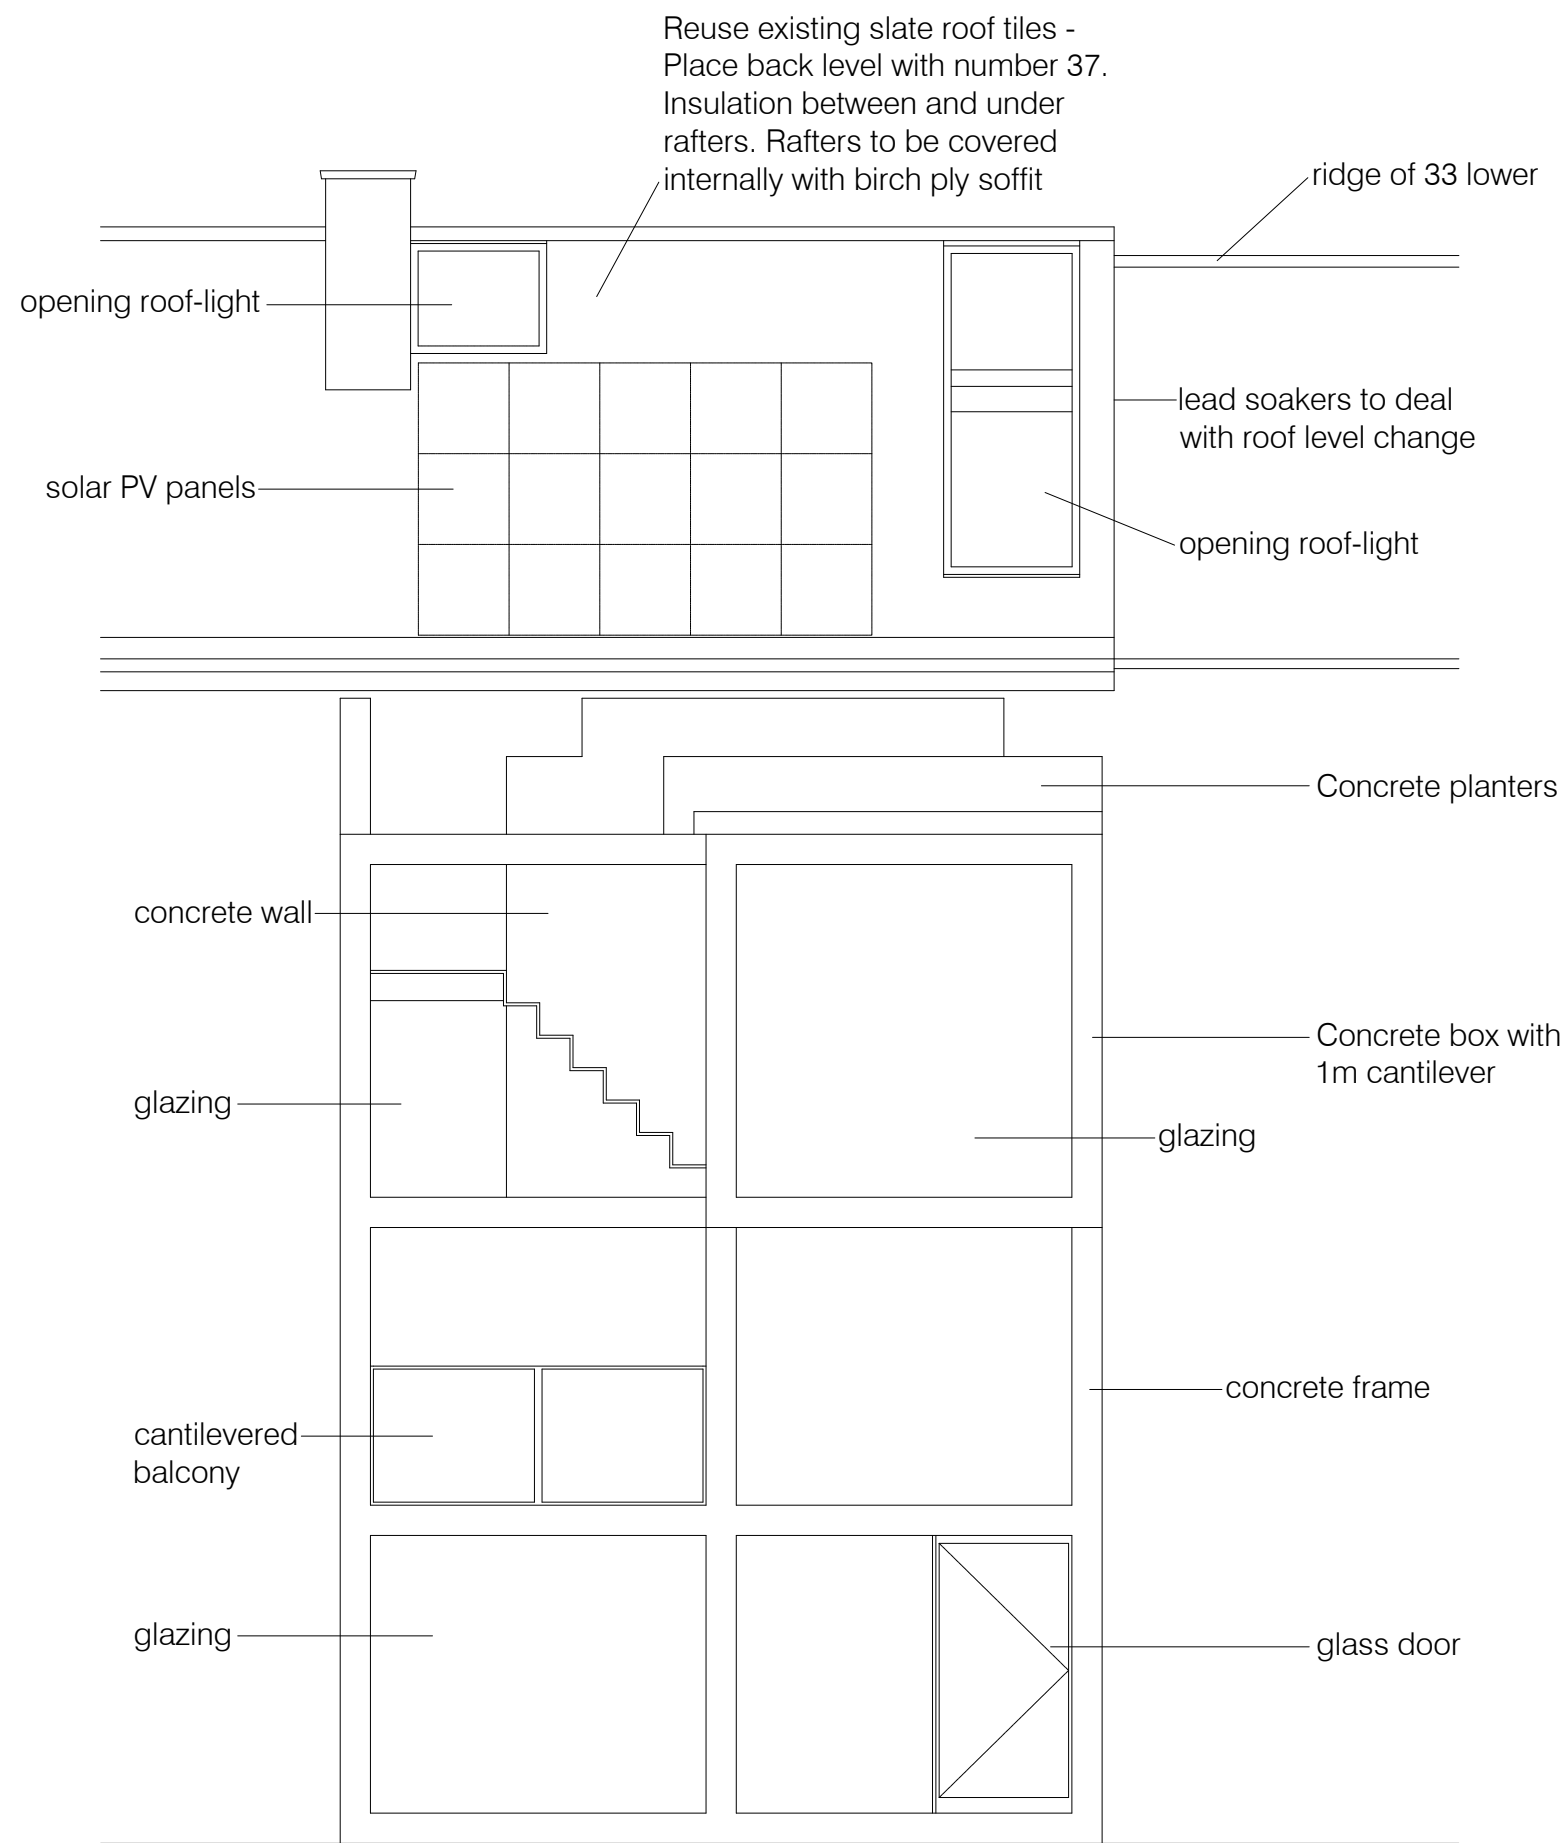

Rear (South) Elevation 1:50

Revisions - External access through existing roof - removed
 Stair from existing roof to new extension roof omitted
 Glass lantern removed
 Heritage roof-lights added to rear of roof
 Alterations to existing purlins omitted
 Position of insulation lowered so slate tiles remain at existing level

PROP-006 rev A

35 Liverpool Road
 Proposed Rear Elevation
 Scale - 1 to 50 @ A3
 17 January 23