


©  
This drawing is Copyright and the property of Lancaster Maloney Limited and must not be reproduced in whole or in part without their written permission. Copyright is reserved. ©  
This drawing must not be scaled. The Contractor is to report all dimensional discrepancies & errors to the Contract Administrator prior to commencing construction.  
It is essential that this drawing is read in conjunction with the specification and all works identified included for.

NOTES

LEGEND

- Extent of Works
- Site Location

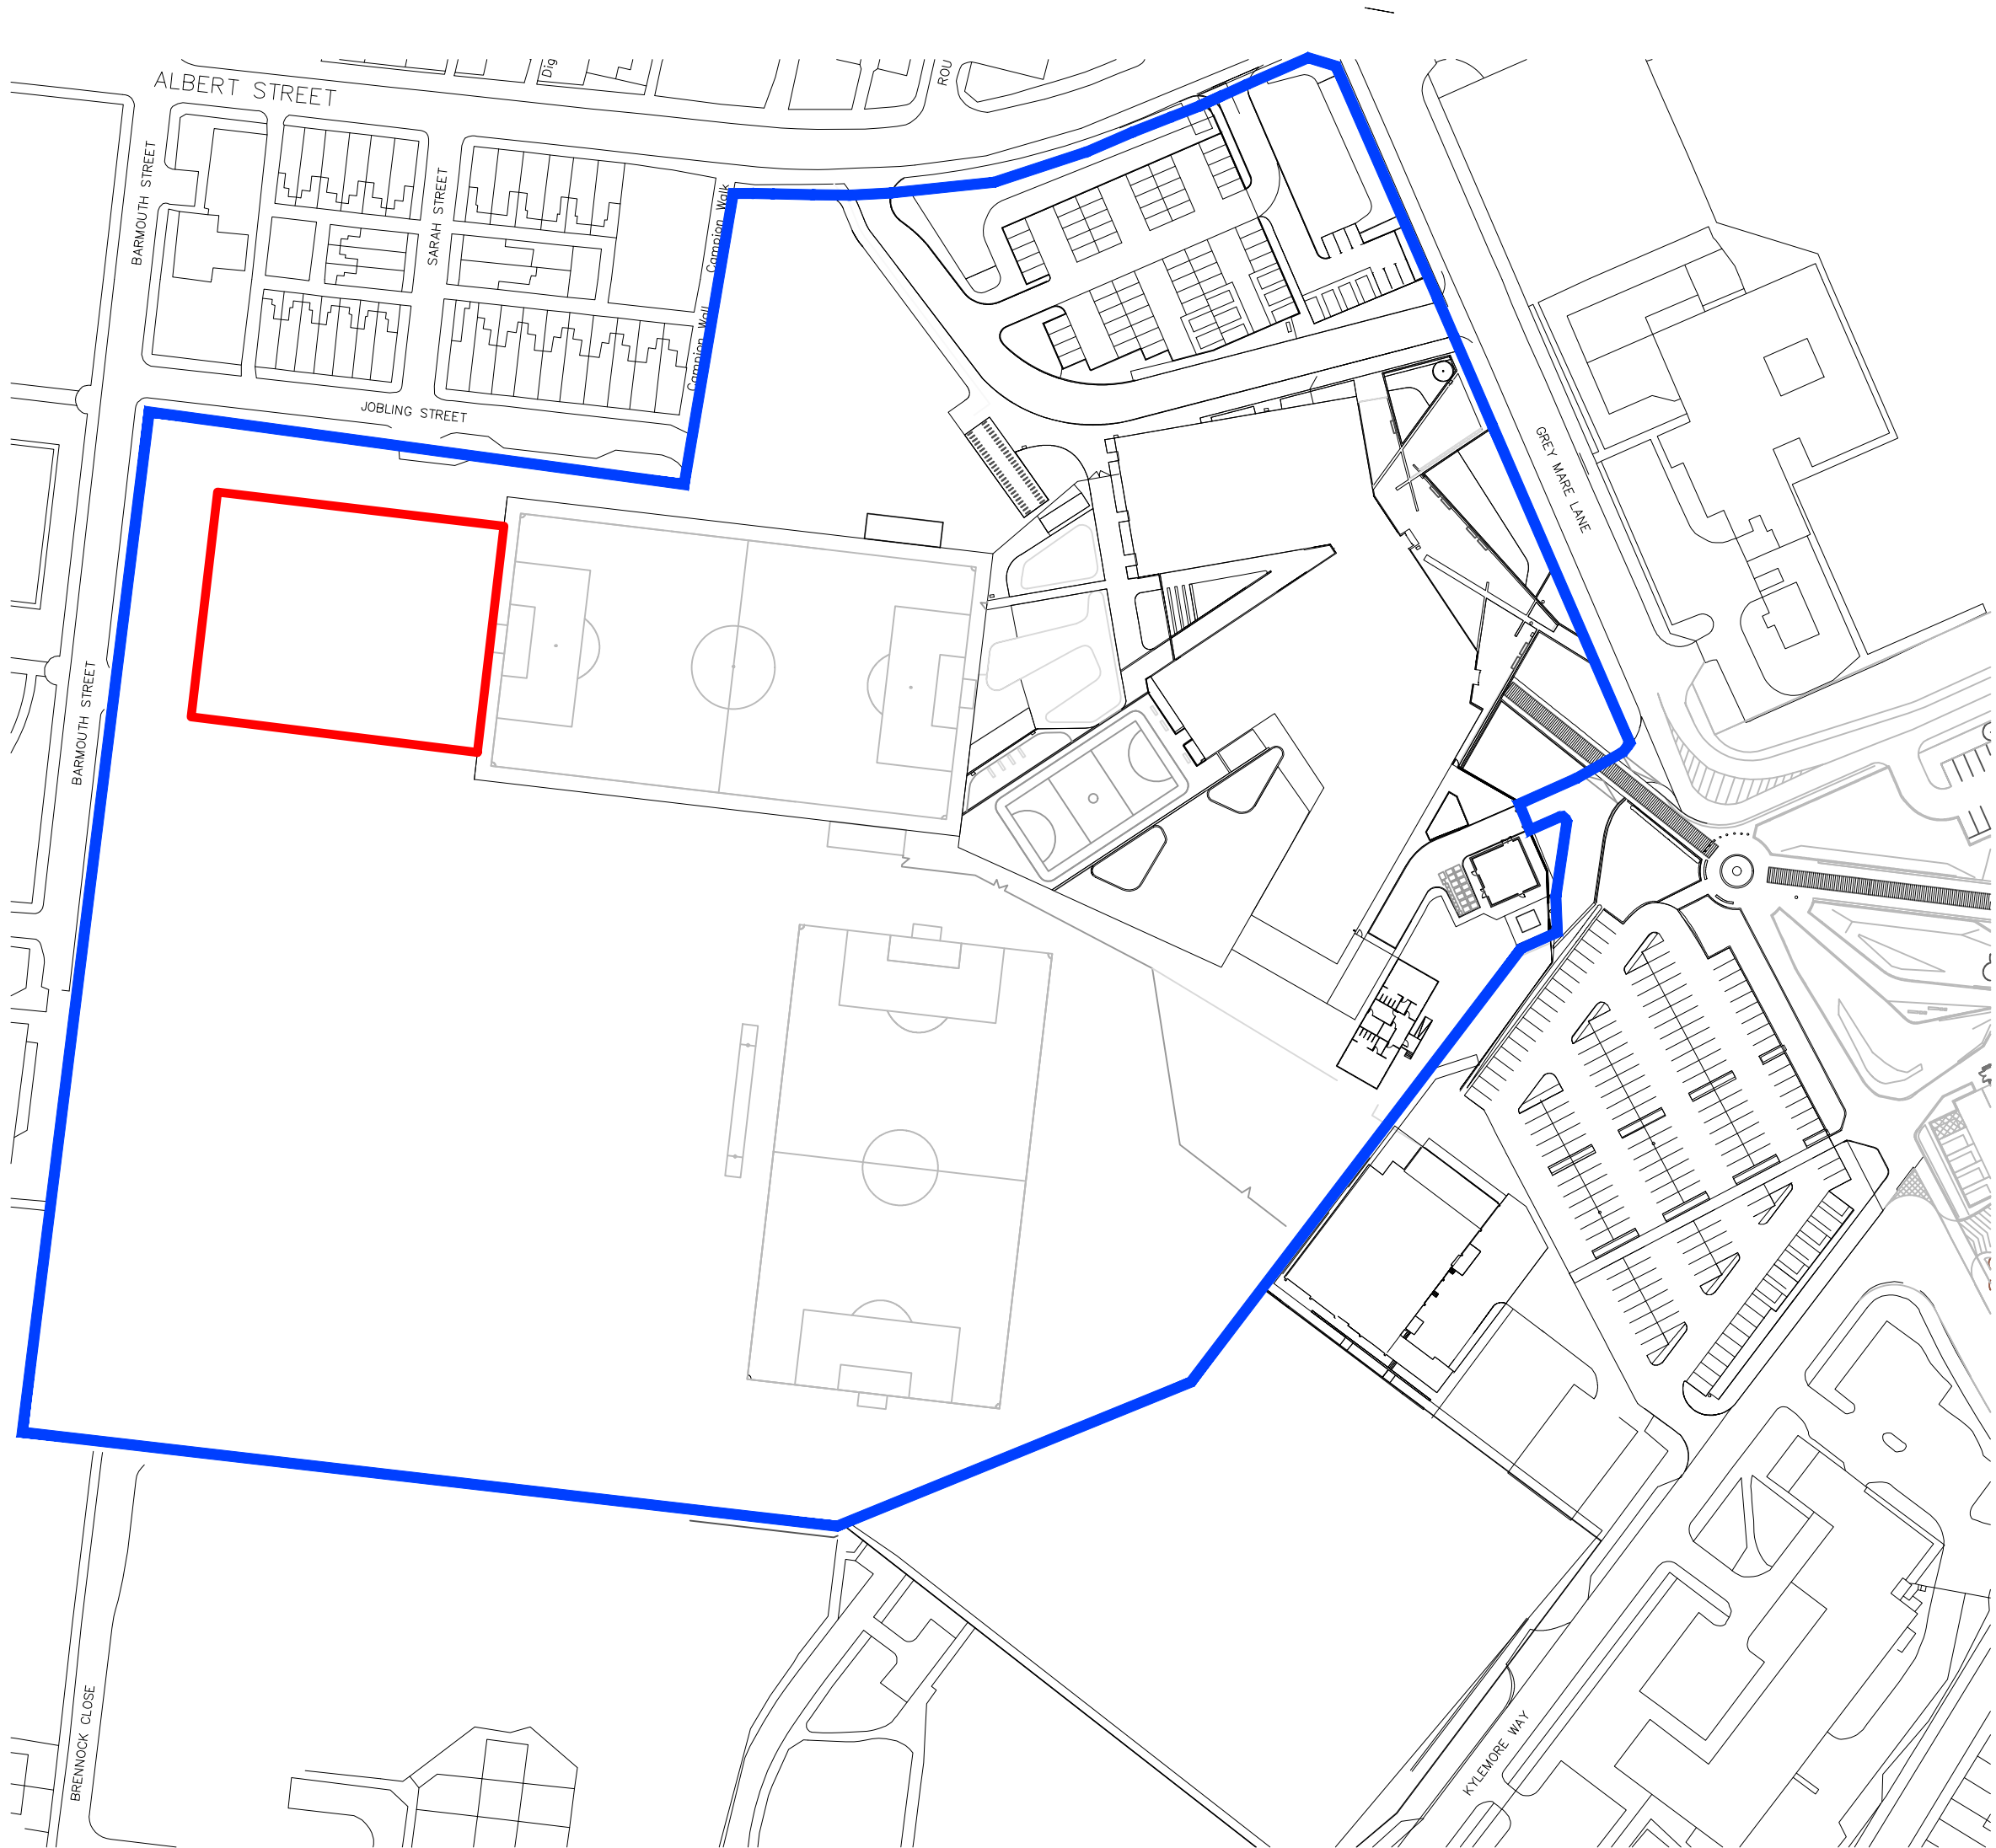

| Rev | Date | Comments | By |
|-----|------|----------|----|
|-----|------|----------|----|

STATUS  
PLANNING

Client  
The East Manchester  
Academy, Beswick M11 3DS

Project Title  
Increased Sport Provision

Drawing Title  
Location Plan

|                     |                    |                   |
|---------------------|--------------------|-------------------|
| Scale<br>1:1250 @A1 | Drawn by<br>MMcD   | Date<br>Dec 2022  |
| Job no.<br>2209-02  | Drawing no.<br>P01 | Revision no.<br>- |