

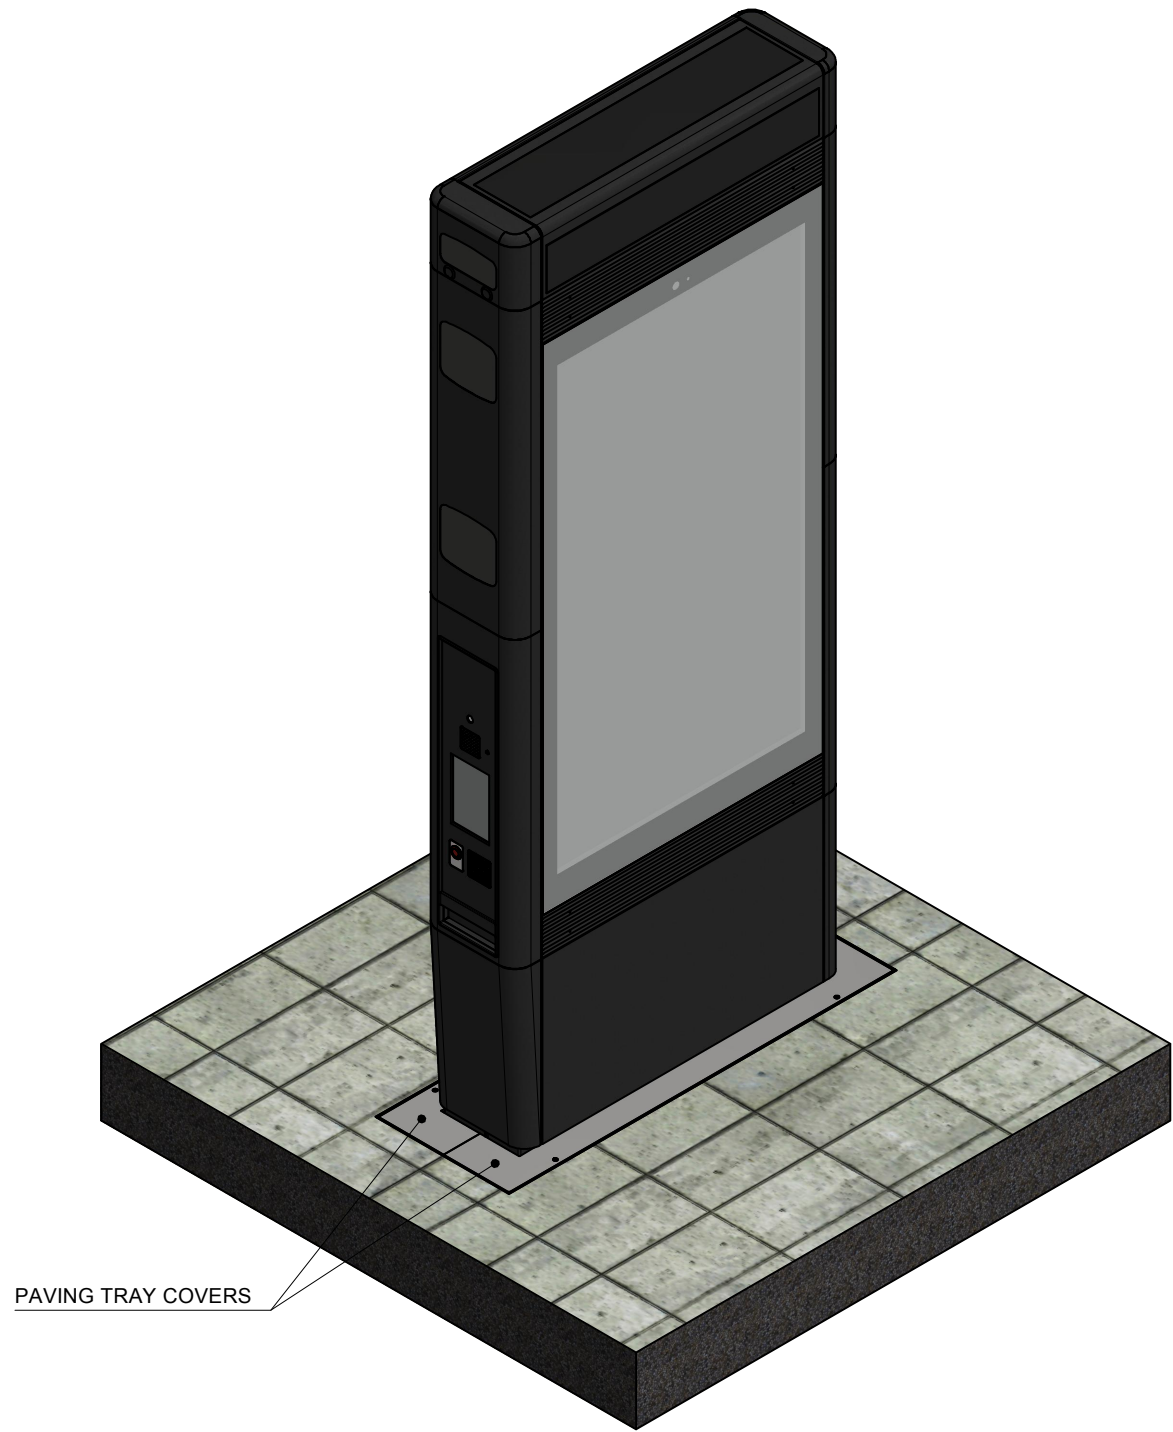
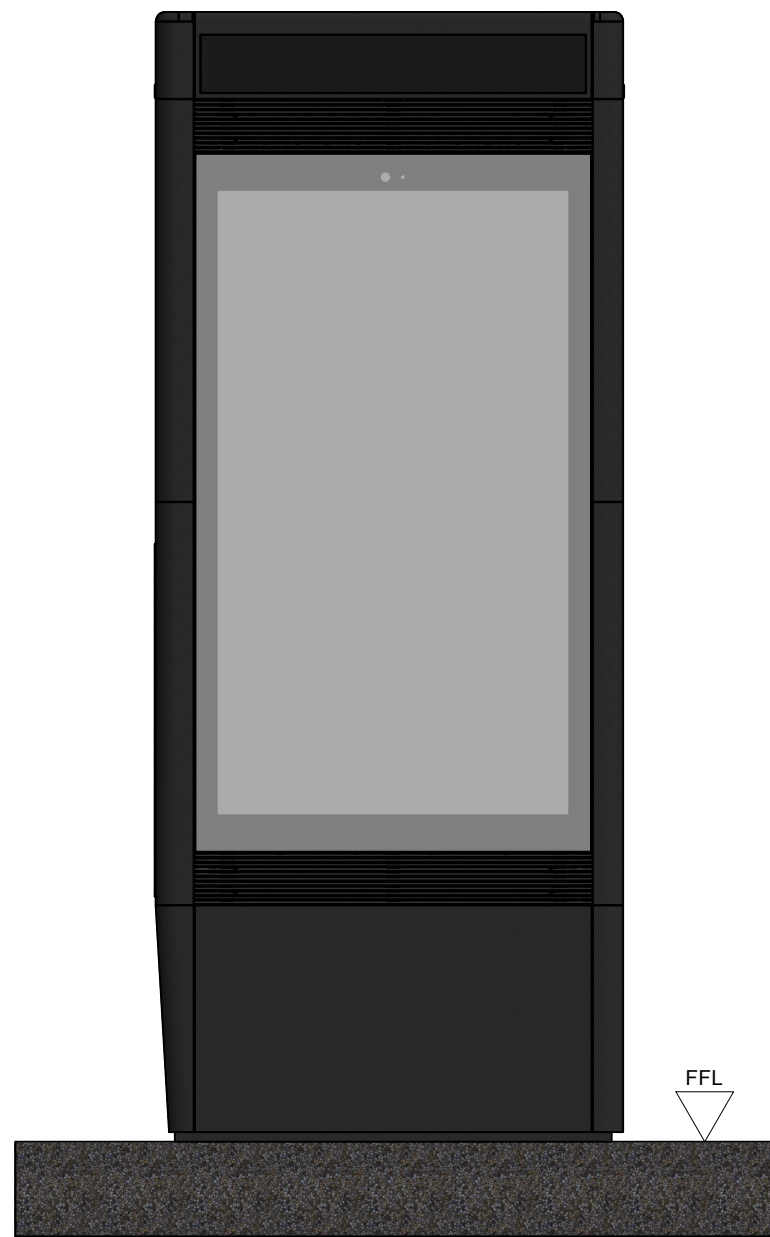


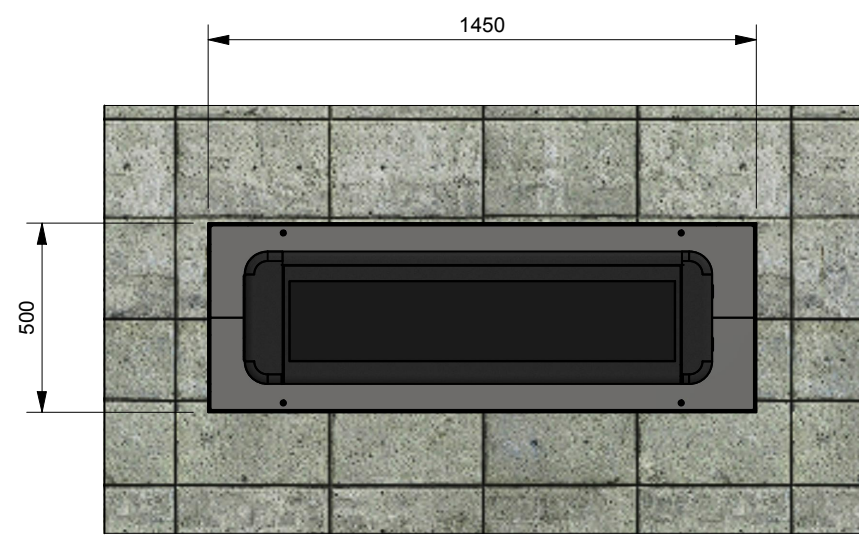

CLIENT APPROVAL STATUS		
STATUS	TICK	DEFINITION
A		ACCEPTED WITH NO COMMENTS
B		ACCEPTED SUBJECT TO COMMENTS
C		NOT ACCEPTED - AS COMMENTS RE-SUBMIT
NAME:		
DATE:		SIGNED:

A	PMC	27/04/2021	First issue
REV	INITIALS	DATE	REVISION DETAILS
REVISION HISTORY			
APPROVAL DRAWING			
trueform			
PROJECTION: 3rd ANGLE. ALL DIMENSIONS IN MILLIMETRES. DO NOT MANUALLY ALTER CAD DRAWINGS. DO NOT SCALE.			
THIS DRAWING IS THE PROPERTY OF TRUEFORM ENGINEERING Ltd. AND SHALL NOT BE DISCLOSED OR COPIED WITHOUT PRIOR WRITTEN CONSENT.			
CLIENT:			
PROJECT:			
STREETHUB			
TITLE:			
PAVING TRAY			
DATE:		DESIGNED BY:	
27/04/2021		PMC	
SCALE:		DRAWN BY:	
1 : 20		PMC	
ORIGINAL SIZE:		CHECKED BY:	
A3		KNB	
DRAWING No.:			SHEET: REV.:
B822-AP-400			1/2 A

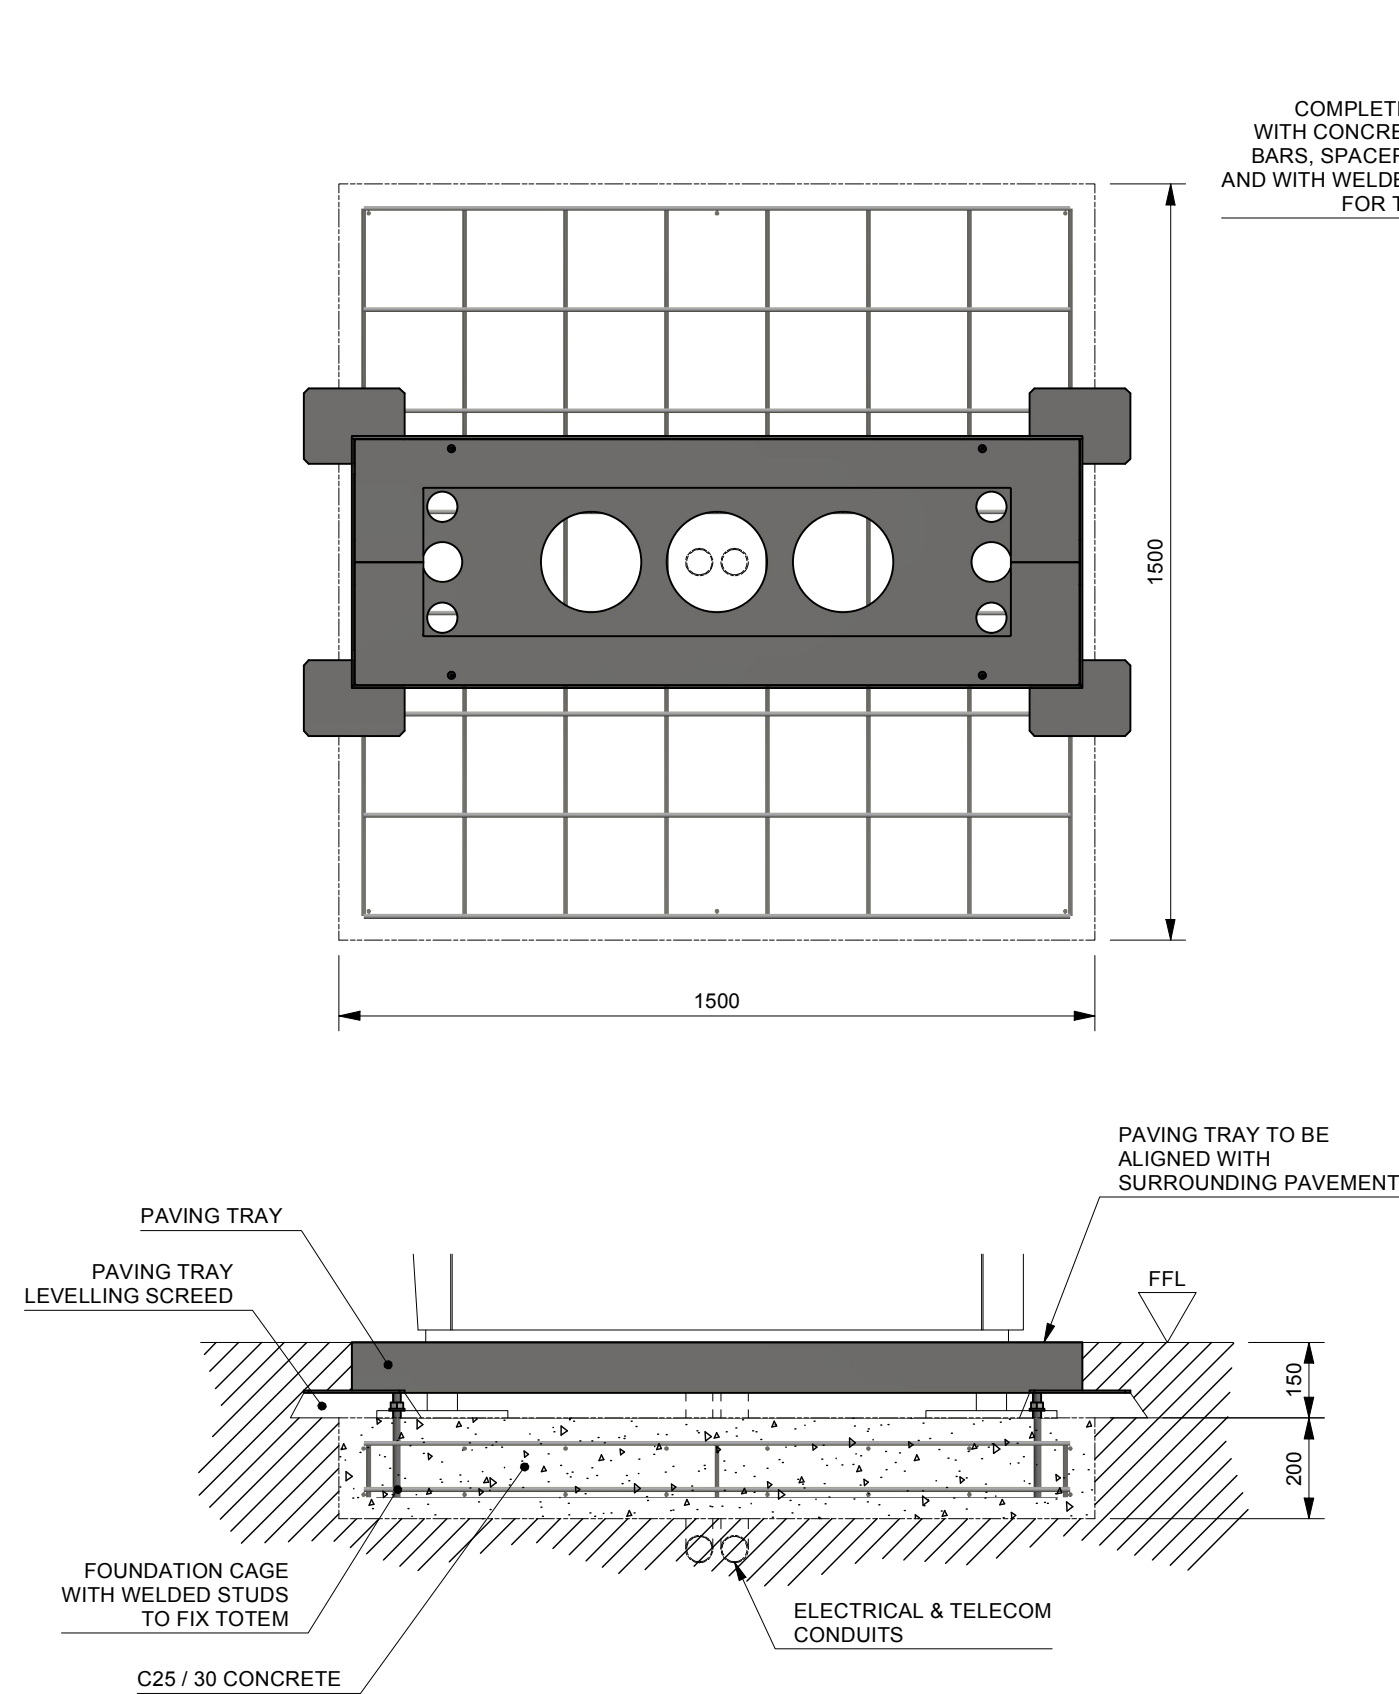

COMPLETE FOUNDATION CAGE WITH CONCRETE REINFORCEMENT BARS, SPACERS, CONDUIT GUIDES, AND WITH WELDED THREADED STUDS FOR TOTEM INSTALLATION

PAVEMENT TRAY COVER

PAVEMENT TRAY

TEMPORARY PAVING TRAY COVER

INSTALLATION SEQUENCE

STAGE 1 - CIVIL WORKS

- REMOVAL OF THE PAVEMENT AND OPENING OF THE FOUNDATION TRENCH
- INSTALLATION OF THE CONDUITS AND EARTH MAT (SUPPLIED BY CONTRACTOR)
- INSTALLATION OF THE FOUNDATION CAGE AND CONCRETE POURED IN PLACE
- CONCRETE CURE
- INSTALLATION OF THE PAVING TRAY USING JIG PROVIDED (CORRECT LOCATION OF PAVING TRAY IS CRITICAL)
- REINSTATEMENT OF THE PAVEMENT
- TEMPORARY COVER FITTED

STAGE 2 - TOTEM INSTALLATION


- REMOVAL OF TEMPORARY COVER
- LIFTING AND LOCATION OF THE TOTEM
- TOTEM BOLTED TO THE STUDS OF THE FOUNDATION CAGE
- INSTALLATION OF THE PAVING TRAY COVERS

CLIENT APPROVAL STATUS		
STATUS	TICK	DEFINITION
A		ACCEPTED WITH NO COMMENTS
B		ACCEPTED SUBJECT TO COMMENTS
C		NOT ACCEPTED - AS COMMENTS RE-SUBMIT
NAME:		
DATE:		SIGNED:

APPROVAL DRAWING

trueform

PROJECTION: 3rd ANGLE
ALL DIMENSIONS IN MILLIMETRES.
DO NOT MANUALLY ALTER CAD
DRAWINGS. DO NOT SCALE.

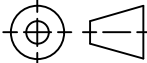

THIS DRAWING IS THE PROPERTY OF TRUEFORM ENGINEERING Ltd.
AND SHALL NOT BE DISCLOSED OR COPIED WITHOUT PRIOR WRITTEN
CONSENT.

CLIENT:	
PROJECT:	
STREETHUB	
TITLE:	
PAVING TRAY & FOUNDATION CAGE	
DATE:	DESIGNED BY:
27/04/2021	PMC
SCALE:	DRAWN BY:
1 : 15	PMC
ORIGINAL SIZE:	CHECKED BY:
A3	KNB
DRAWING No.:	SHEET: REV.:
B822-AP-400	2/2 A