


Soak away/permeable tarmac
20/50mm limestone for soakway
1 x single steel fabricated gates and posts


Square top edgings to break up between Tarmac and existing paved walk ways & Concrete between existing foot paths and square top edgings

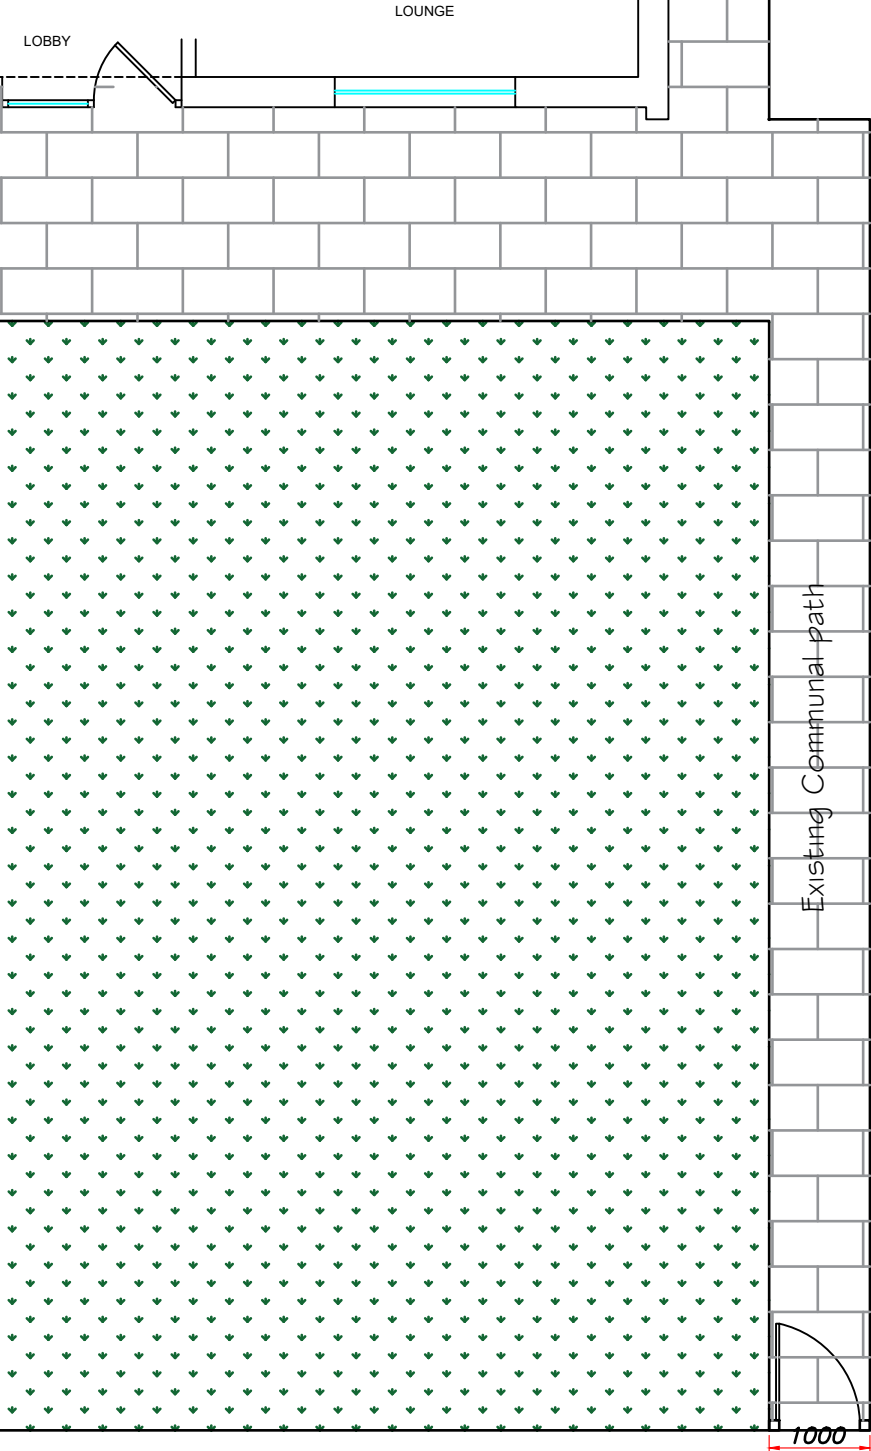

EXISTING LAYOUT
Pavement

Existing fence posts and waney lap panels at front of driveway to be removed and refitted with new to suit adjusted layout and to provide clear access for vehicle and gate to be installed for security

Ensure sufficient difference in levels between entrance door pavement - To include soakaway if required following building application

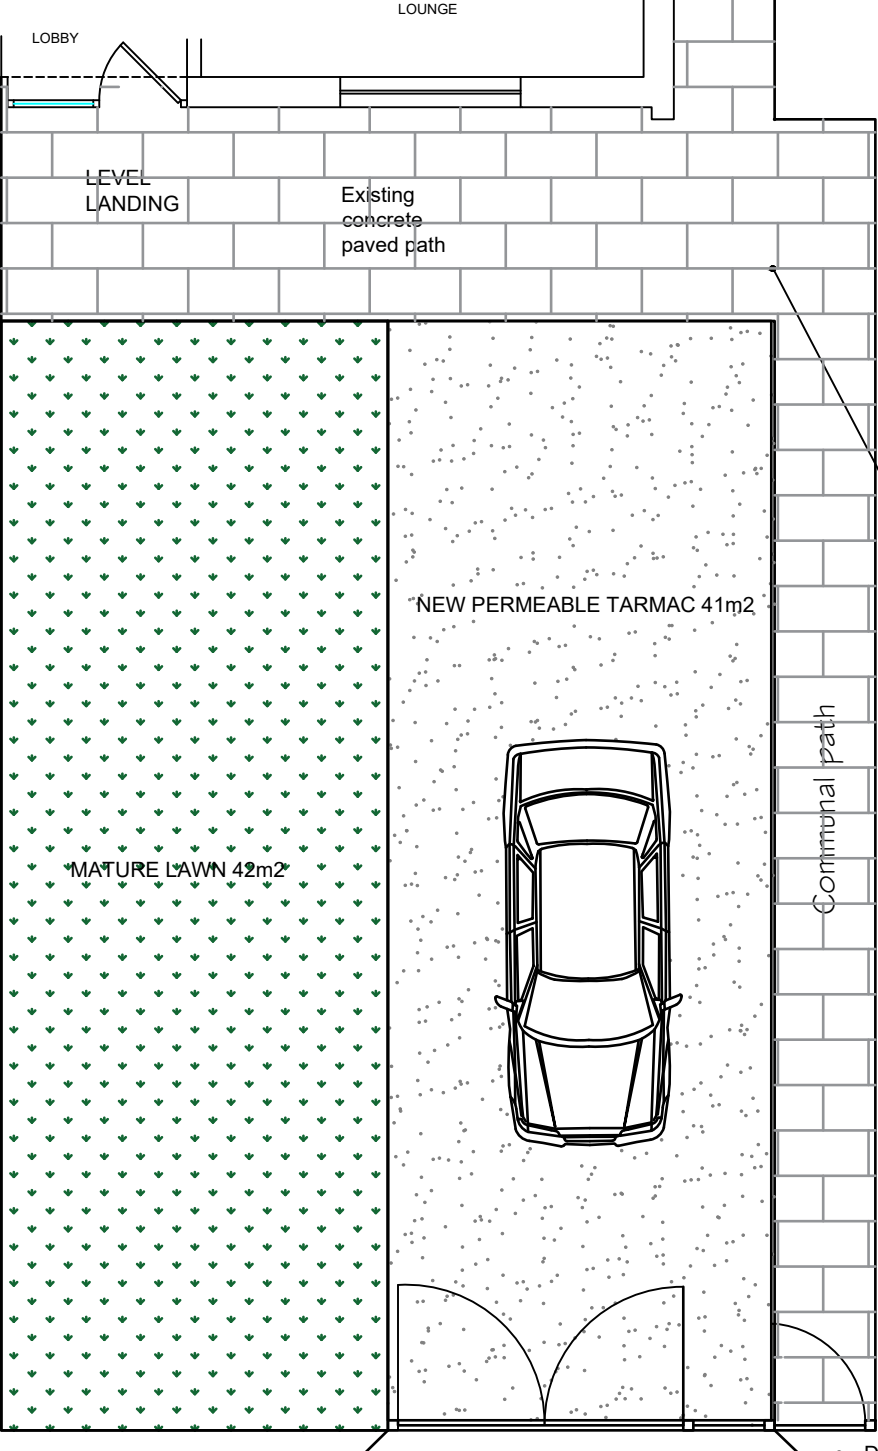

PROPOSED LAYOUT
Pavement
Dropped kerb