



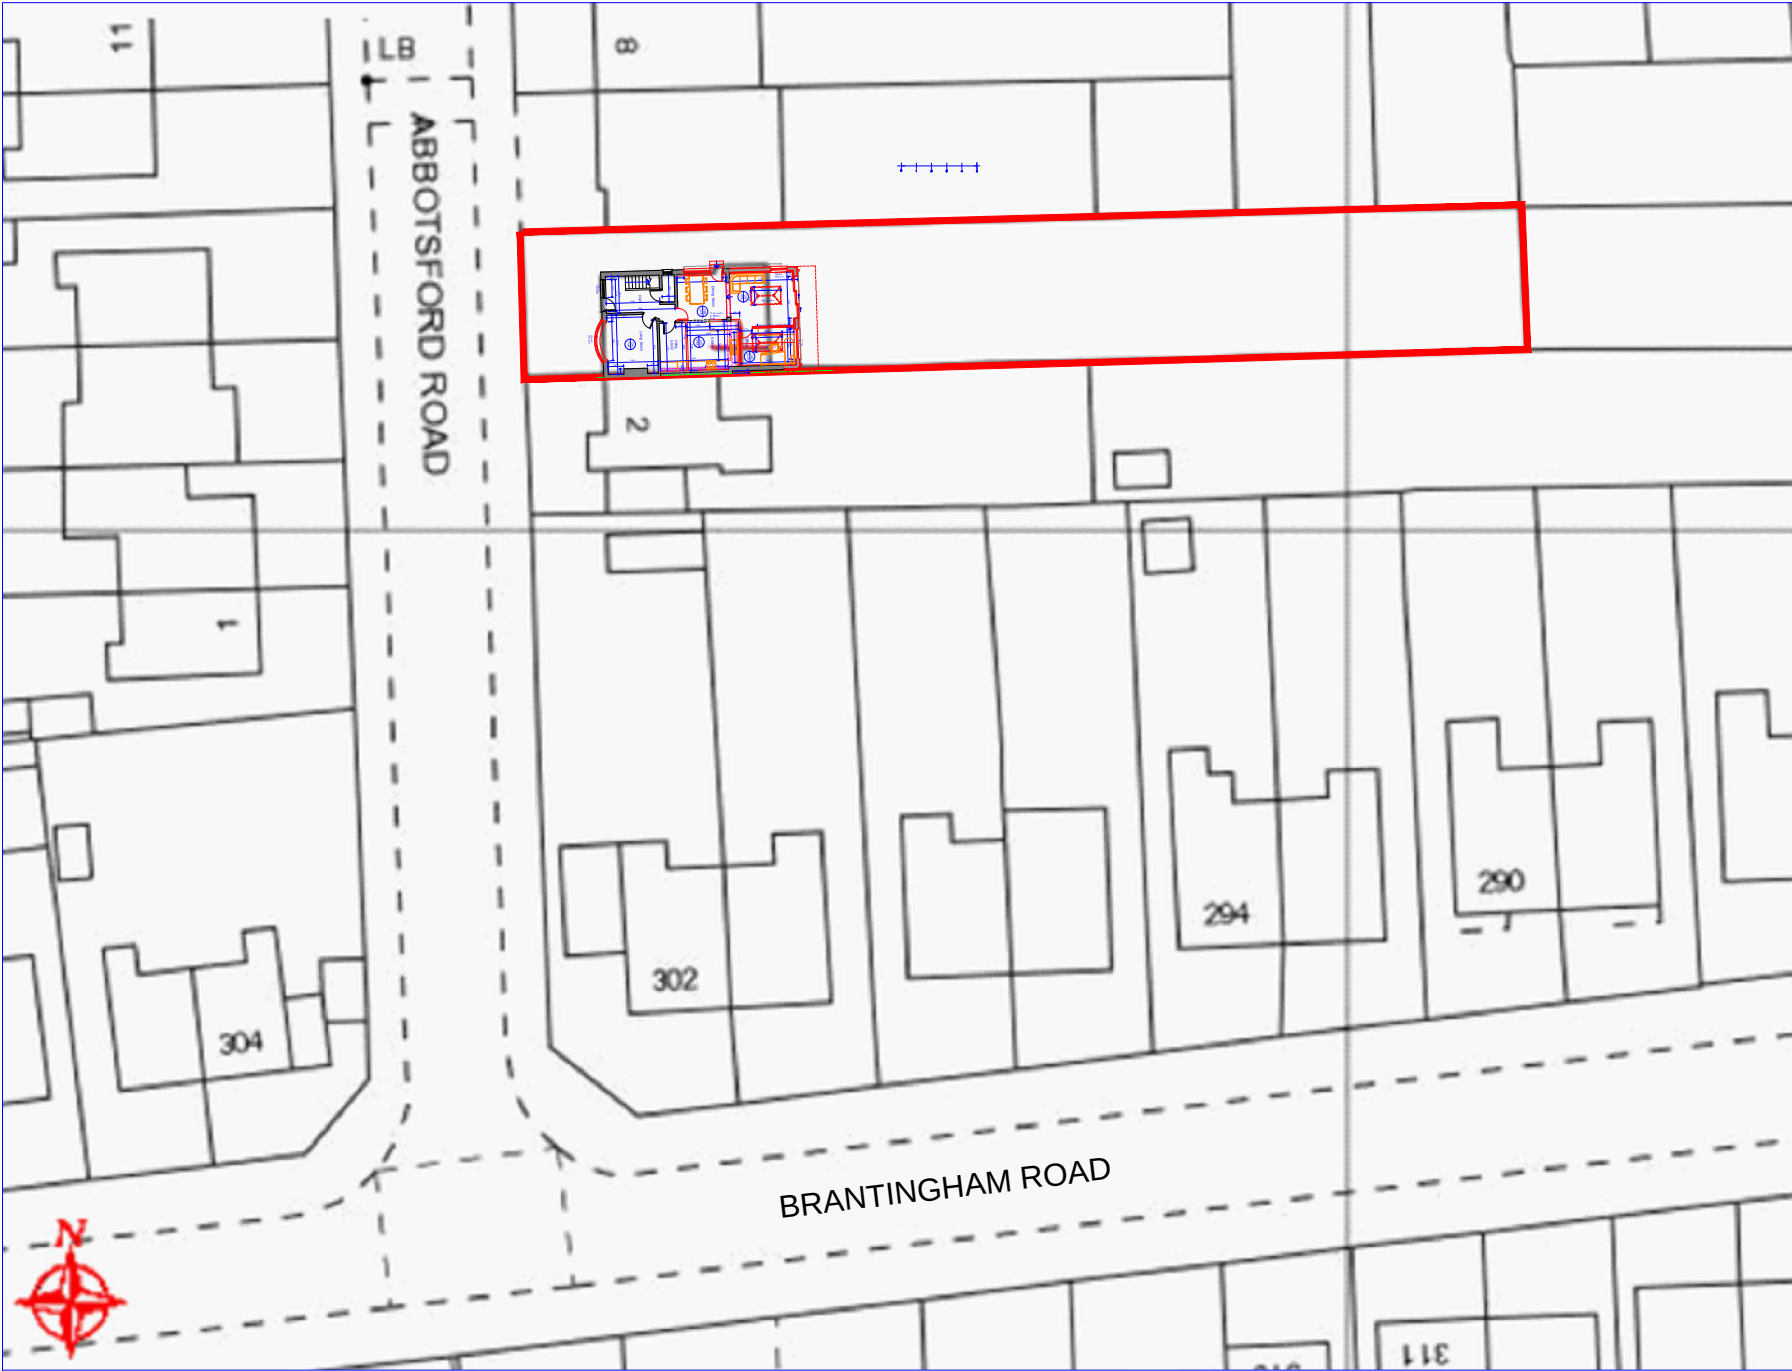

OS Map
Scale 1:500

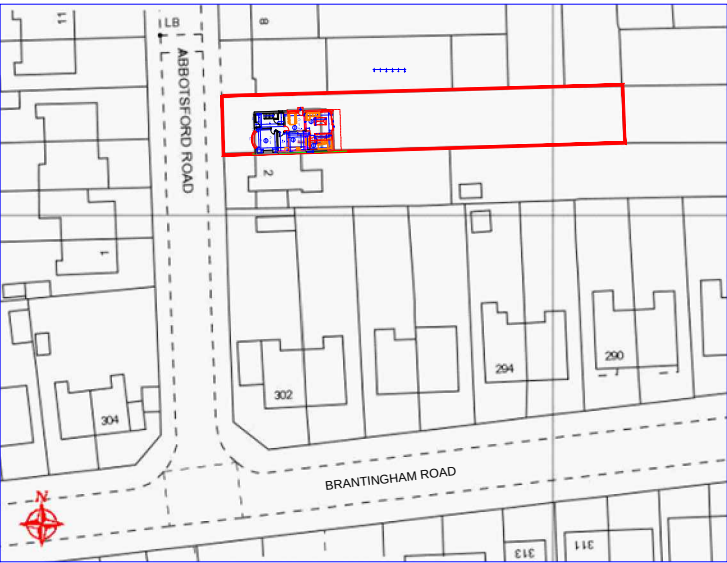

OS Map
Scale 1:1250

Rev	Date	Description
Issued For : INFORMATION PURPOSES ONLY		
Client		
Mrs. Danielle Lowy		
Project		
4 Abbotsford Road, Chorlton. M21 0RJ Proposed single storey rear extension.		
Scheme - Drawing Title		
OS Map		
04	Date	17.11.22
Drawing No.	Revision	Scale Various @A3