


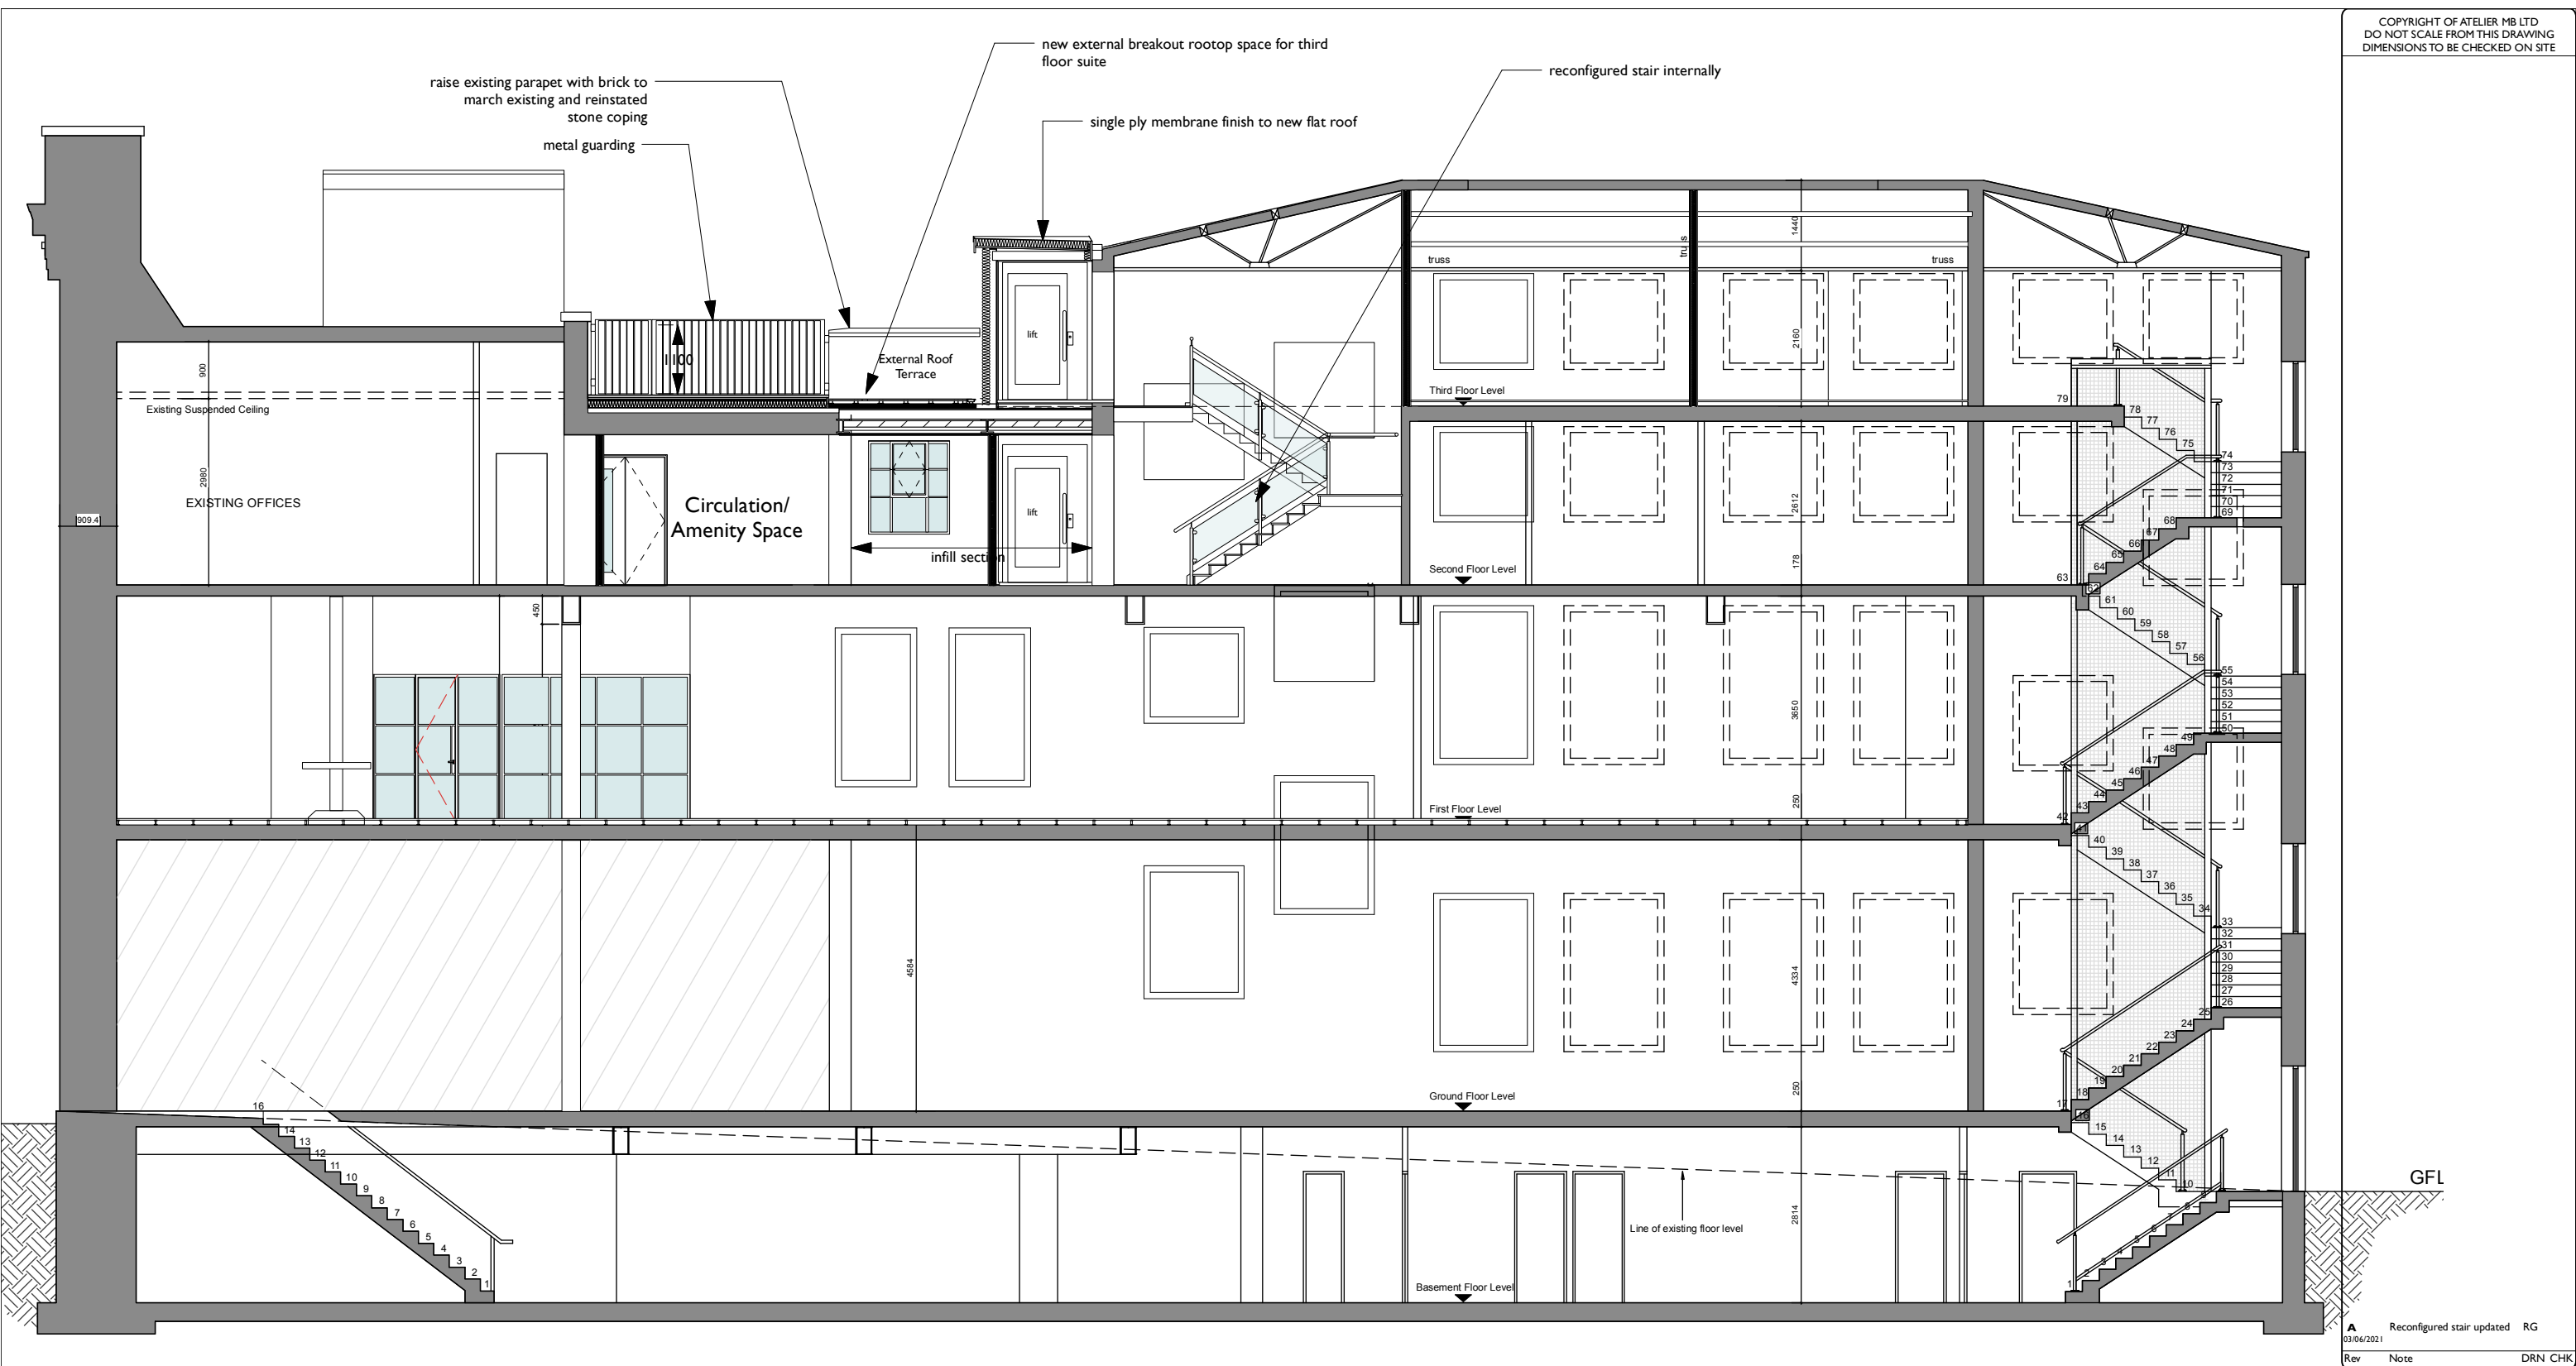

COPYRIGHT OF ATELIER MB LTD
DO NOT SCALE FROM THIS DRAWING
DIMENSIONS TO BE CHECKED ON SITE

A		Reconfigured stair updated	RG
03/06/2021			
Rev	Note	DRN CHK	

Plane Tree House
21-31 Oldham St, Manchester

Proposed Section A-A

scheme	1915
drwg no.	P(300)
revision	A
scale	1:100 @ A3
date first drawn	Nov 20
drawn	RD

SK sketch E existing P proposed T tender C construction FI final issue

www.ateliermb.co.uk
t 01 61 236 0051
e architect@ateliermb.co.uk