
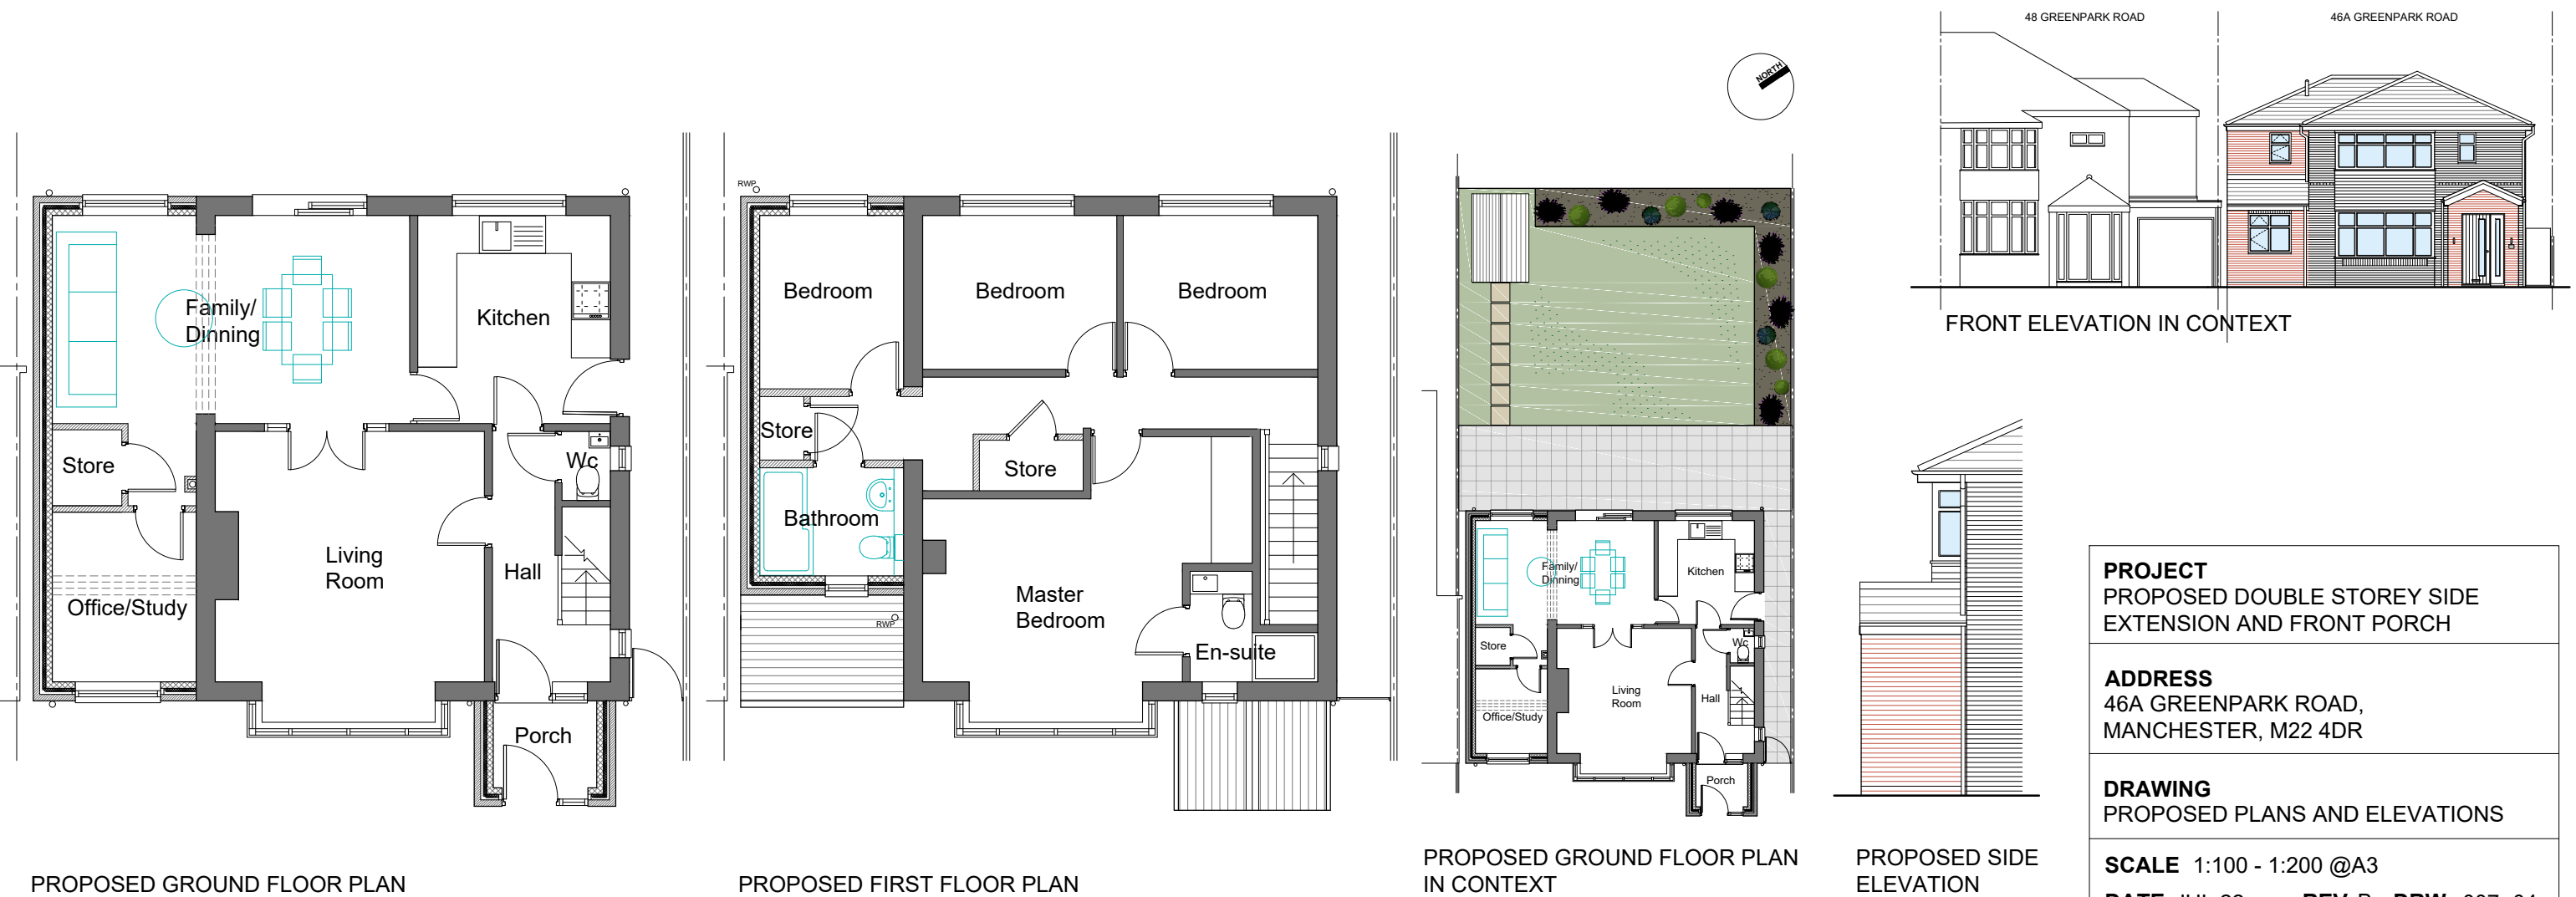


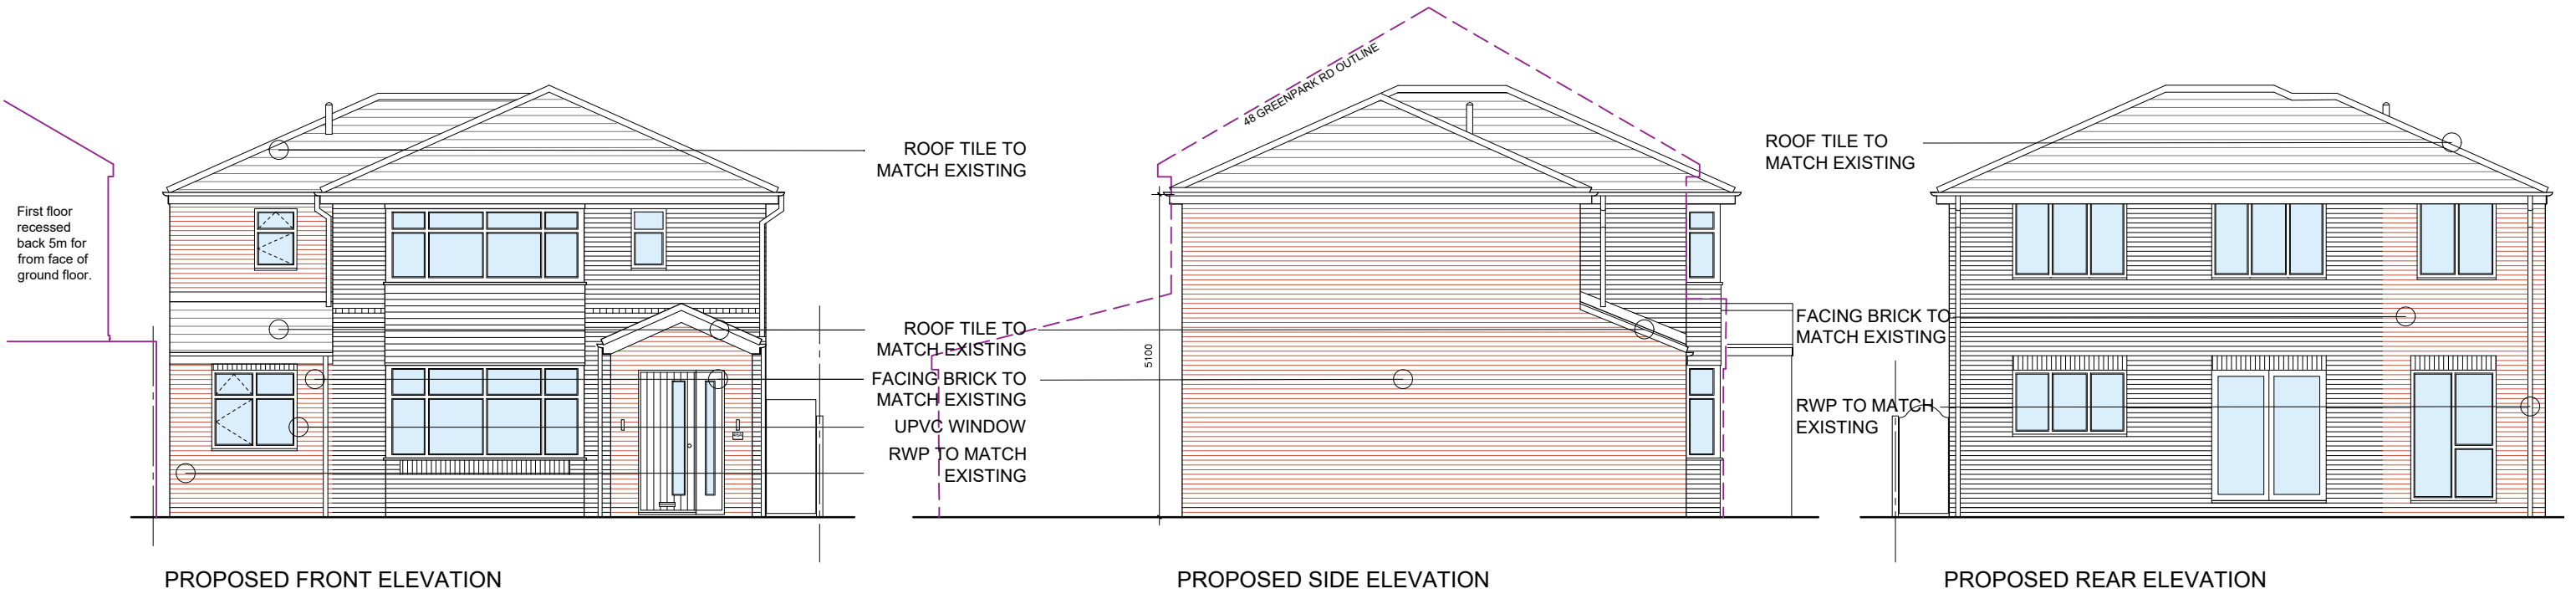

PROJECT
PROPOSED DOUBLE STOREY SIDE
EXTENSION AND FRONT PORCH

ADDRESS
46A GREENPARK ROAD,
MANCHESTER, M22 4DR

DRAWING
PROPOSED PLANS AND ELEVATIONS

SCALE 1:100 - 1:200 @A3

DATE JUL 22 **REV** B **DRW** 007 -04