
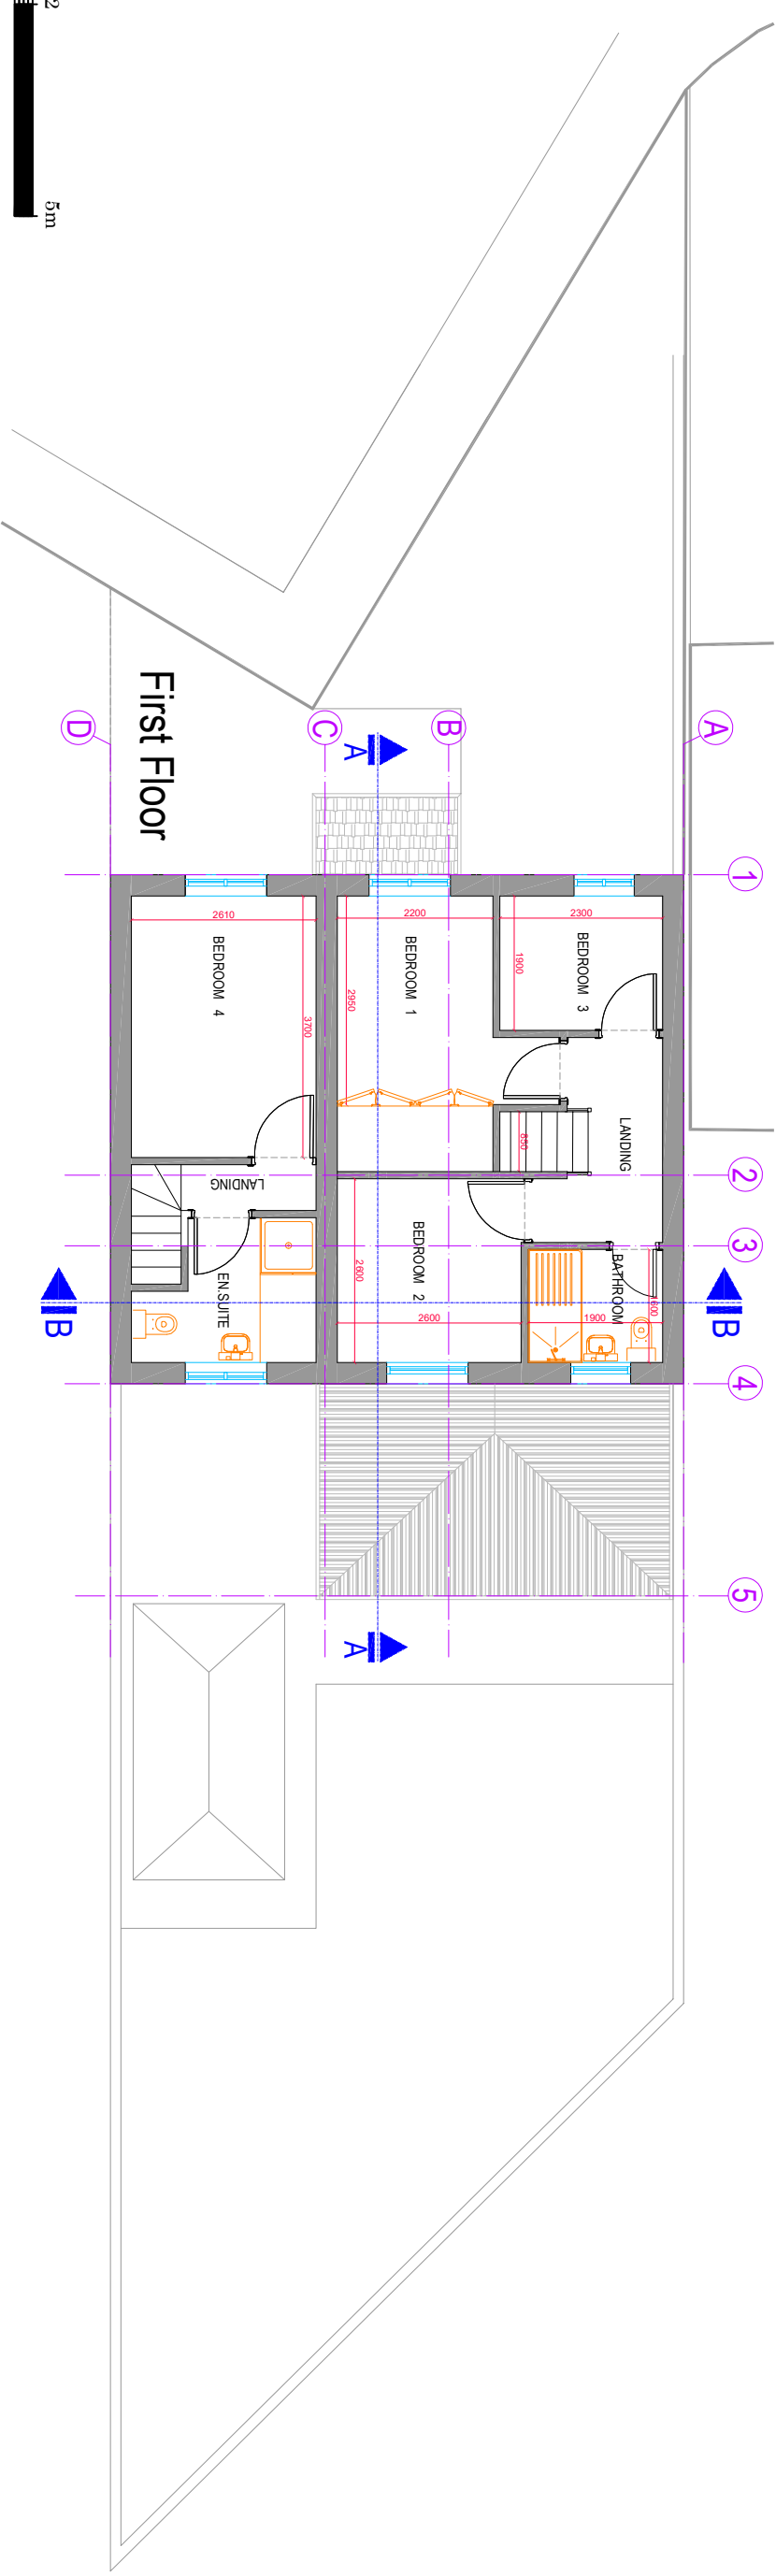


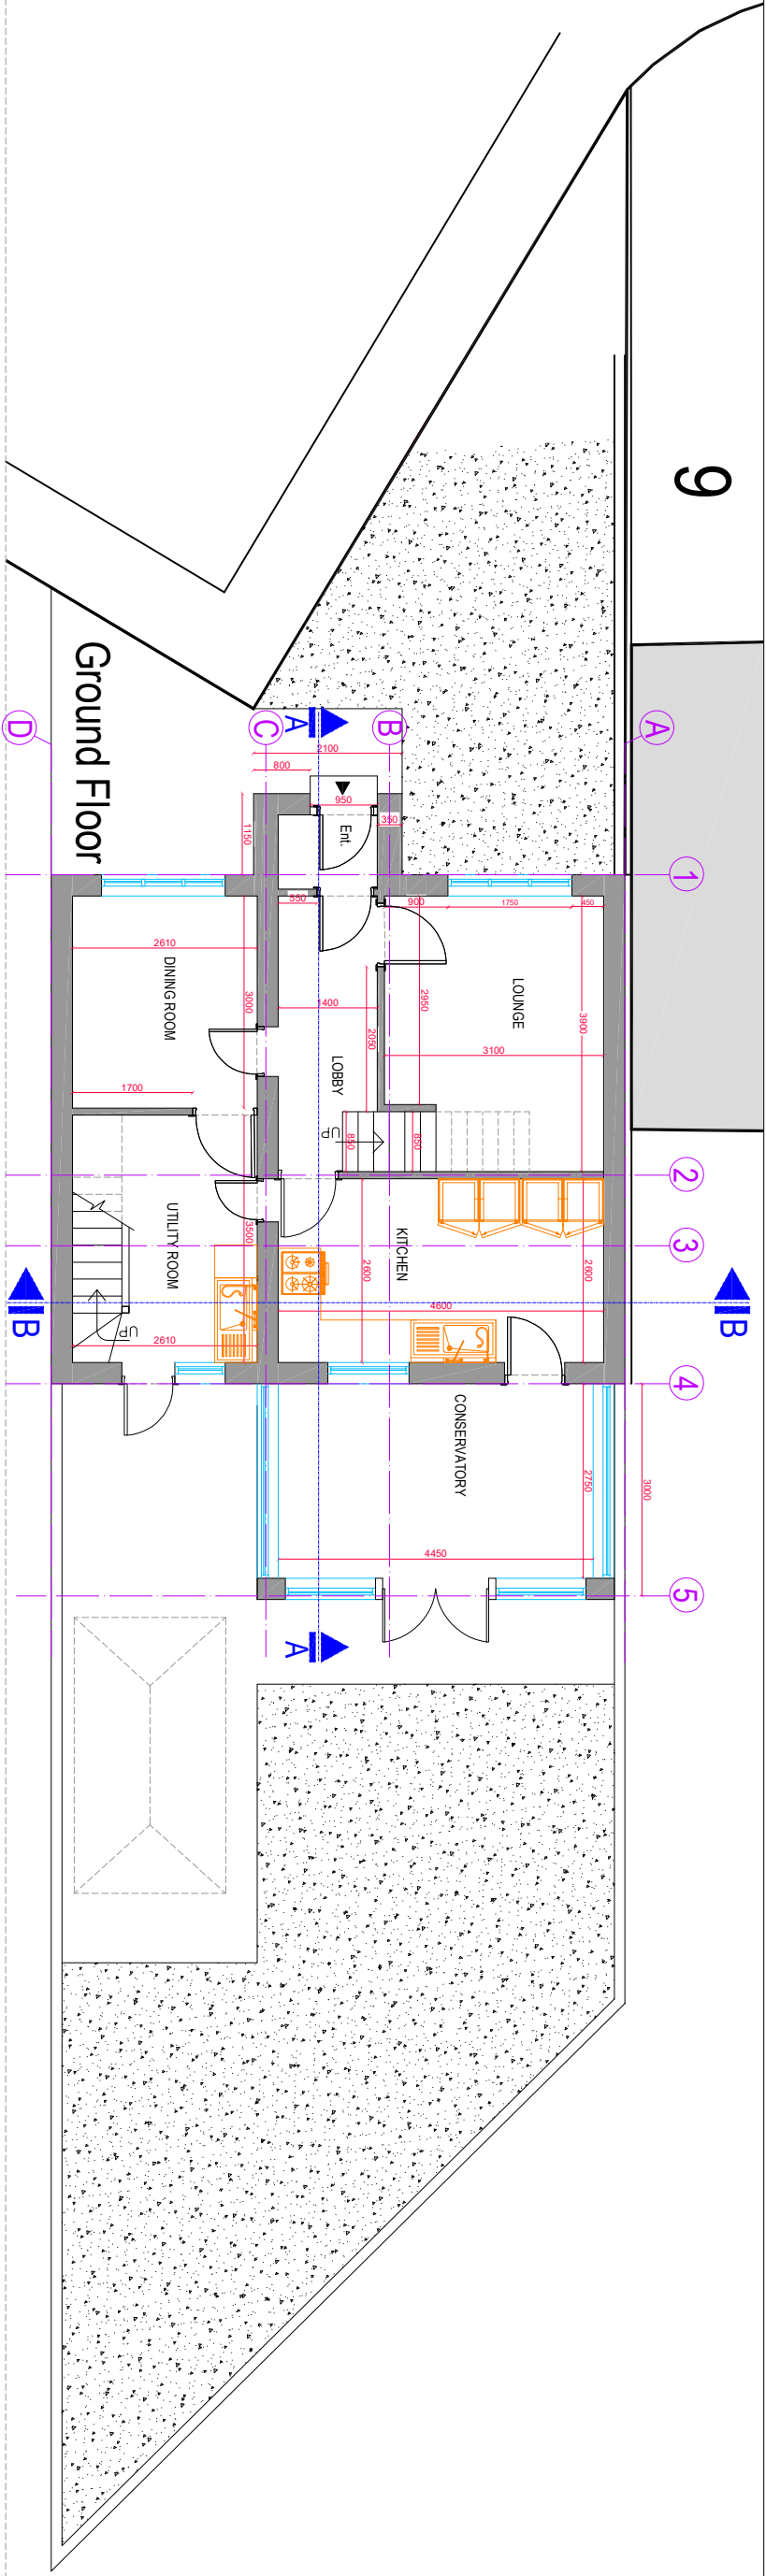

KRIS CONSTRUCTION

ADDRESS/
641 Princess Road
Manchester
M20 1HH
CALL / EMAIL/
0161 388 7551
07541 391 104
info@krisconstruction.co.uk

STANDARD FOR SHEET NUMBERING			
discipline	type of drawing	serial numbers	
G GENERAL	0 General	the final two	
V SURVEY/MAPPING	1 Plans	digits from	
L LANDSCAPE	2 Elevations	(01 to 99)	
A ARCHITECTURAL	3 Sections	represent the	
I INTERIORS	4 Large Scale Views	drawing serial	
S STRUCTURAL	5 Details	numbers	
M MECHANICAL	6 schedules & Diagrams		
P DRAINAGE/PLUMBING	7 User Defined		
F FIRE PROTECTION	8 User Defined		
E ELECTRICAL	9 3D Representations		
X OTHER DISCIPLINES			
Z SHOP DRAWINGS			
No.	Revision	Date	D C
1-	Client permission	01-2023	-01
2-	Building permission	02-2023	-02

Notes:

1. DO NOT SCALE FROM THIS DRAWING.
2. ALL DIMENSIONS ARE IN MILLIMETER AND LEVELS IN METERS UNLESS INDICATED OTHERWISE.
3. ALL DIMENSIONS AND LEVELS ARE TO BE CONFIRMED AND ANY DISCREPANCIES OR ERRORS REPORTED TO THE ENGINEER PRIOR TO COMMENCEMENT OF WORK.
4. THIS DRAWING SHALL BE READ IN CONJUNCTION WITH THE CURRENT ISSUE OF ALL ASSOCIATED ARCHITECTURAL,STRUCTURAL AND BUILDING SERVICES DRAWINGS, THE SPECIFICATION AND OTHER CONTRACT DOCUMENTS AND DRAWINGS.
5. ALL LEVELS ARE TAKEN FROM THE ROAD LEVEL WHICH CONSIDERED ±0.00
F.F.L. = FINISH FLOOR LEVEL
S.S.L. = STRUCTURE SLAB LEVEL
P.F.L. = PARAPET FINISH LEVEL
T.O.P = TOP OF CONCRETE LEVEL
6. SAMPLE OF ALL MATERIALS, FIXTURES AND COLOUR SCHEMES TO BE SUBMITTED FOR THE APPROVAL OF THE ARCHITECT BEFORE EXECUTION.

Client:
Mrs. S. Shaikh

Location:

11 Sarnesfield Ct,
Manchester
M12 4PZ
UK

Job Title:
RENOVATION
&
REAR EXTENSION

Dwg. Title :
EXISTING
Ground & First Floors

Scale :
1 / 100 @ A3

Date :
February 2023

Dwg. No :

A101e