




SECTION B_1:50@A1
LAYSTALL ST FACADE SECTION

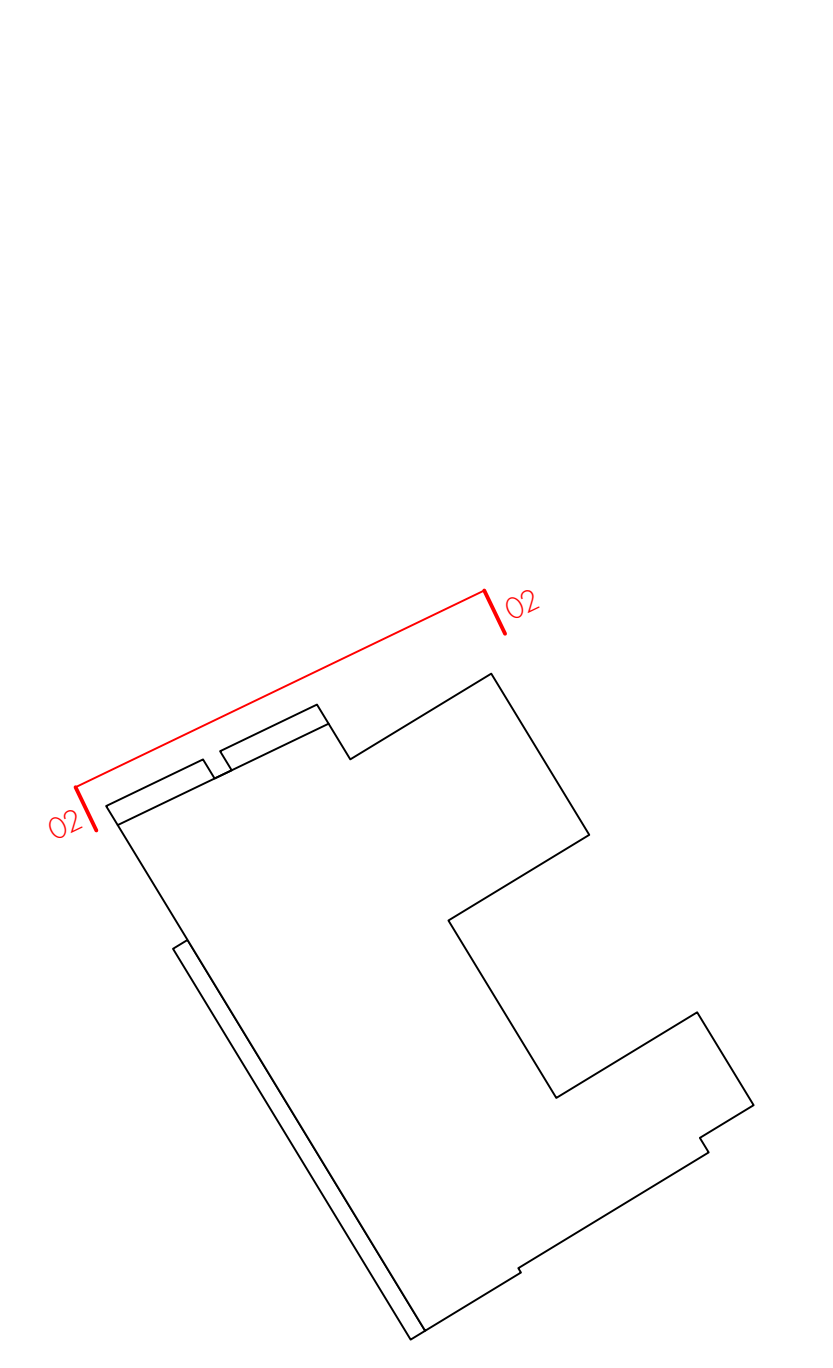


LAYSTALL ST ELEVATION_1:200@A1

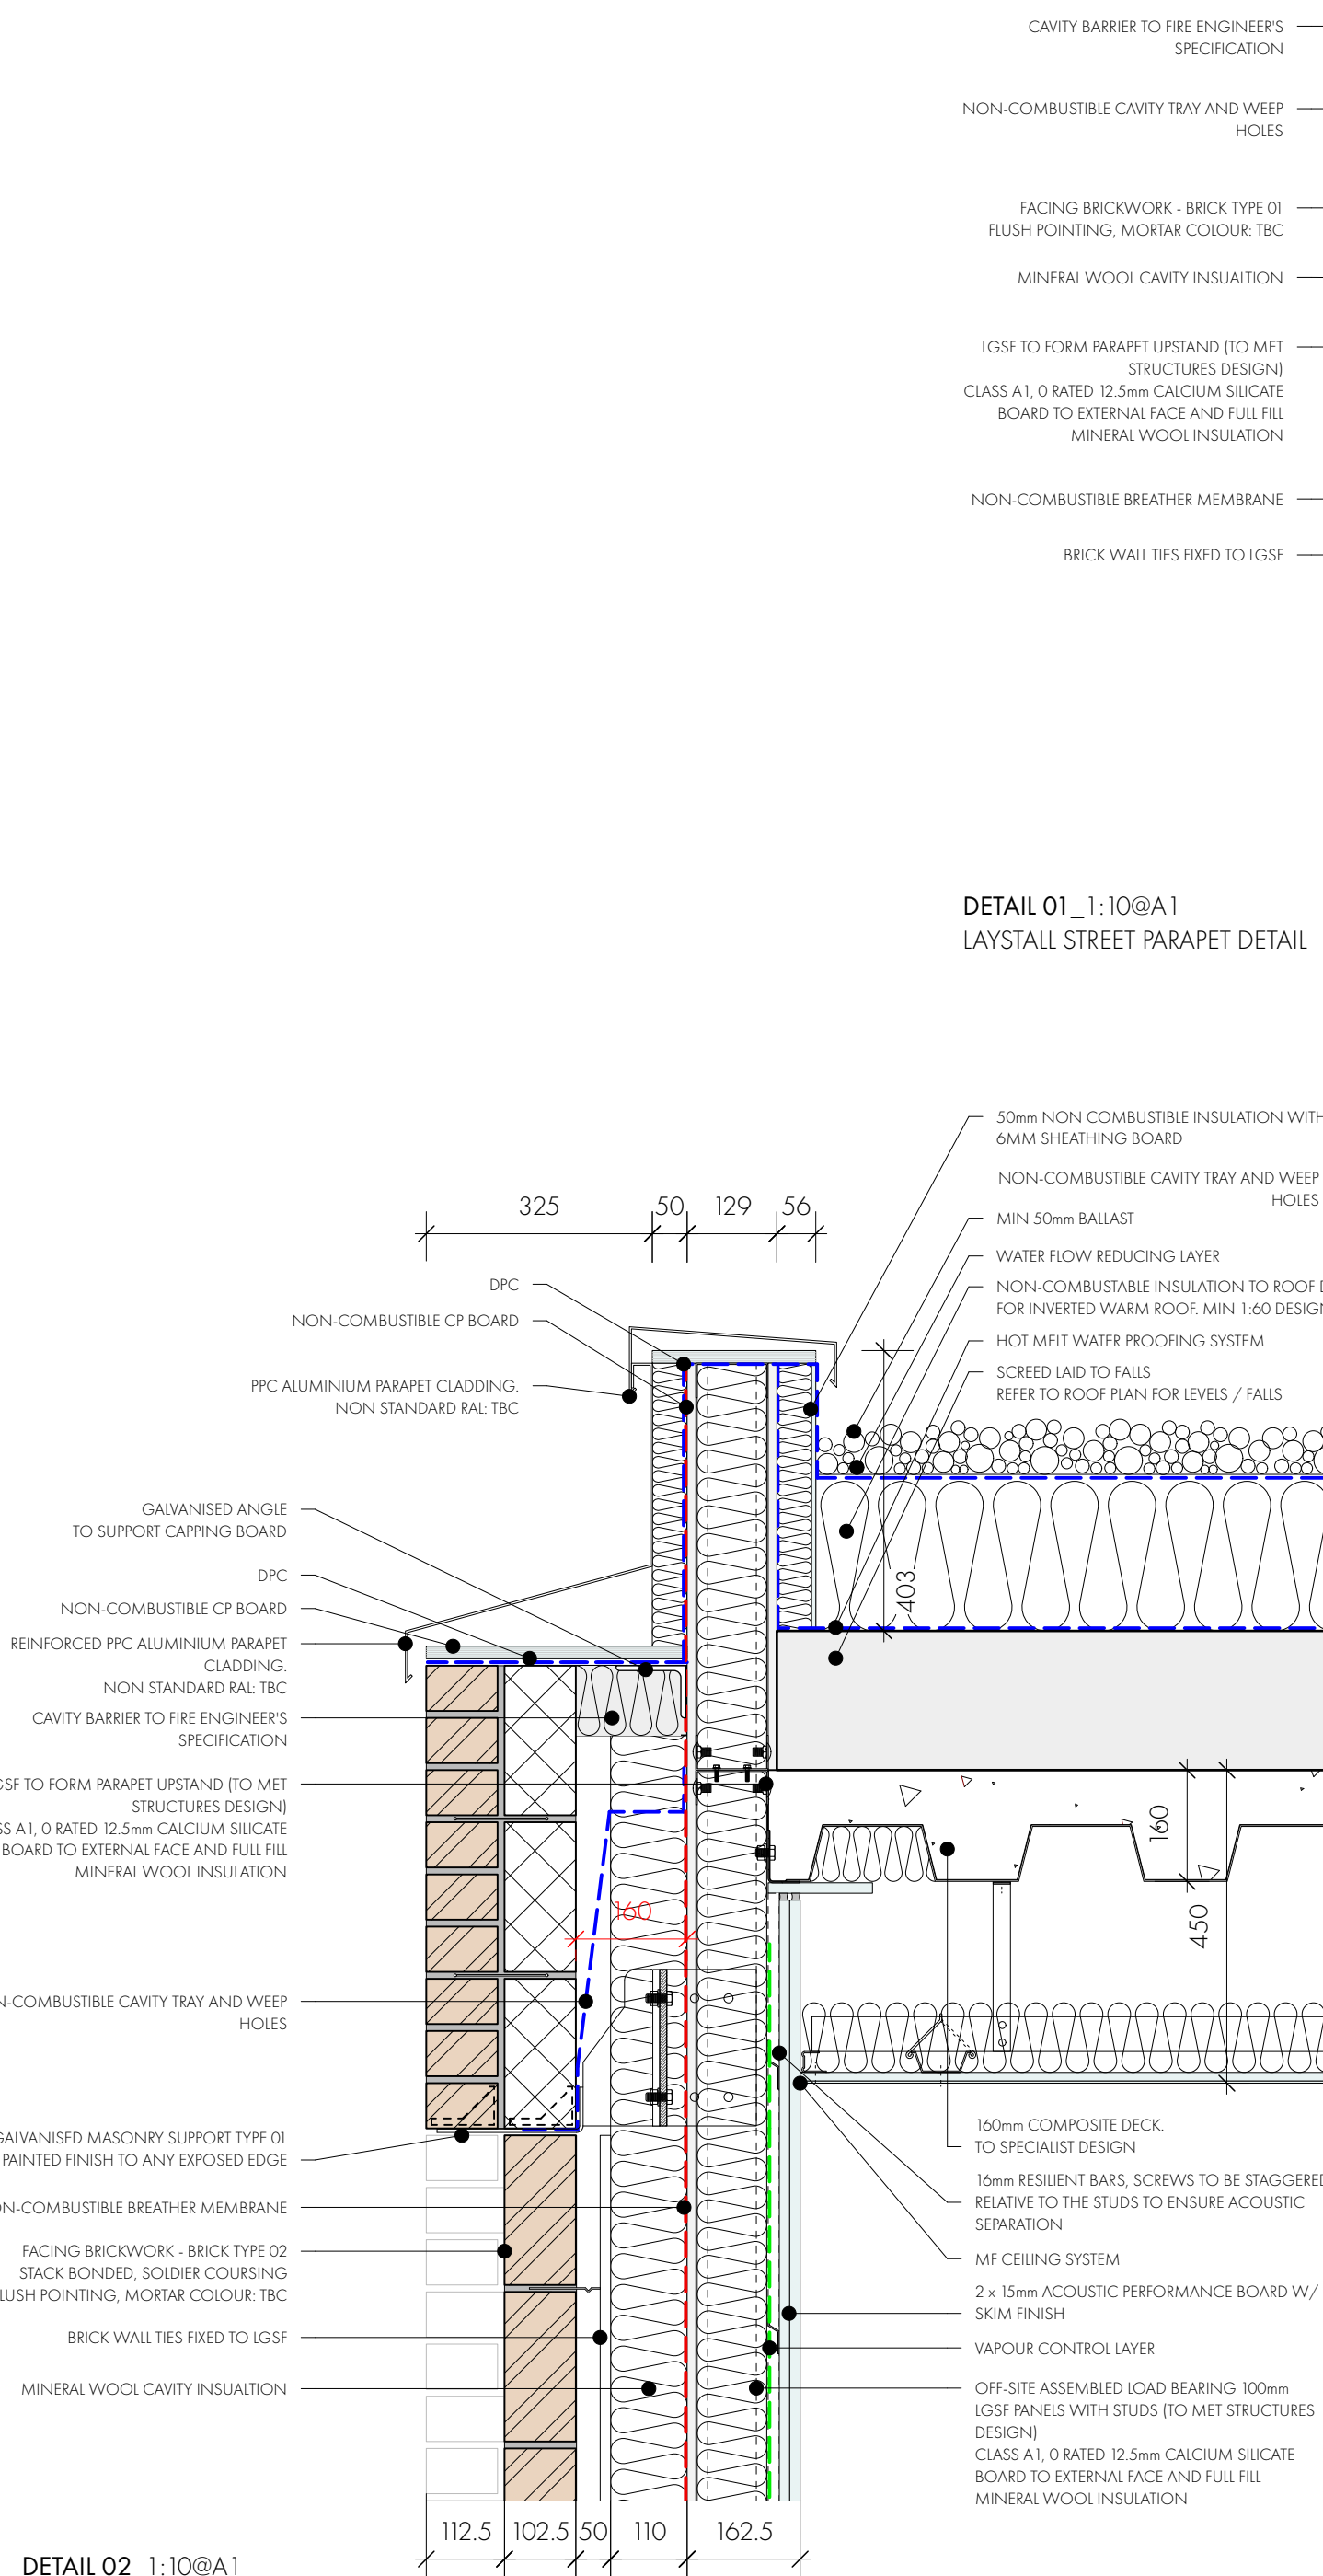


DETAIL 01_1:10@A1
LAYSTALL STREET PARAPET DETAIL

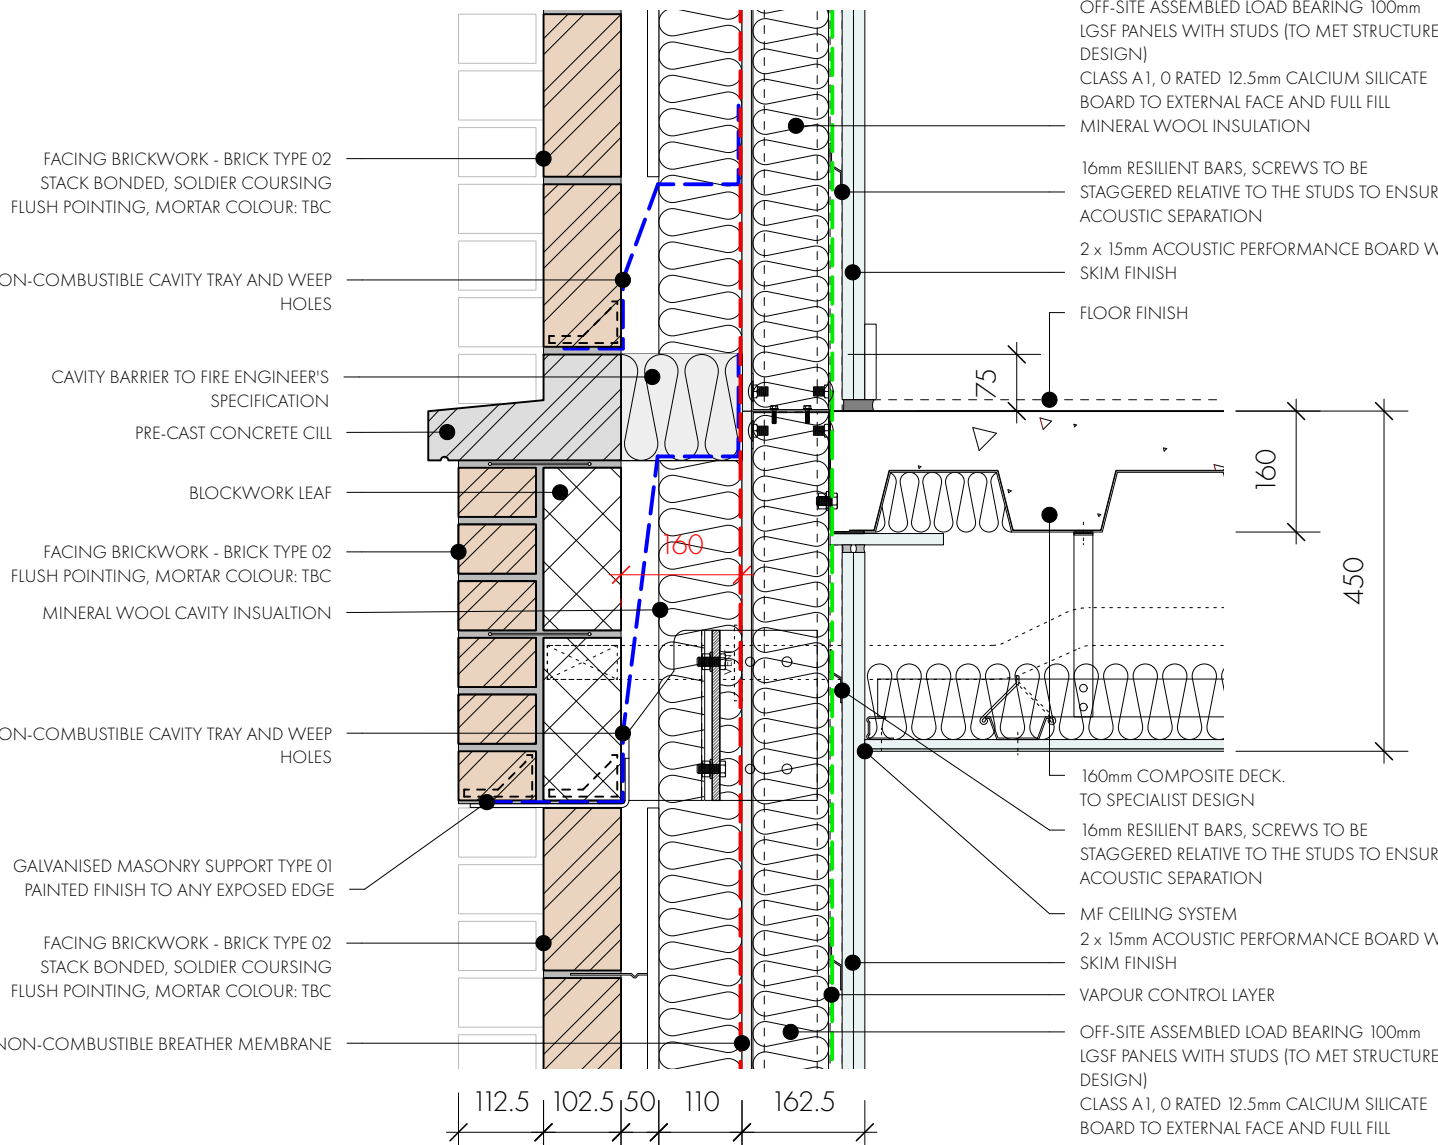

DETAIL 02_1:10@A1
LAYSTALL ST SET BACK DETAIL

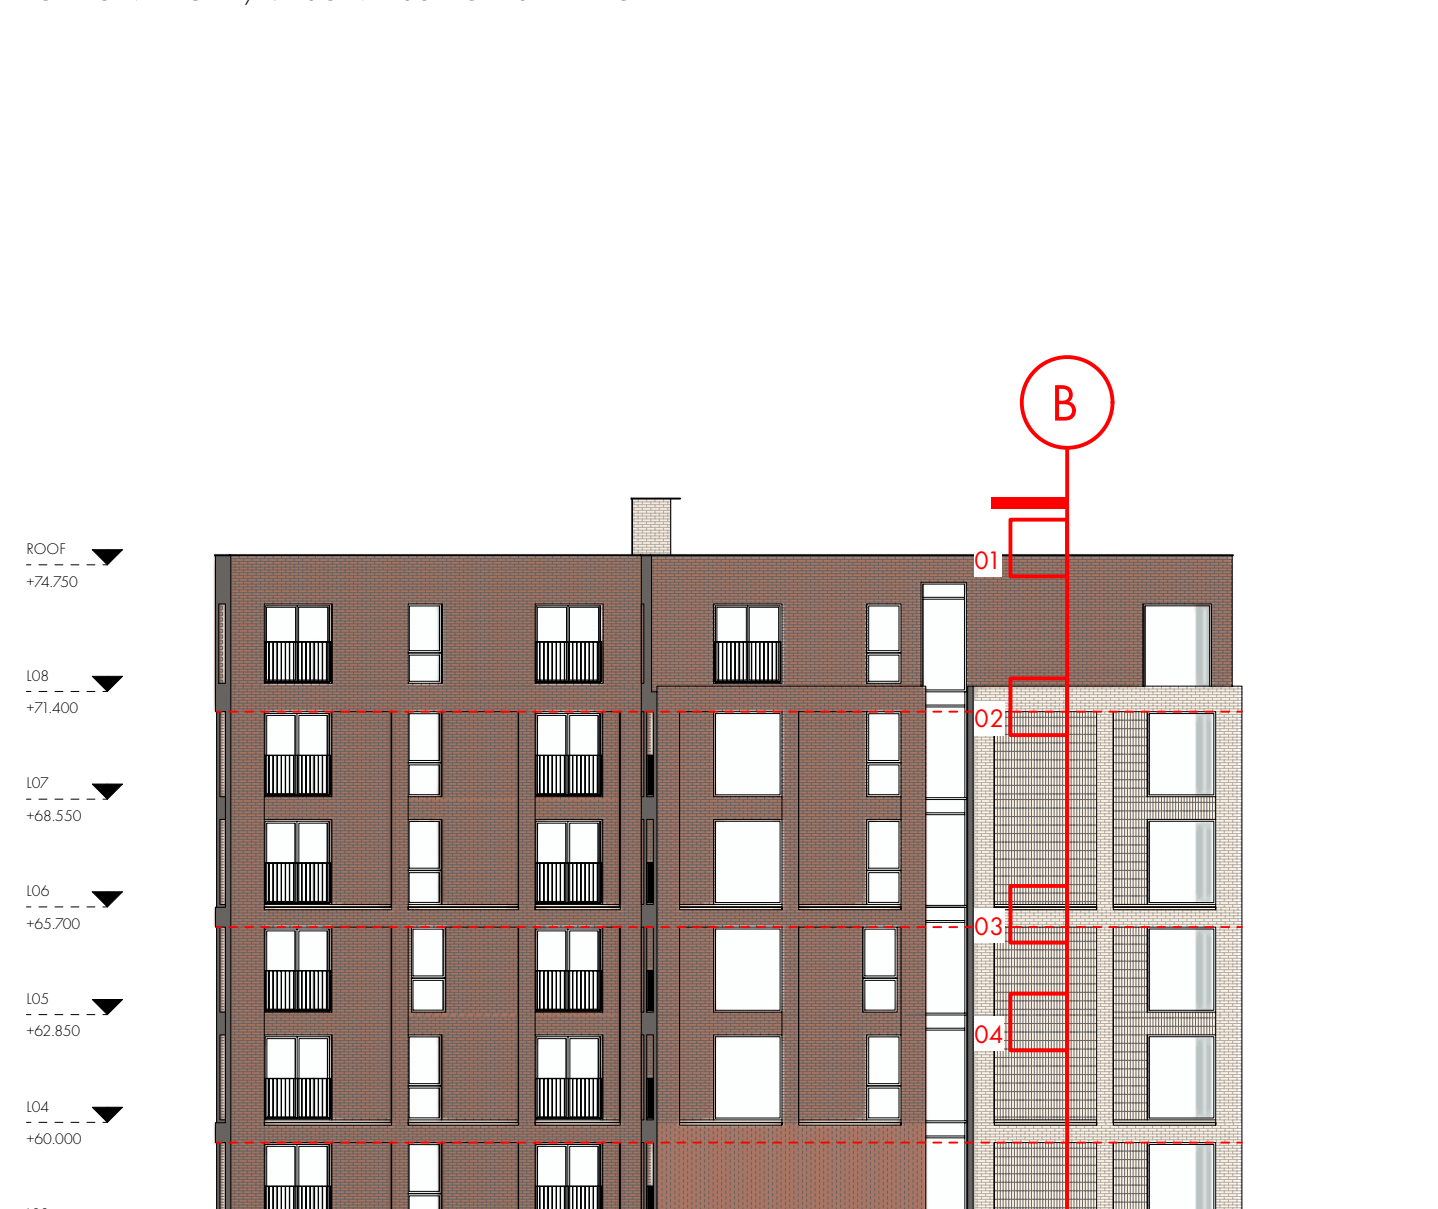






DETAIL 03_1:10@A1
HORIZONTAL GRID/MASONRY SUPPORT SLAB EDGE

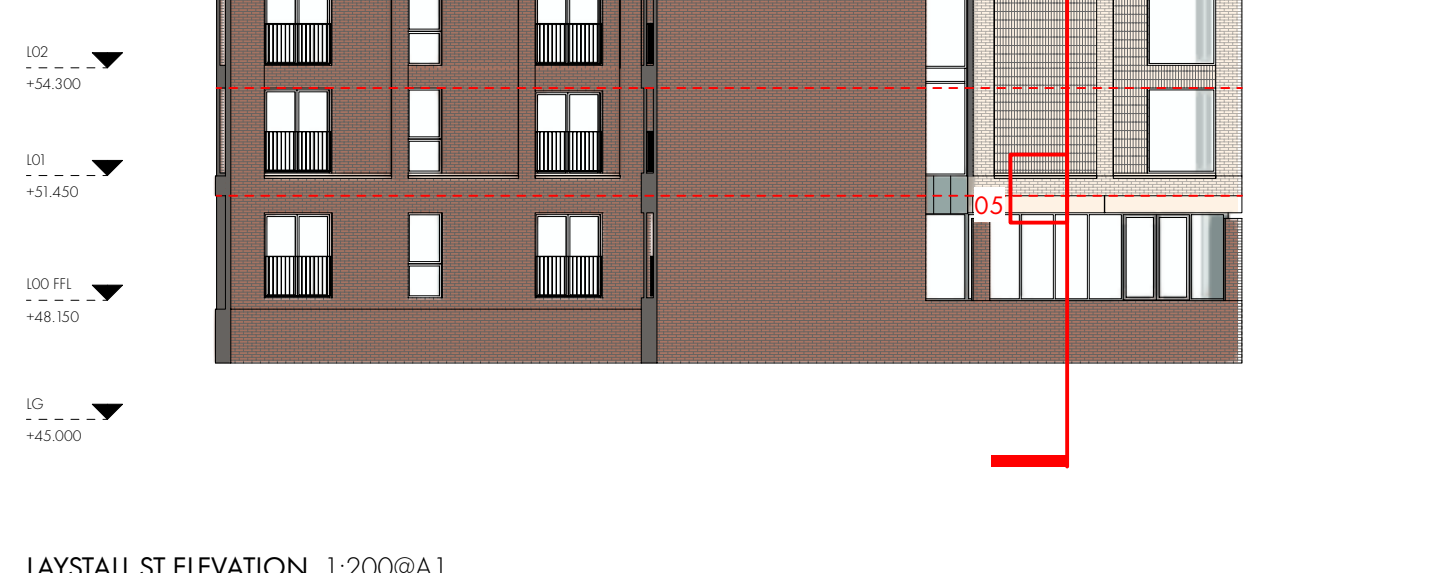

DETAIL 04_1:10@A1
SLAB EDGE



DETAIL 05_1:10@A1
PRECAST BEAM /SLAB EDGE

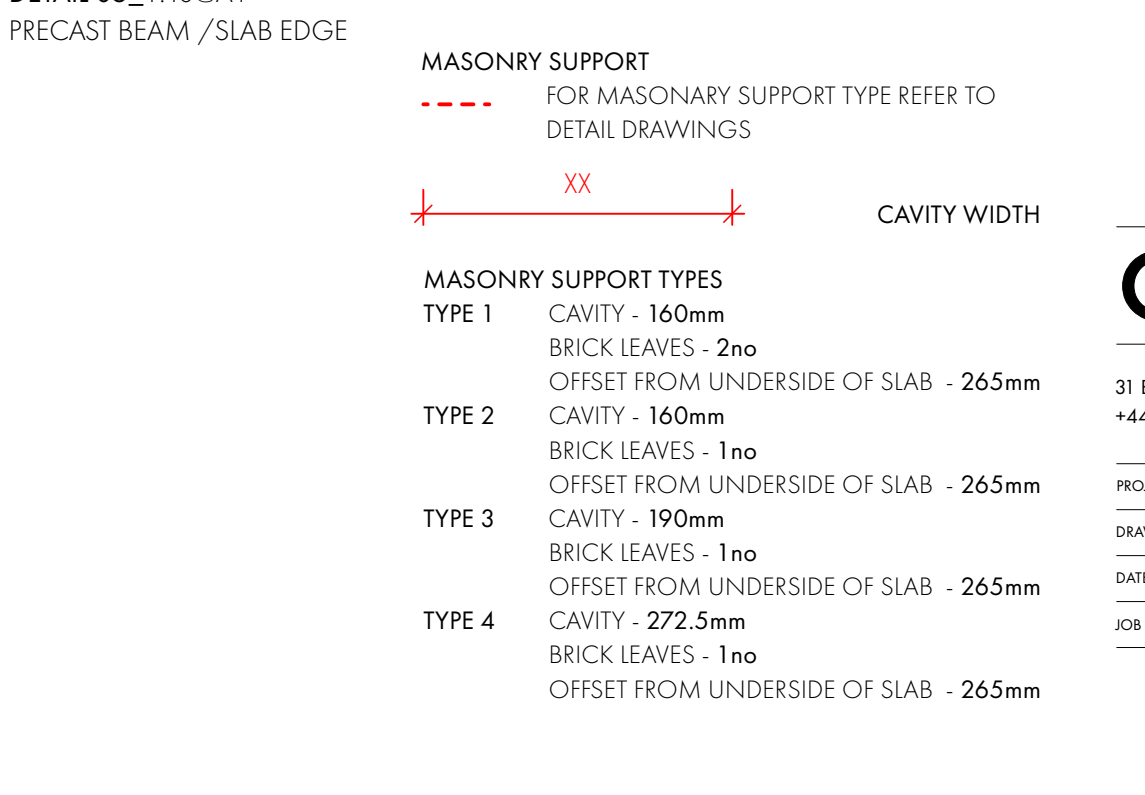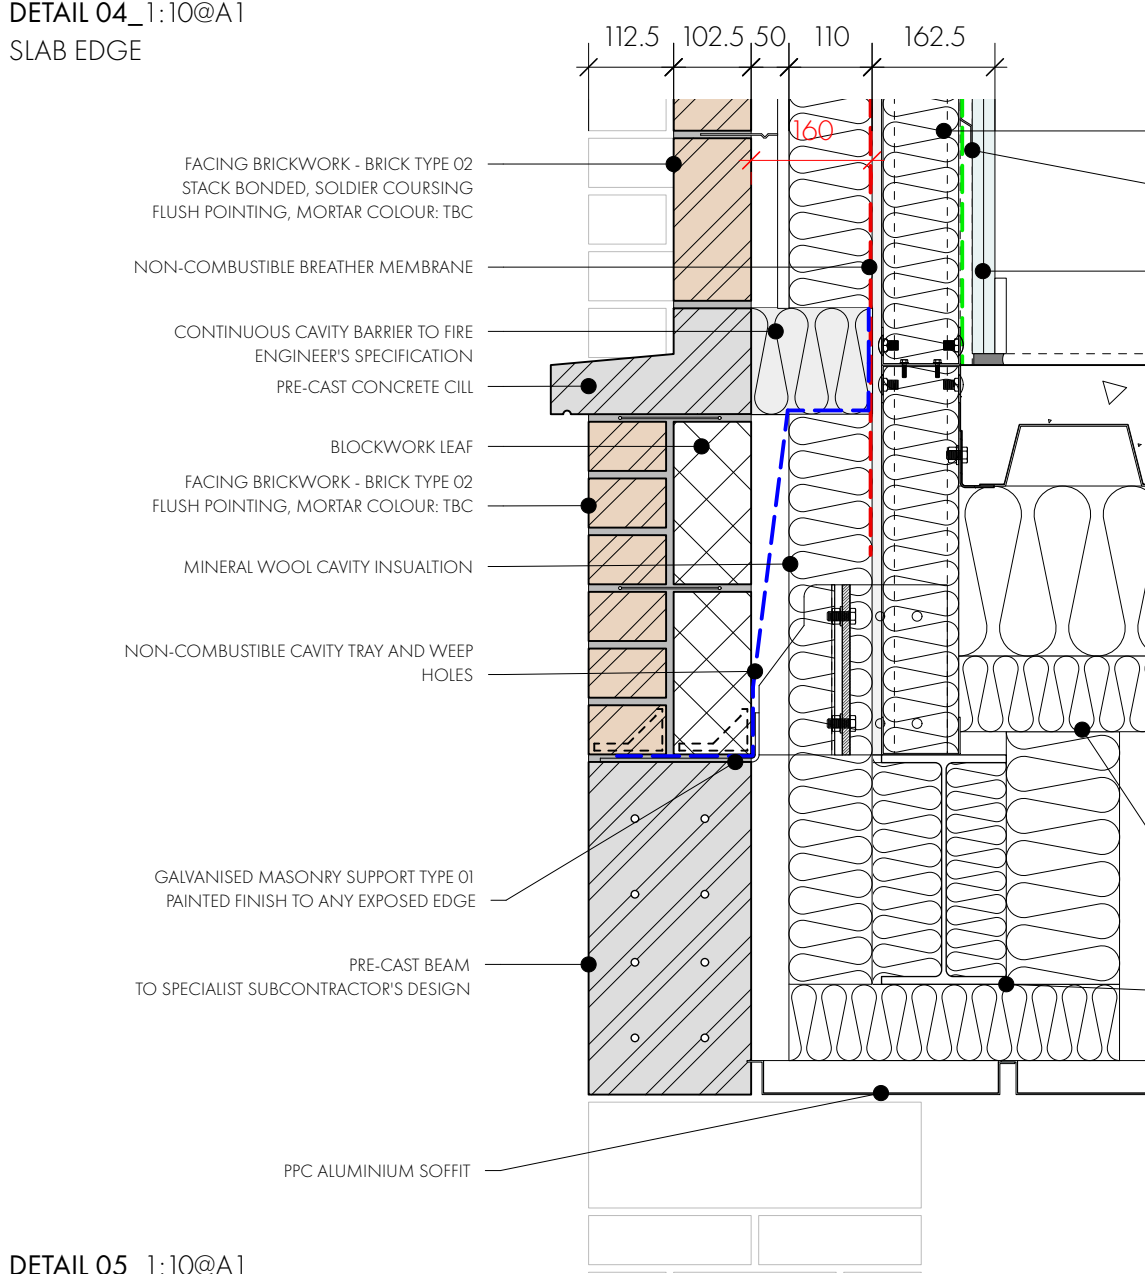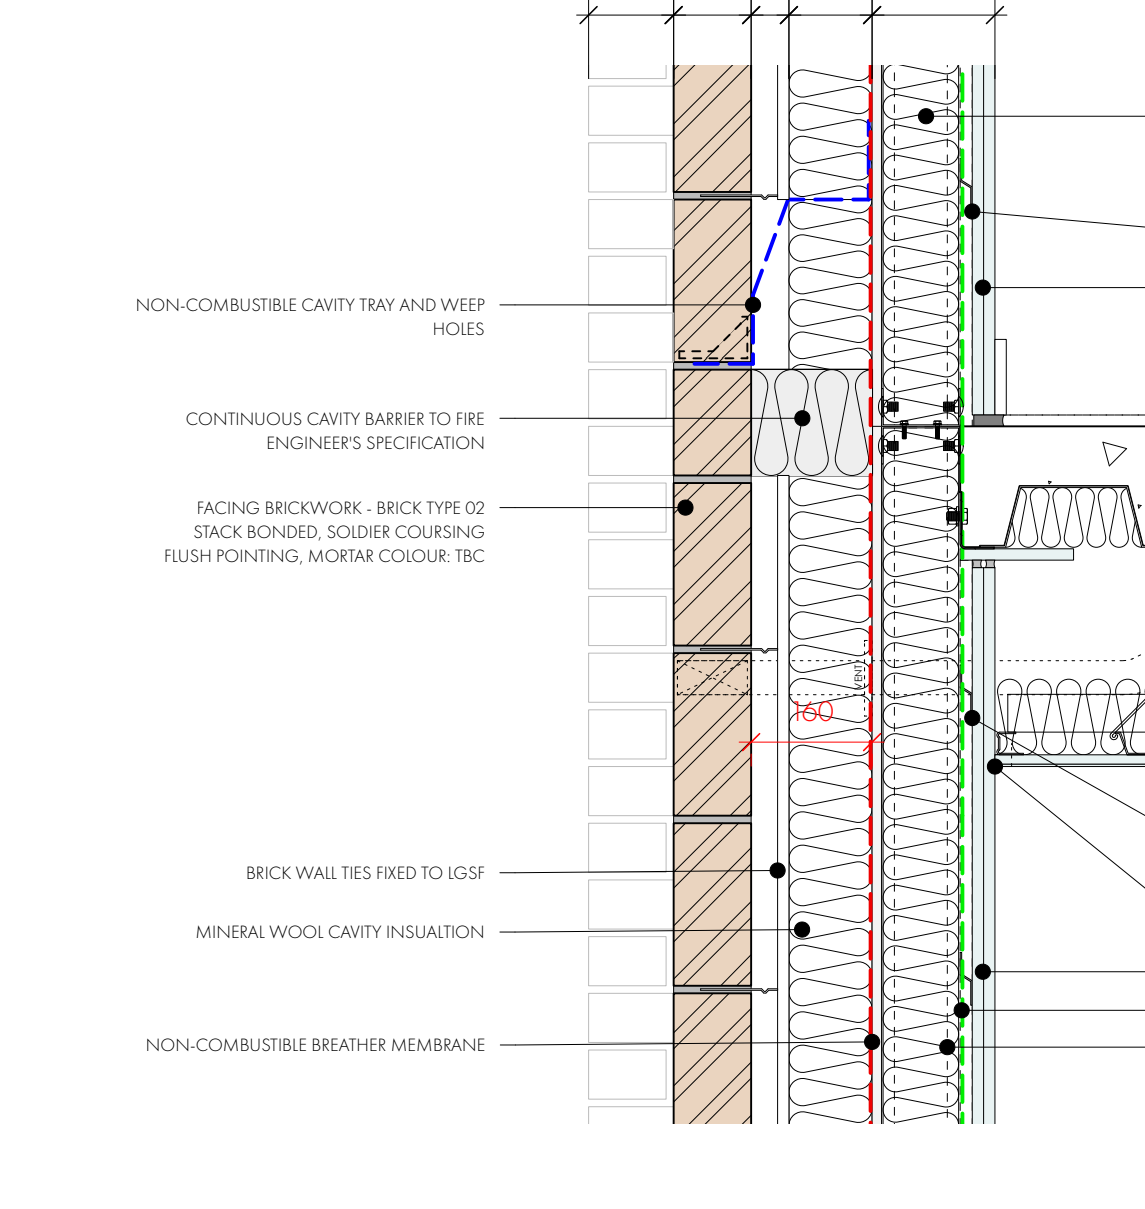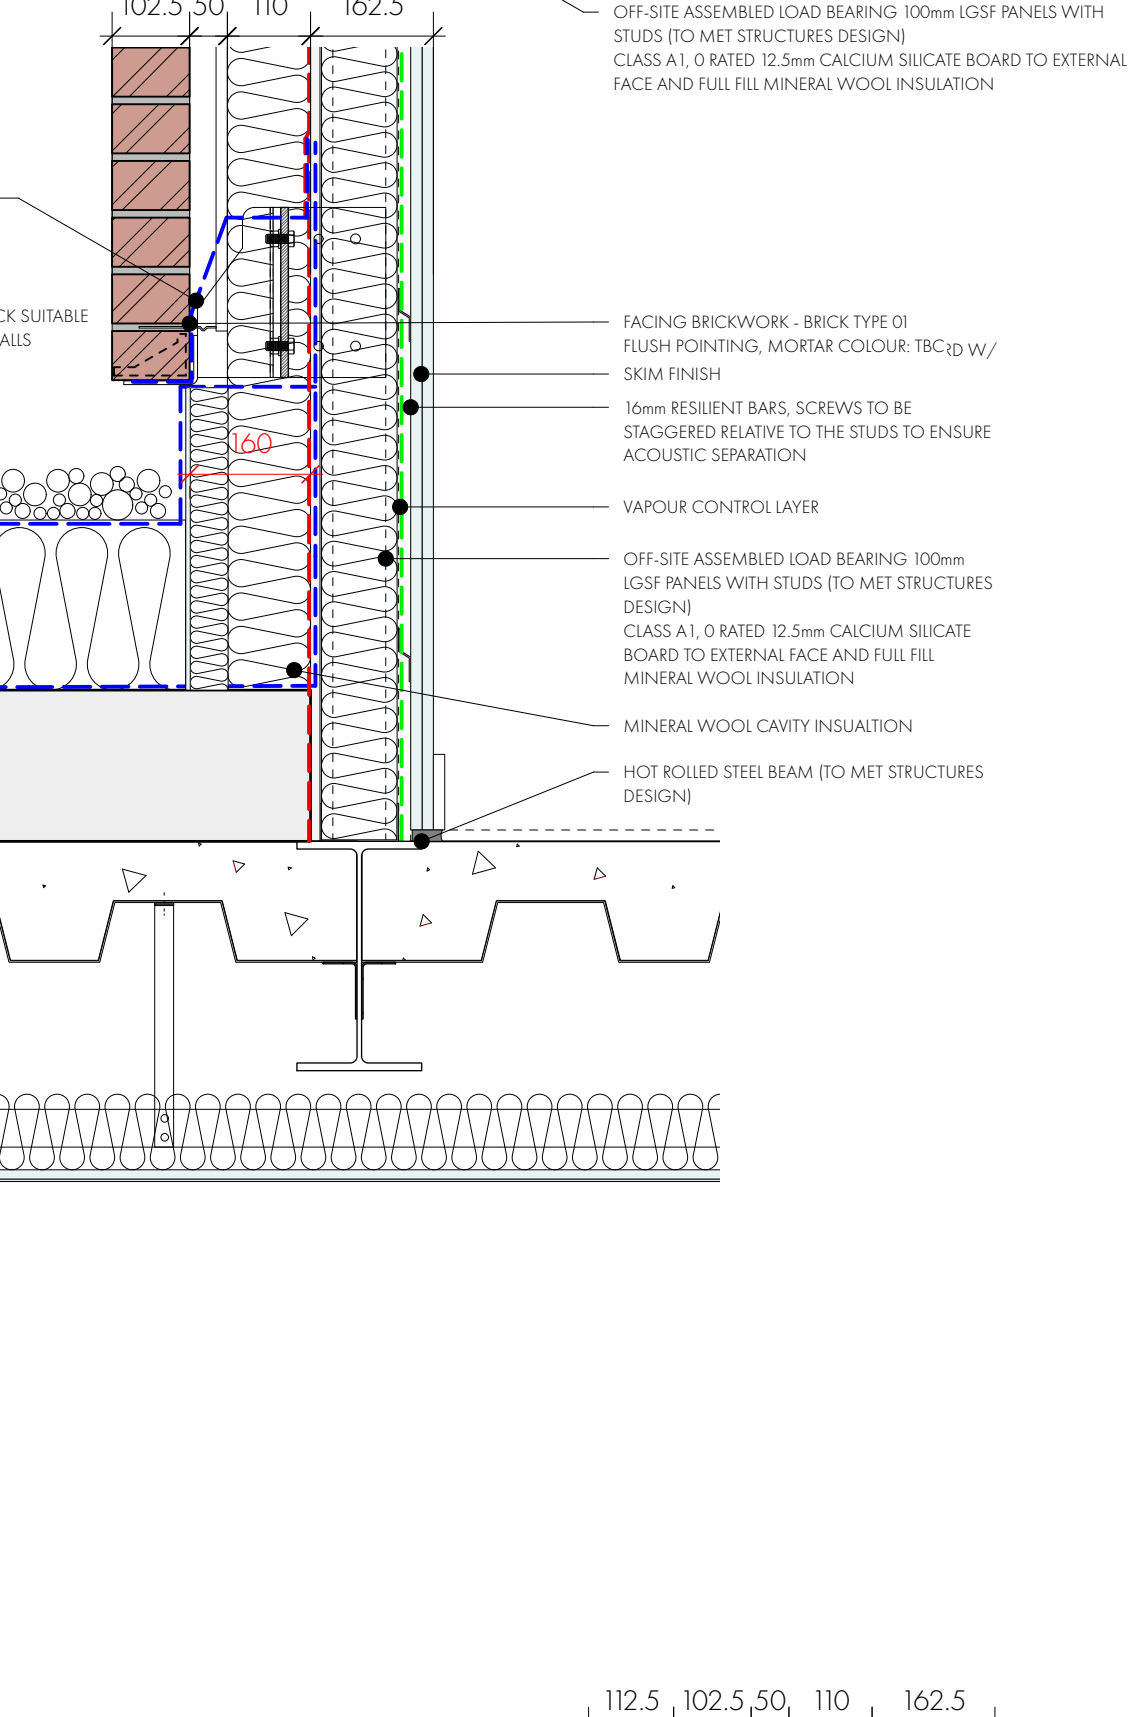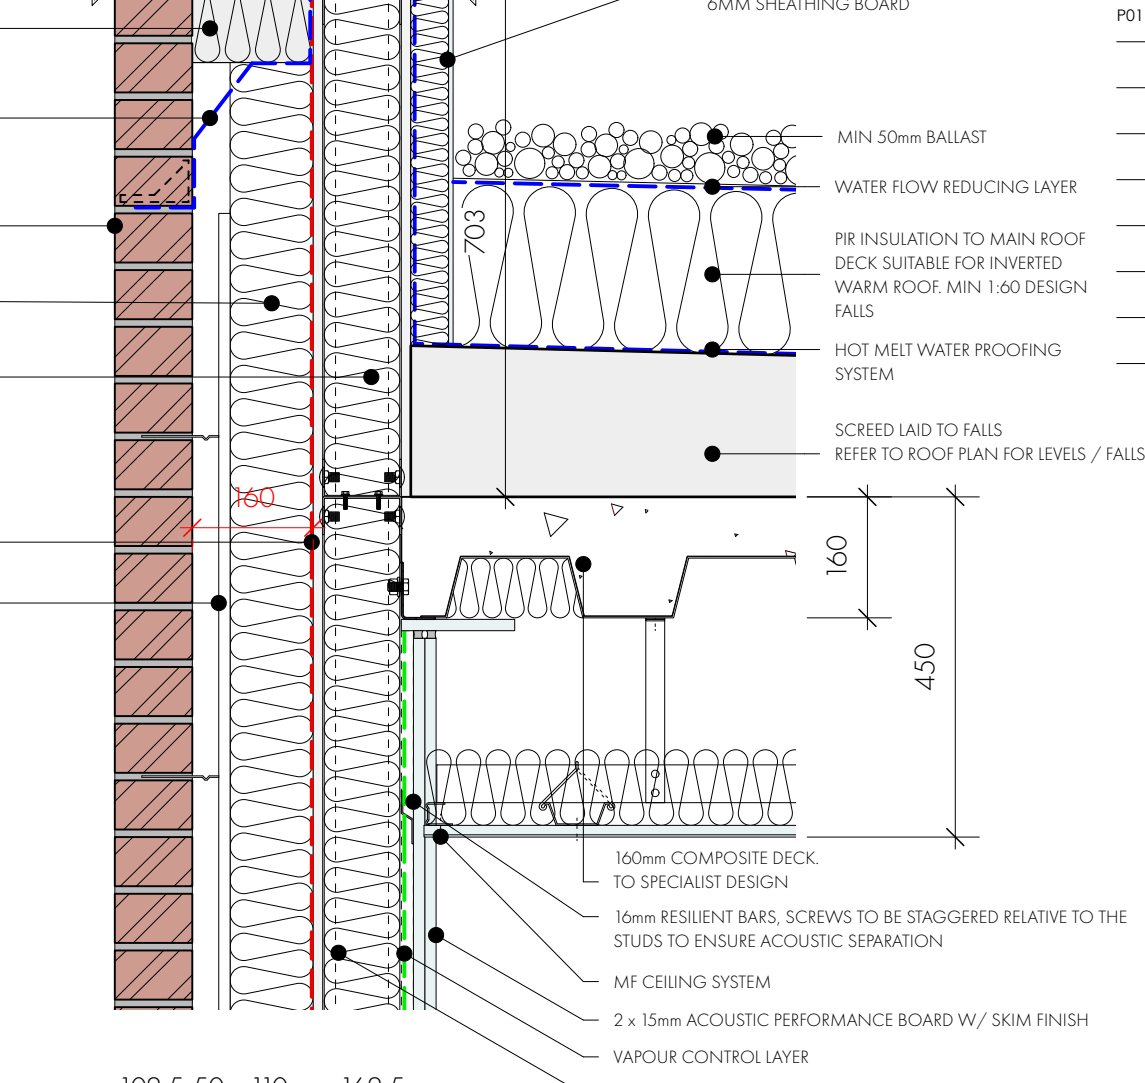

DETAIL 05_1:10@A1
PRECAST BEAM /SLAB EDGE

MASONRY SUPPORT
--- FOR MASONRY SUPPORT TYPE REFER TO DETAIL DRAWINGS
XX CAVITY WIDTH

MASONRY SUPPORT TYPES
TYPE 1
CAVITY - 160mm
BRICK LEAVES - 2no
OFFSET FROM UNDERSIDE OF SLAB - 265mm
TYPE 2
CAVITY - 160mm
BRICK LEAVES - 1no
OFFSET FROM UNDERSIDE OF SLAB - 265mm
TYPE 3
CAVITY - 190mm
BRICK LEAVES - 1no
OFFSET FROM UNDERSIDE OF SLAB - 265mm
TYPE 4
CAVITY - 272.5mm
BRICK LEAVES - 1no
OFFSET FROM UNDERSIDE OF SLAB - 265mm

REVISION	DATE	DESCRIPTION
A	26/04/2022	BUILDING REGS SUBMISSION
B	17/05/2022	STAGE 3+ TENDER ISSUE
P01	04/11/2022	Amended to LGSF scheme

OMIArchitects

31 Blackfriar Road, Salford, Manchester, M3 7AQ
+44(0)161 832 3242 / info@omiarchitects.com / www.omiarchitects.com

PROJECT	LAYSTALL STREET			
DRAWING	FACADE STUDY - LAYSTALL STREET 1 OF2			
DATE	MAY 22	DRAWN BY	RP	SCALE
JOB NO.	1383	DWG NO.	1383-OMI-00-ZR-DR-A-2011-P01	

VARIES @A1