

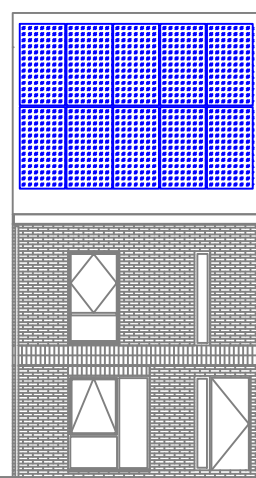


THE COPYRIGHT OF THIS DRAWING IS HELD BY TeDS (ELECTRICAL) LTD, AND NO REPRODUCTION IS ALLOWED WITHOUT PRIOR WRITTEN AND SIGNED PERMISSION.


RECOMMENDED HEIGHTS

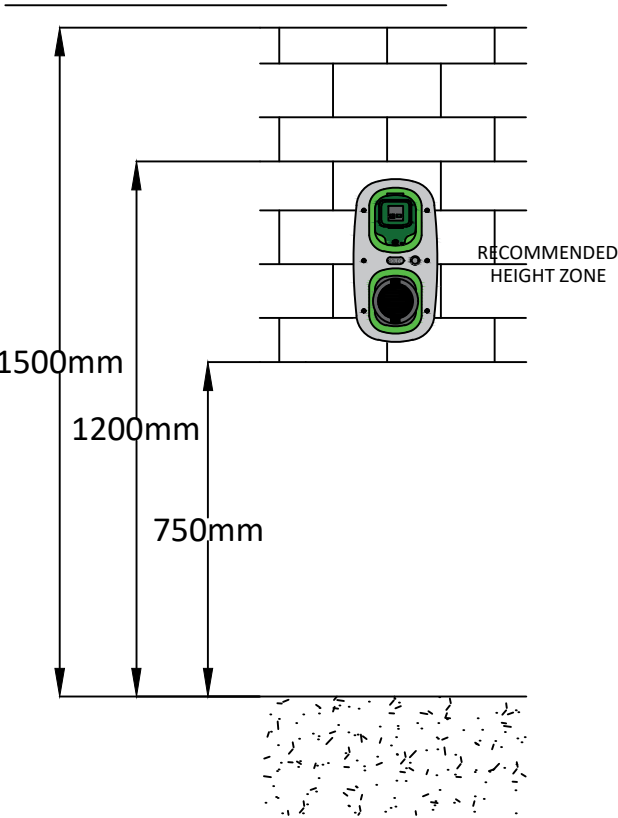


FRONT MOUNTED PV - 3BED
PLOTS - 64,65,67,68

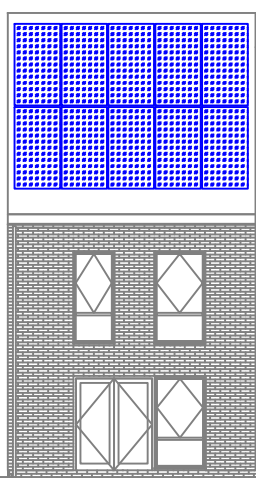

REAR MOUNTED PV - 3BED
PLOTS - 49,50,51,52,53,54,55
56,57,58,59,60,61,62,63

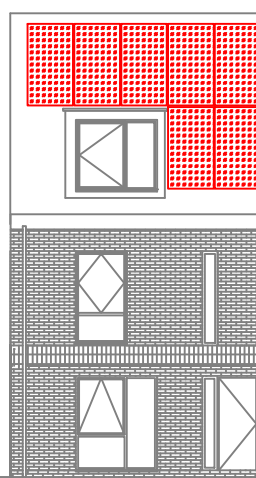

FRONT MOUNTED PV - 4BED
PLOTS - 66,69

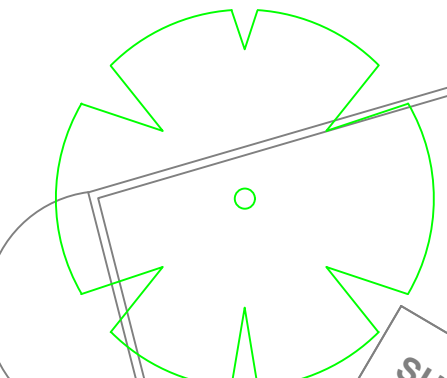


SYMBOL KEY



- 10X 385W - 3.8KWP PV



- 7X 385W - 3.8KWP PV

 

REV	DESCRIPTION	DATE
ISSUE		
PRELIMINARY		
CLIENT		
Rowlinson		
PROJECT		
SILK STREET		
TITLE		
HOUSES PV INSTALLATION		
SCALE:	1:200 @ A1	DRAWN: SG
DATE:	APRIL 2022	CHECKED: GM
DRAWING No.	P0176/EVPV	REV: -
		
TeDS (ELECTRICAL) LTD ST MARK'S HOUSE, 29 WEST STREET, DUKINFIELD, CHESHIRE, SK16 4PL TEL: 0161 330 7506 EMAIL : design@tedsltd.co.uk		