





GROUNDTECH CONSULTING	CLIENT	DATE			Status		Notes SITE LOCATION
	WATERMAN I&E	OCTOBER 2022			Preliminary		
	PROJECT TITLE	SCALE			Draft		
	ROCHDALE ROAD, MANCHESTER	NTS			Issued		
	PLAN TITLE	PLAN NUMBER			For Comment		
	PROJECT LOCATION PLAN	GRO-22292-P01	Rev.	Details	Date	Approved	

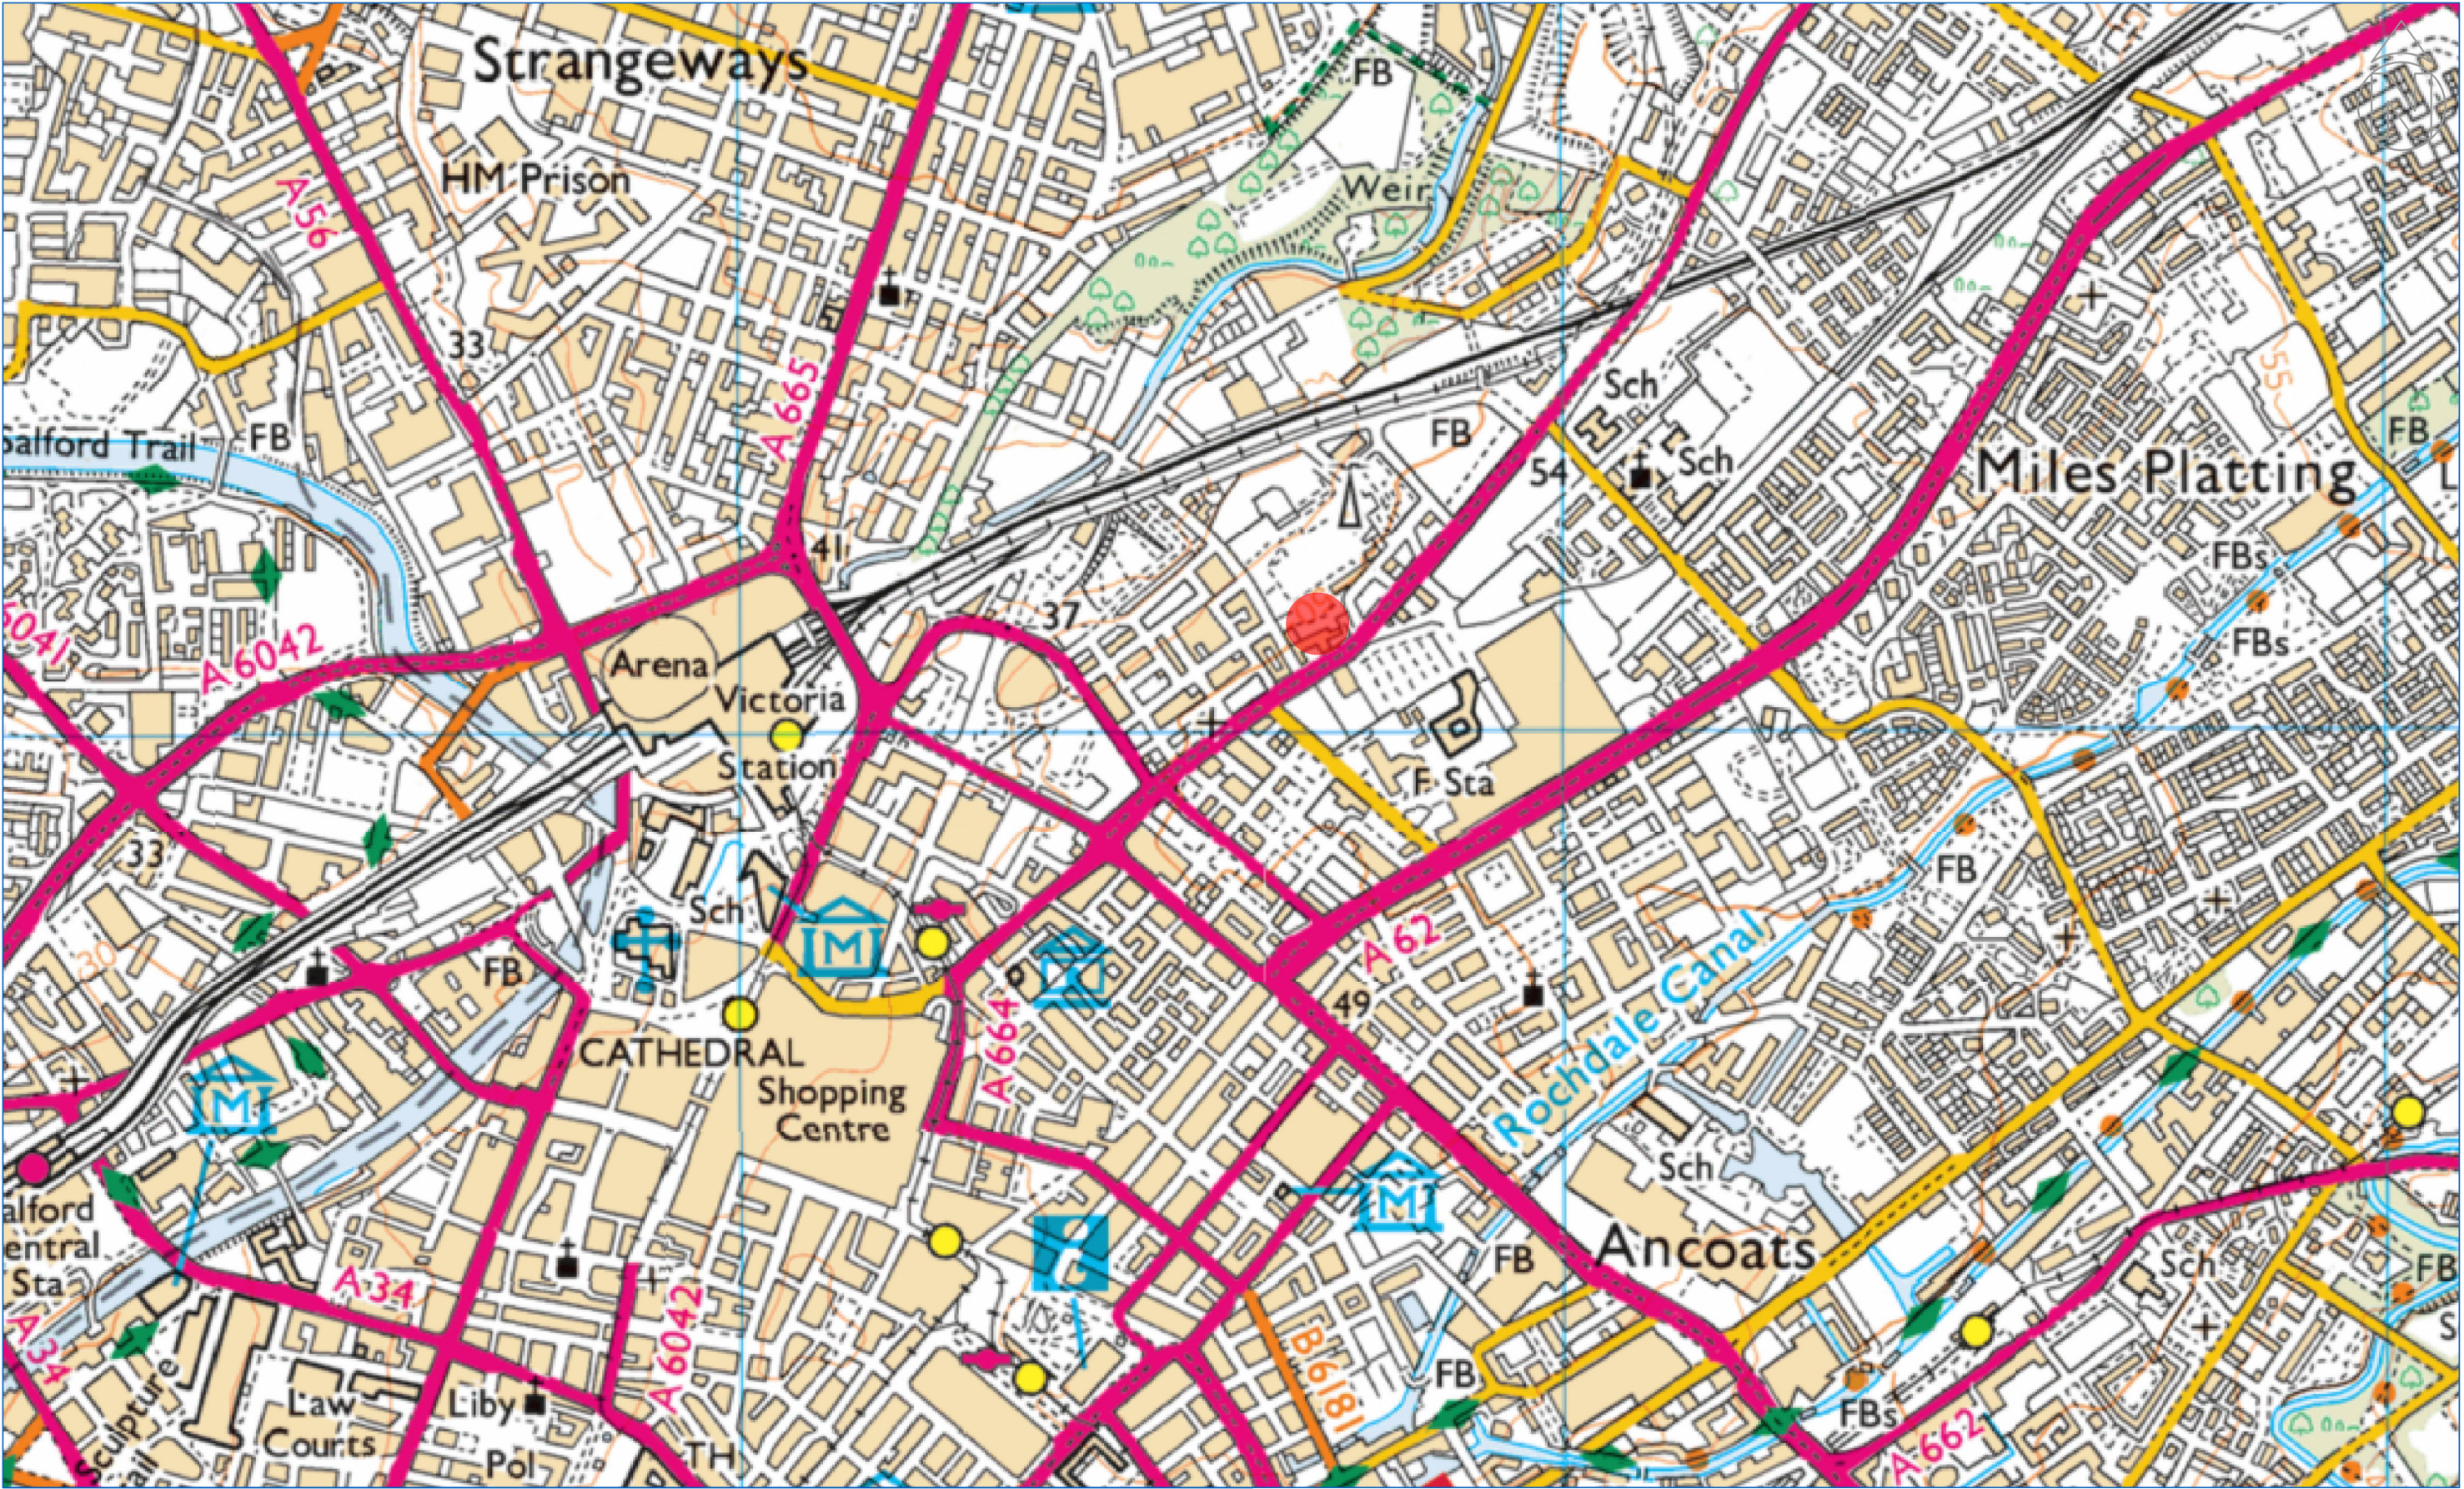

GROUNDTECH CONSULTING 	CLIENT	DATE				Status		Notes  TRIAL PIT LOCATION  HAND DUG PIT LOCATION  WINDOWLESS SAMPLE BOREHOLE LOCATION  CABLE PERCUSSIVE BOREHOLE/ROTARY HOLE LOCATION 
	WATERMAN I&E	NOVEMBER 2022				Preliminary		
	PROJECT TITLE	SCALE				Draft		
	ROCHDALE ROAD, MANCHESTER	NTS				Issued		
	PLAN TITLE	PLAN NUMBER				For Comment		
	EXPLORATORY HOLE LOCATION PLAN	GRO-22292-P02	Rev.	Details	Date	Approved		

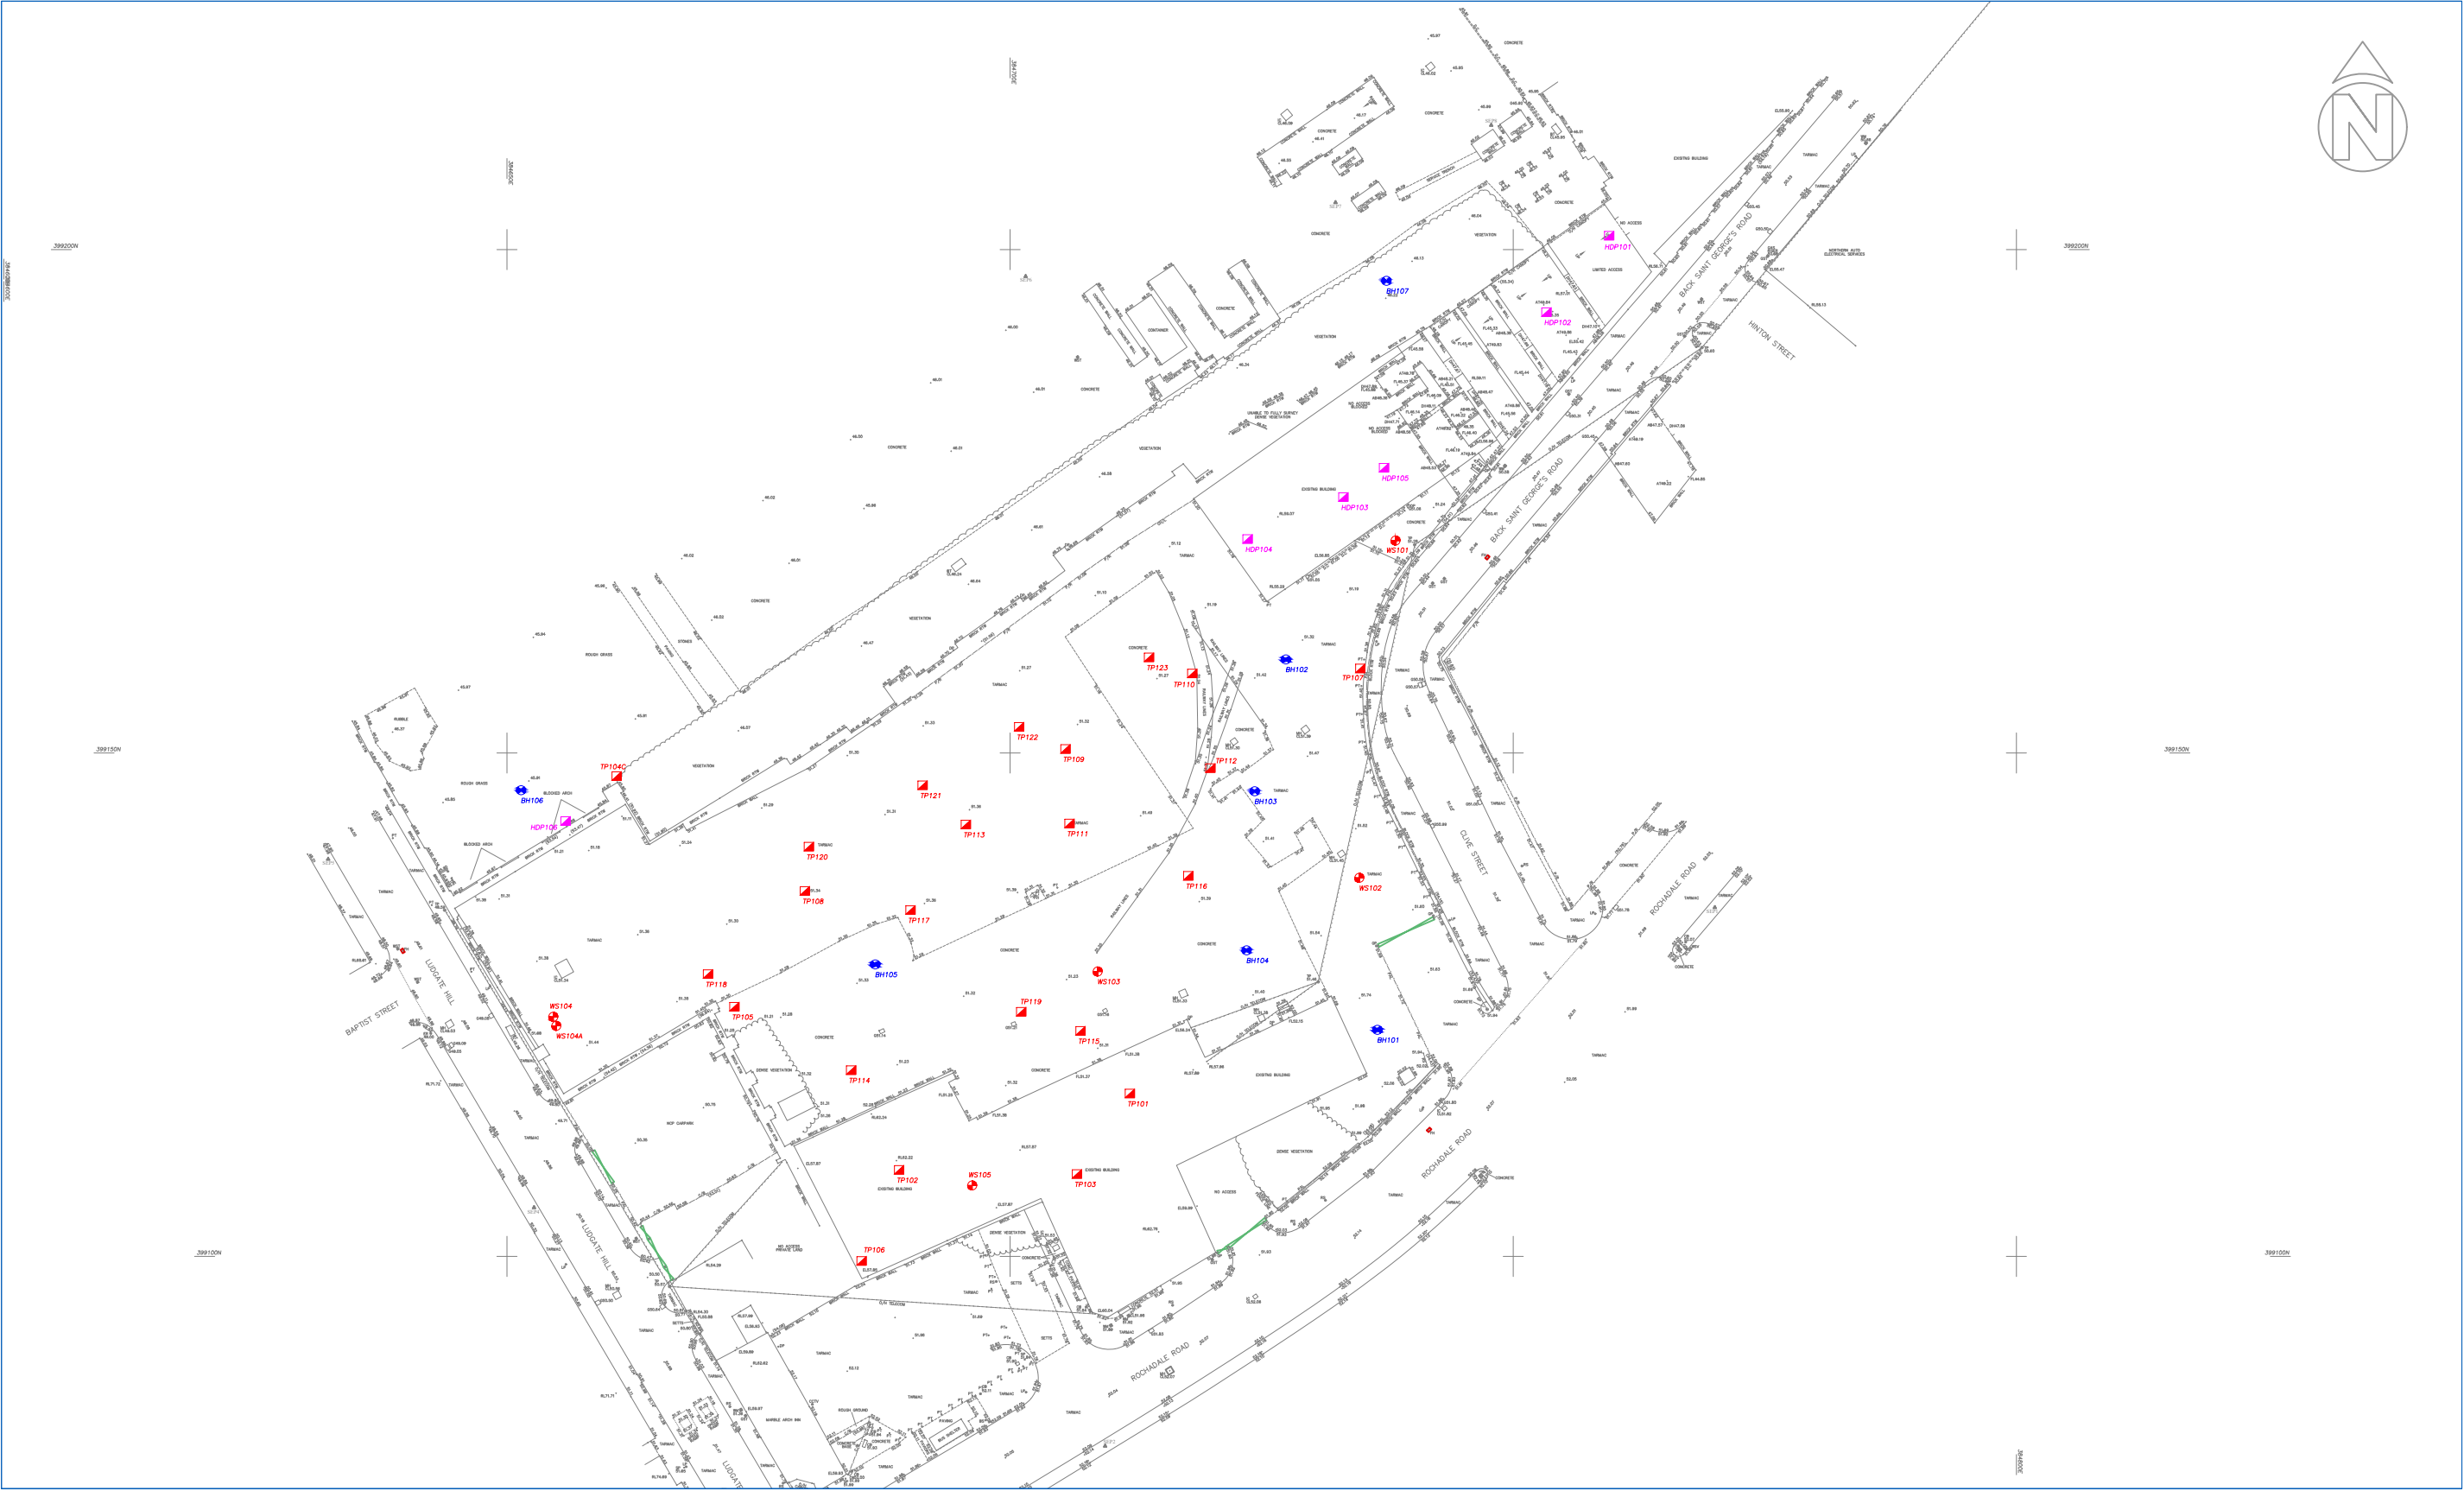

APPENDIX 2 - Site Photographs



Photograph 1 – East of site showing existing warehouse building



Photograph 2 – Existing warehouse building in the south west of site



Photograph 3 – North west area of site, showing previous geophysics survey



Photograph 4 - West of site showing adjoining boundary wall



Photograph 5 – Northern area of site



Photograph 6 – Overview of site area



Photograph 7 – BH101 26.0m to 30.0m bgl



Photograph 8 – BH101 30.0m to 33.0m bgl